



WALMERSLEY OLD ROAD CL - LONGSECTION PART 3

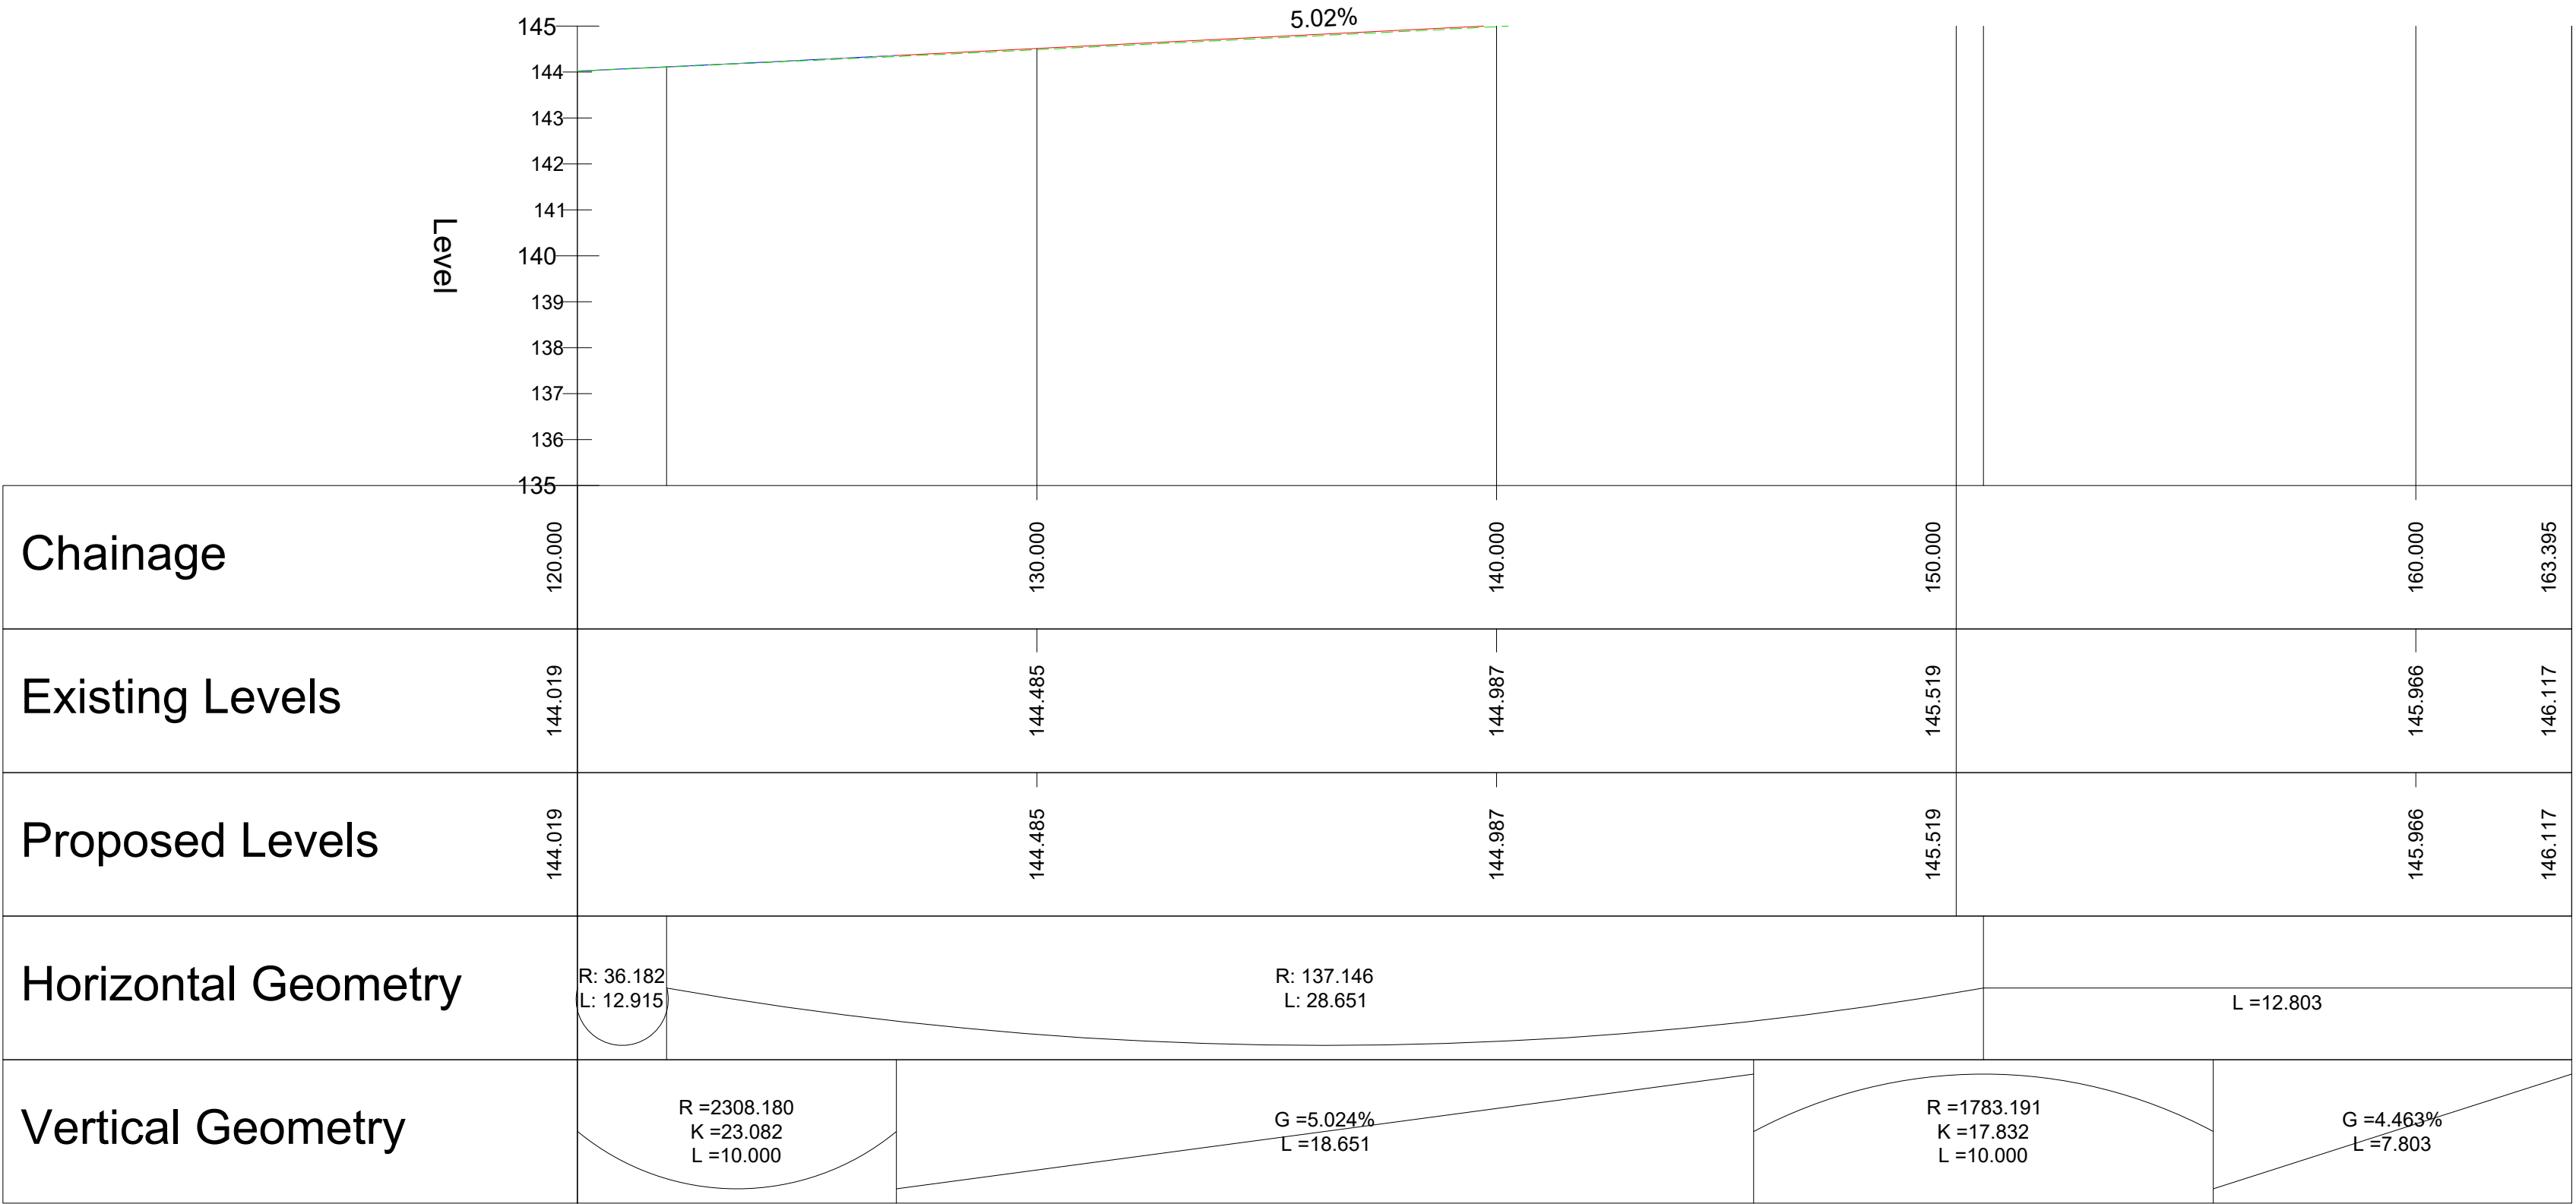

ACCESS CL - LONGSECTION

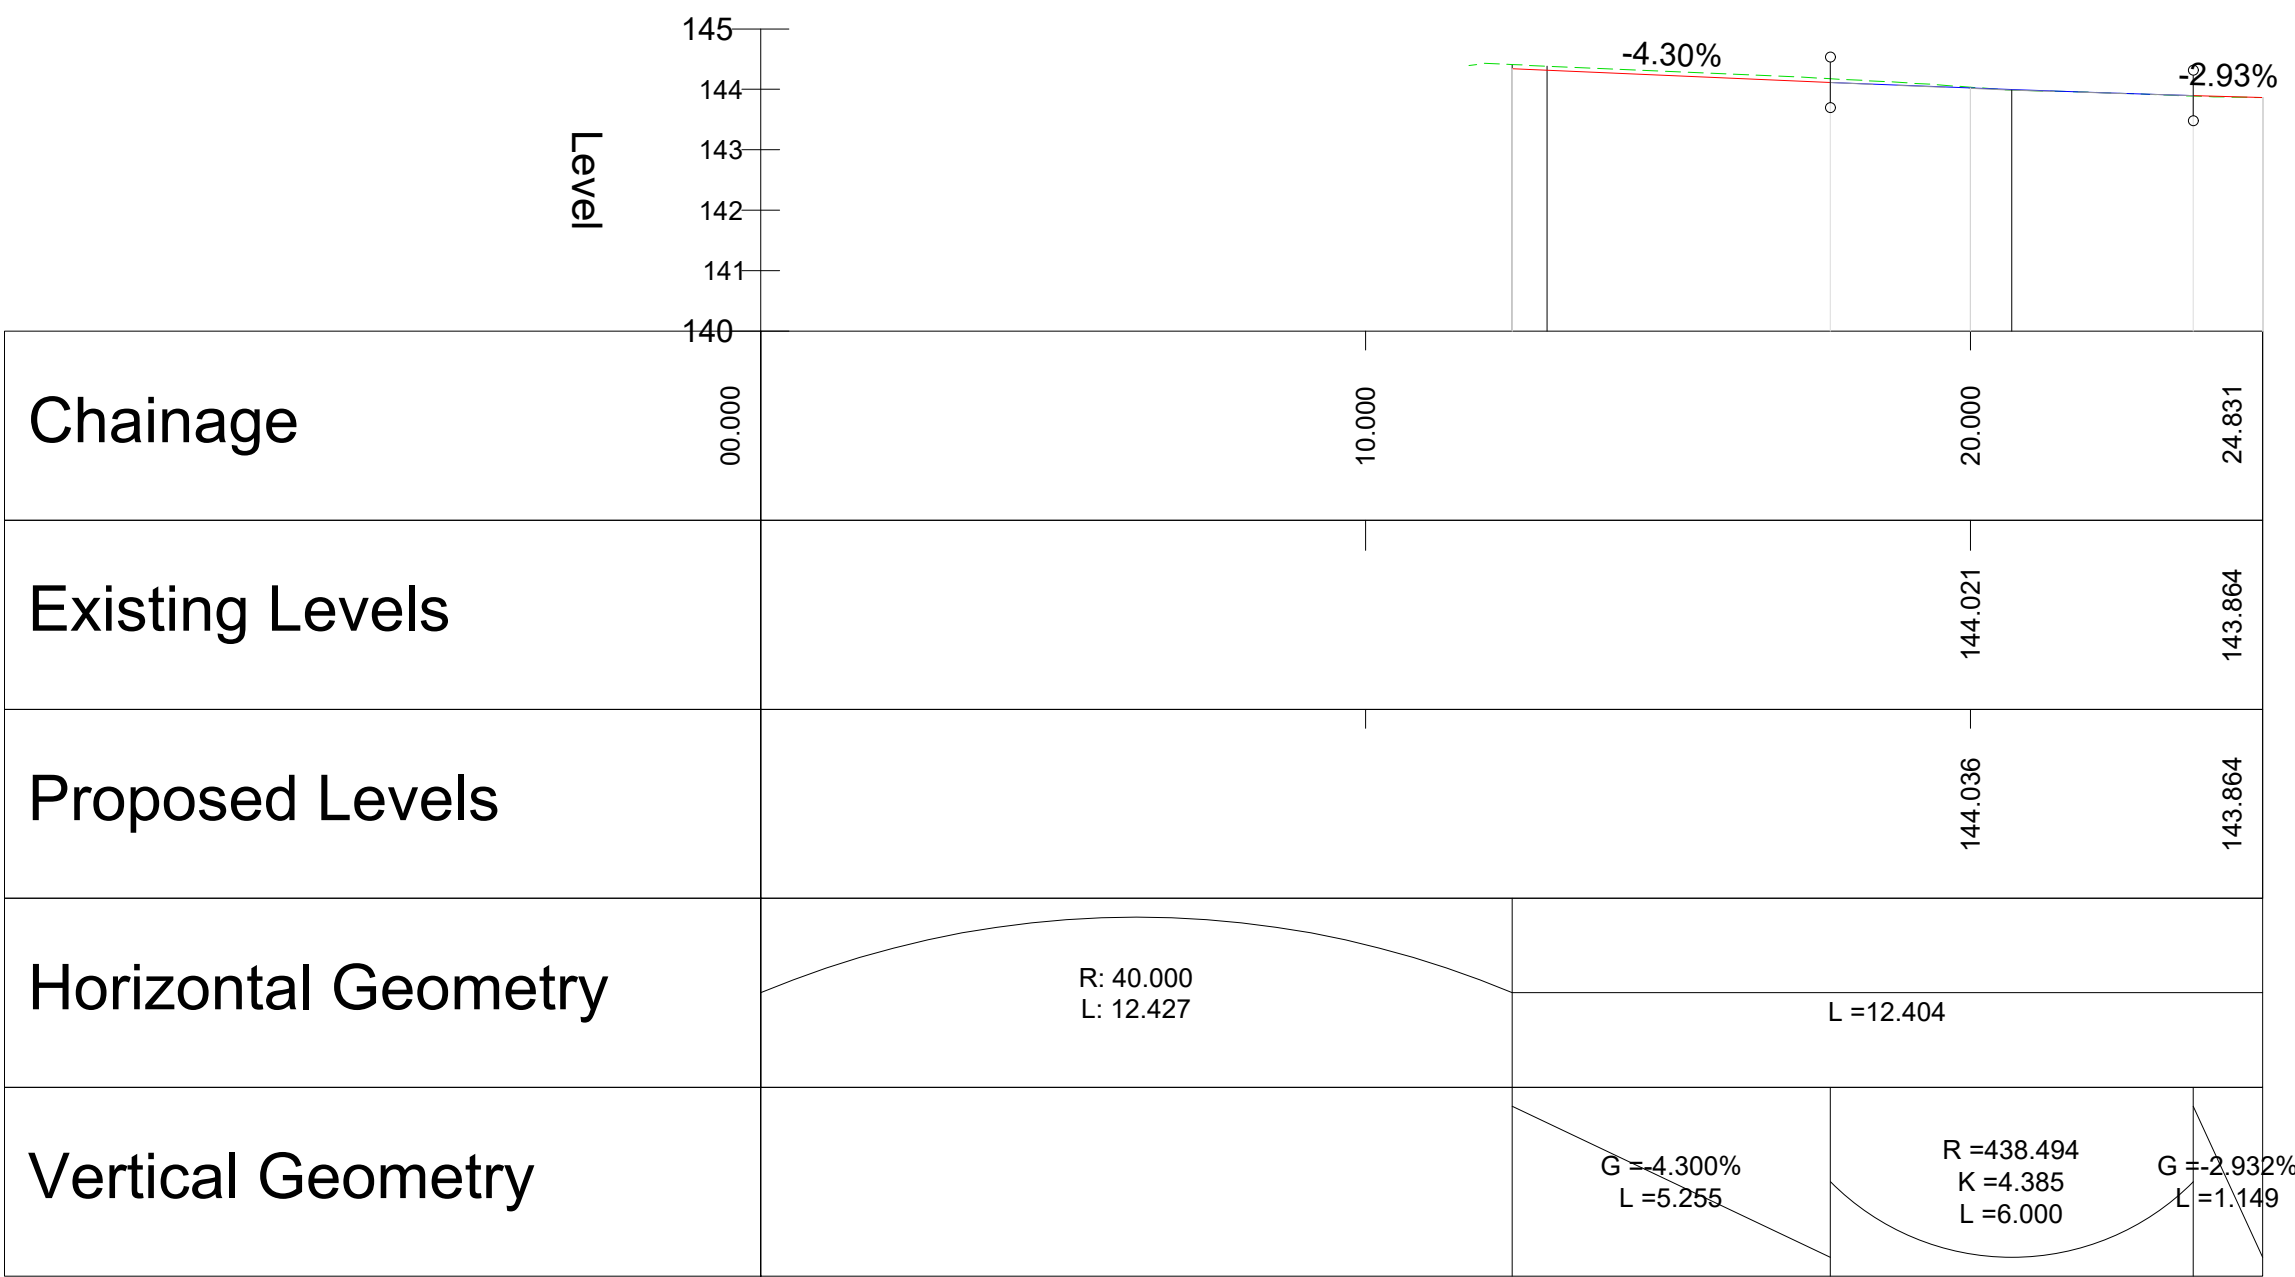

NOTES


- ALL DIMENSIONS ARE IN METRES UNLESS NOTED OTHERWISE.
- ALL LEVELS ARE IN METRES RELATED TO ORDNANCE DATUM NEWLYN (OD) UNLESS NOTED OTHERWISE.
- ALL COORDINATED ARE IN METRES RELATED TO ORDNANCE SURVEY NATIONAL GRID.
- ALL MATERIALS AND WORKMANSHIP WILL BE AS DEFINED IN THE SPECIFICATION UNLESS NOTED OTHERWISE.
- THIS DRAWING IS TO BE READ IN CONJUNCTION WITH ALL DRAWINGS AND DOCUMENTATION ASSOCIATED WITH THE PROJECT.
- THIS DRAWING HAS BEEN BASED UPON SURVEYIOS INFORMATION SUPPLIED BY A THIRD PARTY AND SCP SHALL NOT BE LIABLE FOR ANY INACCURACY OR DEFICIENCIES ARISING FROM IT.
- ALL LEVELS, DIMENSIONS AND LOCATIONS ARE TO BE CHECKED BY THE MAIN CONTRACTOR PRIOR TO COMMENCEMENT OF ANY WORK ON SITE.
- ALL WORKS TO BE CARRIED OUT IN ACCORDANCE WITH LOCAL AUTHORITY ADOPTABLE RESIDENTIAL ROAD SPECIFICATION AND STANDARD DETAILS.

KEY

- EXISTING LEVEL
- PROPOSED LEVEL

REVISIONS

REV	DESCRIPTION	DATE	BY
-	ISSUED FOR COMMENT	20.05.20	NU

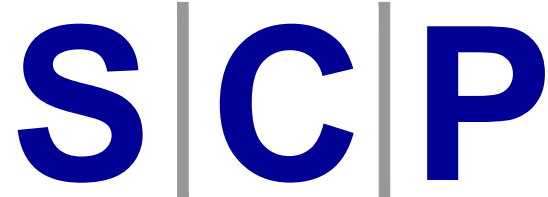

Transportation Planning : Infrastructure Design
Coleyn Chambers, 19 York Street, Manchester, M2 3BA, Tel 0161 832 4400,
www.scptransport.co.uk, Email info@scptransport.co.uk

Client Name:

BARRATT HOMES

Project Title:

WALMERSLEY OLD ROAD

Drawing Title:

LONGITUDINAL SECTIONS
SHEET 2 of 2

Date: 20.05.2020

Drawn By: JL

Scale: 1:125 @ A1

Checked: LBr

Status: PLANNING

Approved: UNAPPROVED

Drawing No. SCP-200226-0010-002

Rev. -