

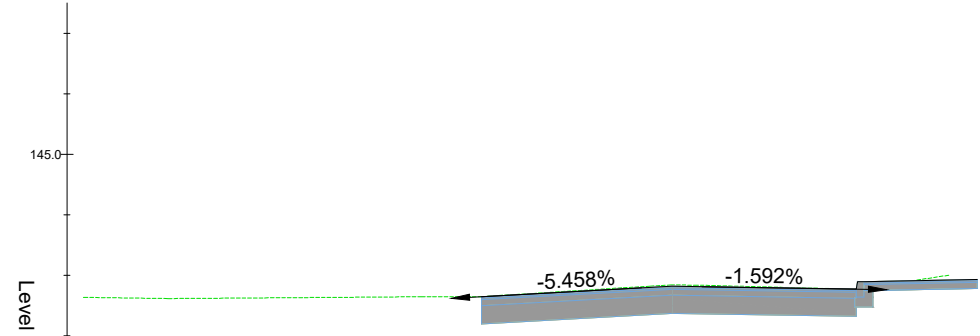


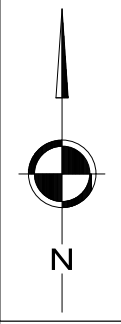


Proposed Levels		142.818	142.818	142.818	142.818
Existing Levels		142.818	142.818	142.818	142.818
Offsets		3.145	0.000	3.145	3.145

Chainage 90.000

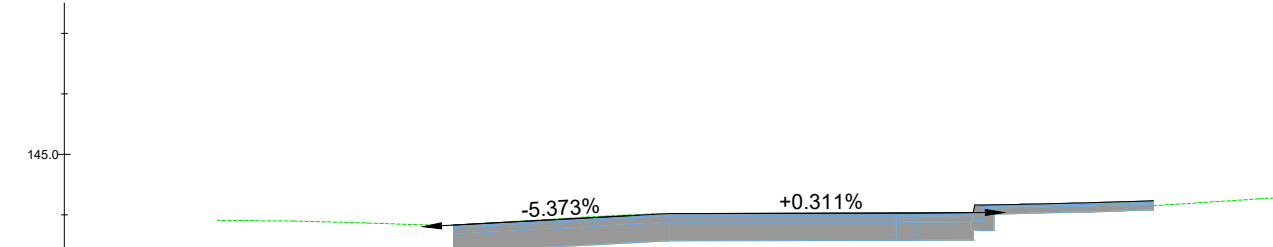


Proposed Levels		144.019	144.019	144.019	144.019
Existing Levels		144.019	144.019	144.019	144.019
Offsets		3.398	0.000	3.398	3.398

Chainage 120.000

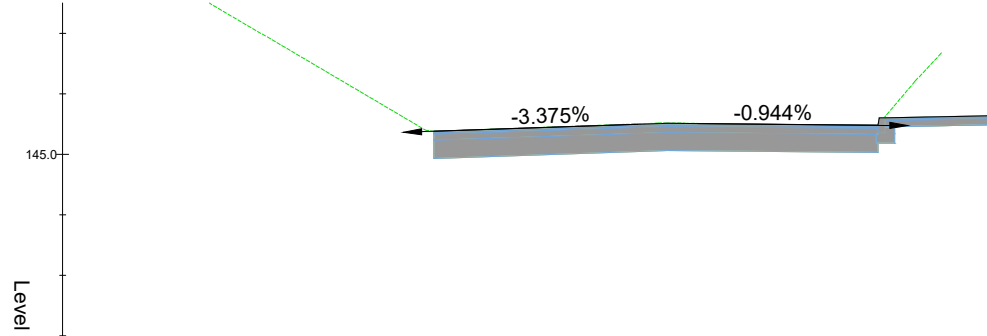


Proposed Levels		145.511	145.511	145.511	145.511
Existing Levels		145.511	145.511	145.511	145.511
Offsets		3.605	0.000	3.605	3.605

Chainage 150.000

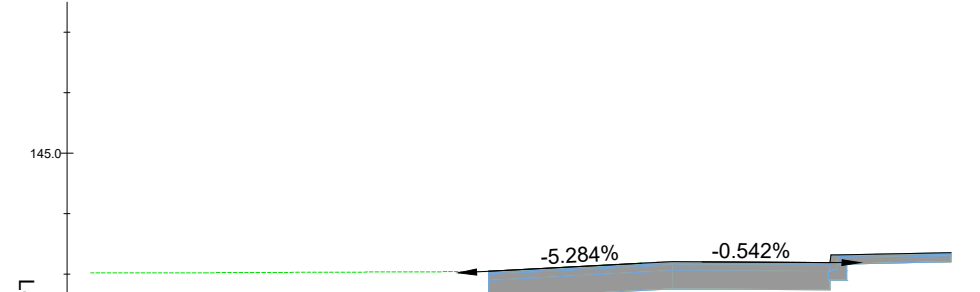


Proposed Levels		143.355	143.355	143.355	143.355
Existing Levels		143.355	143.355	143.355	143.355
Offsets		4.613	0.000	4.613	4.613

Chainage 100.000

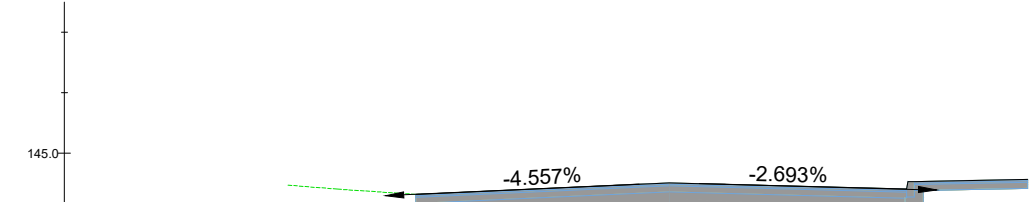


Proposed Levels		144.511	144.511	144.511	144.511
Existing Levels		144.511	144.511	144.511	144.511
Offsets		5.928	0.000	5.928	5.928

Chainage 130.000

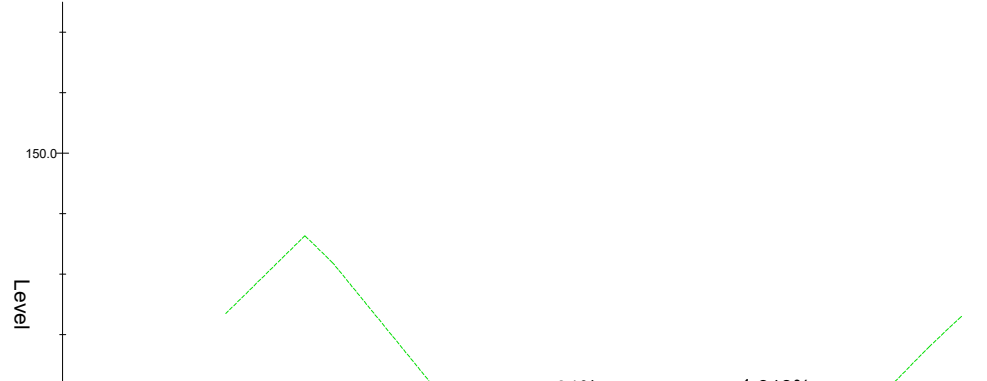


Proposed Levels		146.082	146.082	146.082	146.082
Existing Levels		146.082	146.082	146.082	146.082
Offsets		5.443	0.000	5.443	5.443

Chainage 160.000

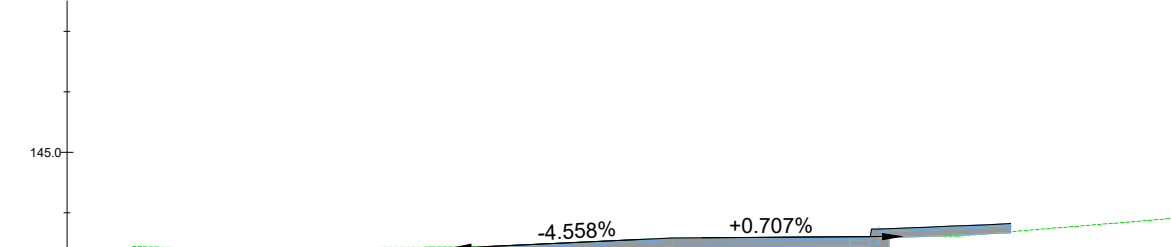


Proposed Levels		143.801	143.801	143.801	143.801
Existing Levels		143.801	143.801	143.801	143.801
Offsets		2.945	0.000	2.945	2.945

Chainage 110.000

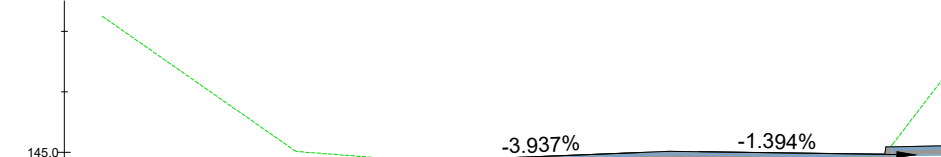

Proposed Levels		145.014	145.014	145.014	145.014
Existing Levels		145.014	145.014	145.014	145.014
Offsets		5.894	0.000	5.894	5.894

Chainage 140.000

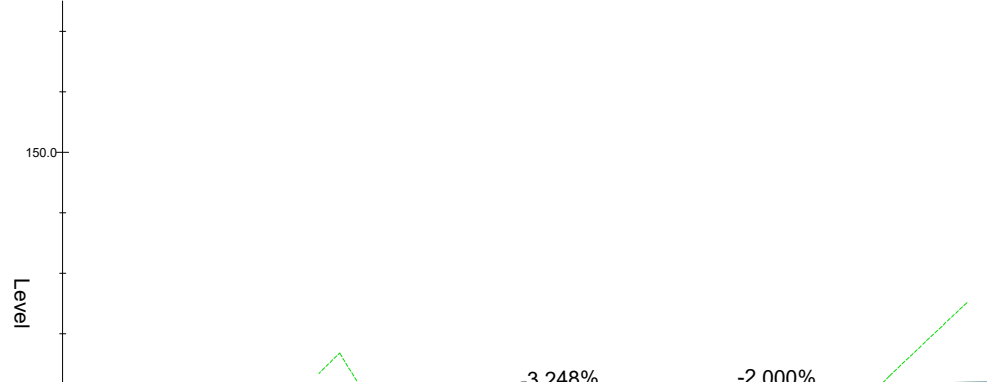

Proposed Levels		146.170	146.170	146.170	146.170
Existing Levels		146.170	146.170	146.170	146.170
Offsets		3.725	0.000	3.725	3.725

Chainage 163.395

NOTES

- ALL DIMENSIONS ARE IN METRES UNLESS NOTED OTHERWISE.
- ALL LEVELS ARE IN METRES RELATED TO ORDNANCE DATUM NEWLYN (OD) UNLESS NOTED OTHERWISE.
- ALL COORDINATED ARE IN METRES RELATED TO ORDNANCE SURVEY NATIONAL GRID.
- ALL MATERIALS AND WORKMANSHIP WILL BE AS DEFINED IN THE SPECIFICATION UNLESS NOTED OTHERWISE.
- THIS DRAWING IS TO BE READ IN CONJUNCTION WITH ALL DRAWINGS AND DOCUMENTATION ASSOCIATED WITH THE PROJECT.
- THIS DRAWING HAS BEEN BASED UPON SURVEY/OS INFORMATION SUPPLIED BY A THIRD PARTY AND SCP SHALL NOT BE LIABLE FOR ANY INACCURACY OR DEFICIENCIES ARISING FROM IT.
- ALL LEVELS, DIMENSIONS AND LOCATIONS ARE TO BE CHECKED BY THE MAIN CONTRACTOR PRIOR TO COMMENCEMENT OF ANY WORK ON SITE.
- ALL WORKS TO BE CARRIED OUT IN ACCORDANCE WITH LOCAL AUTHORITY ADOPTABLE RESIDENTIAL ROAD SPECIFICATION AND STANDARD DETAILS.

KEY

- EXISTING LEVEL
- PROPOSED LEVEL

REVISIONS

REV	DESCRIPTION	DATE	BY
-	ISSUED FOR COMMENT	20.05.20	NU

SCP

Transportation Planning : Infrastructure Design

Coleyn Chambers, 19 York Street, Manchester, M2 3BA, Tel 0161 832 4400,
www.scptransport.co.uk, Email info@scptransport.co.uk

Client Name:

BARRATT HOMES

Project Title:

WALMERSLEY OLD ROAD

Drawing Title:

WALMERSLEY OLD ROAD
CROSS SECTIONS
SHEET 2 of 2

Date: 20.05.2020

Drawn By: JL

Scale: 1:125 @ A1

Checked: LBr

Status: PLANNING

Approved: UNAPPROVED

Drawing No: SCP-200226-0010-004

Rev: -