
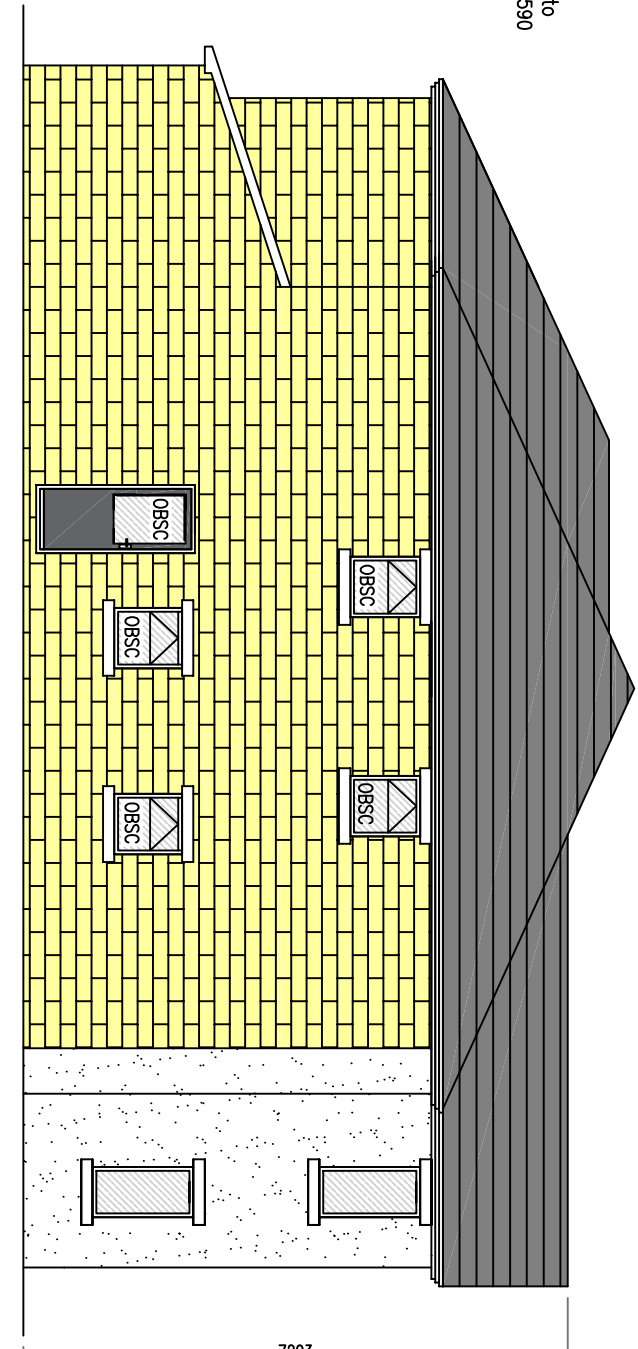
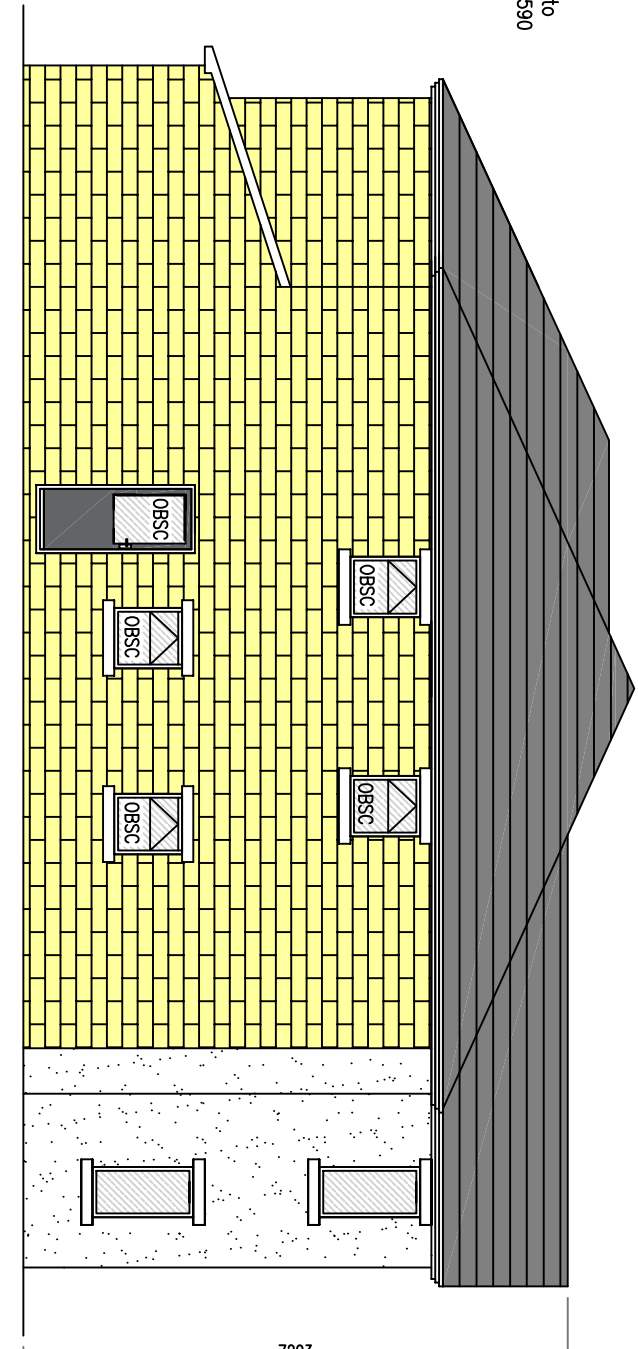
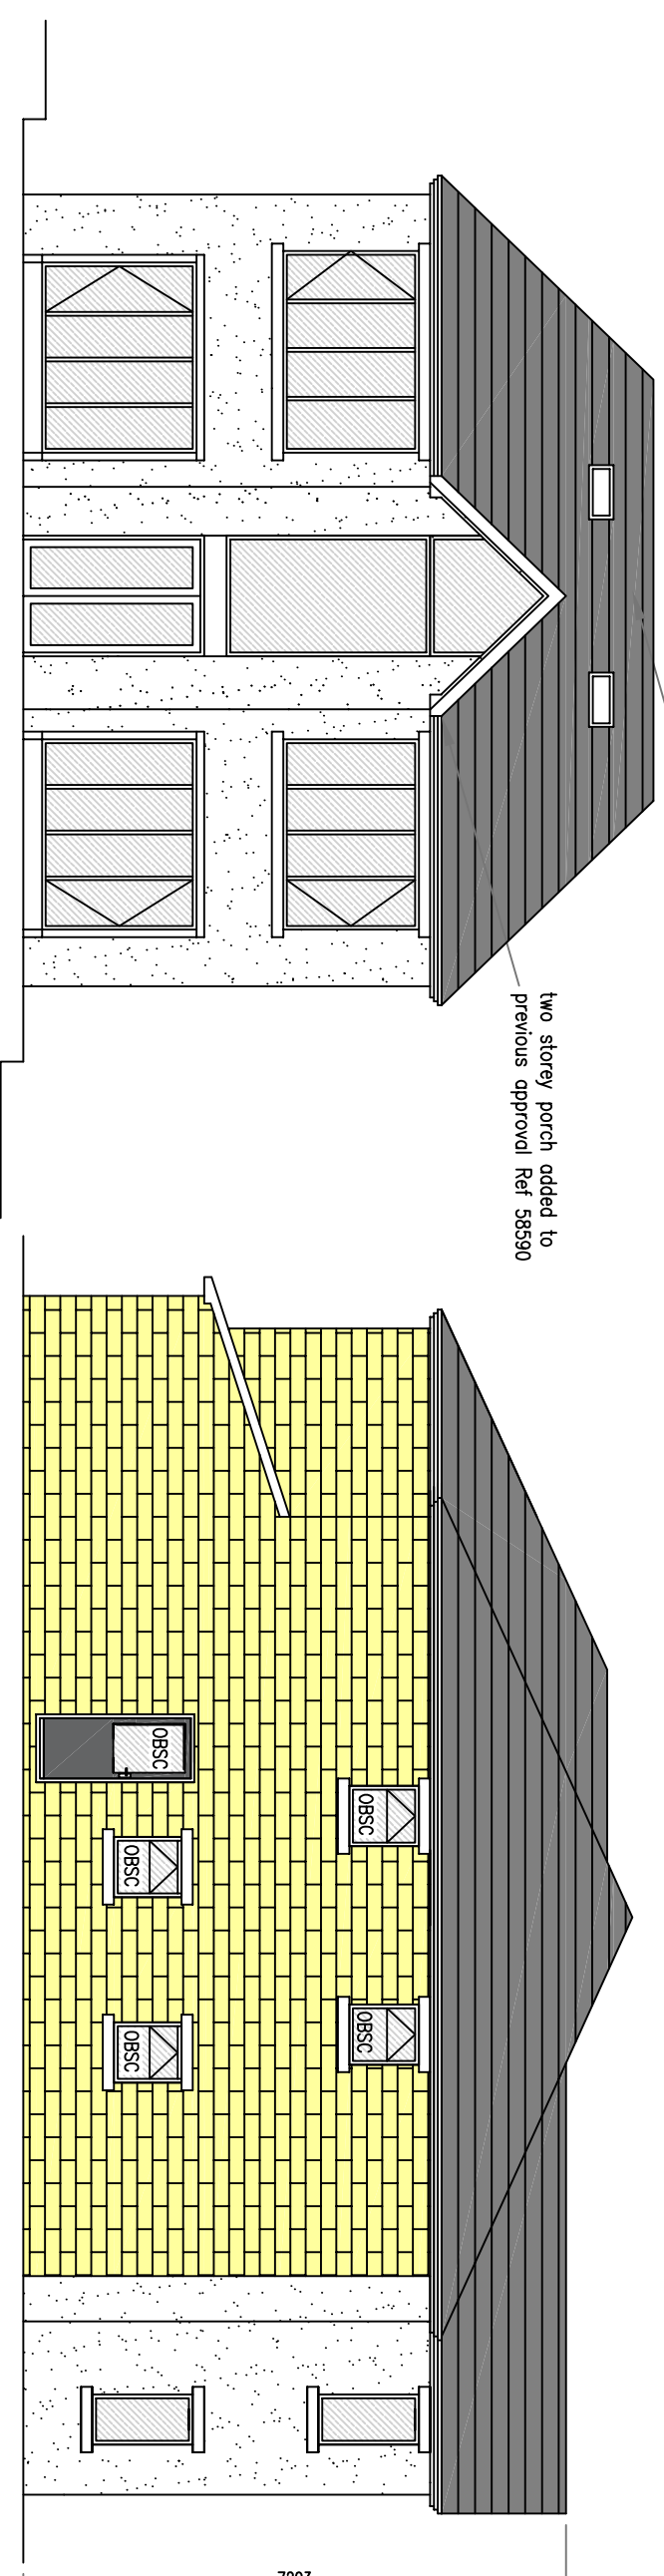
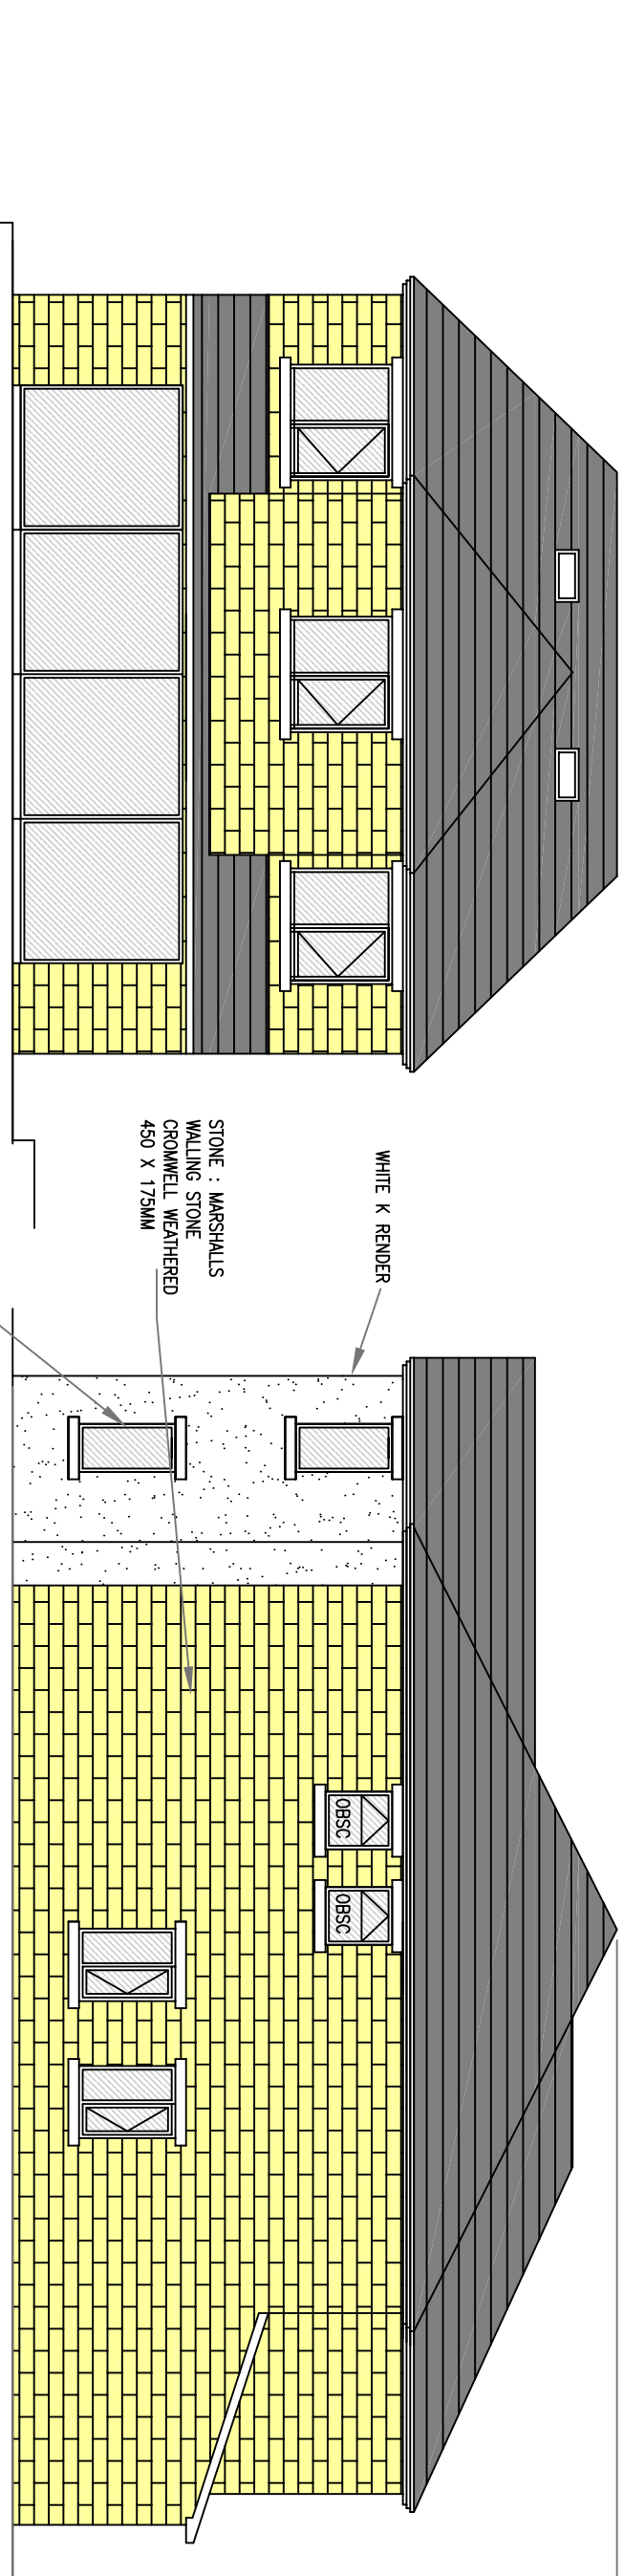
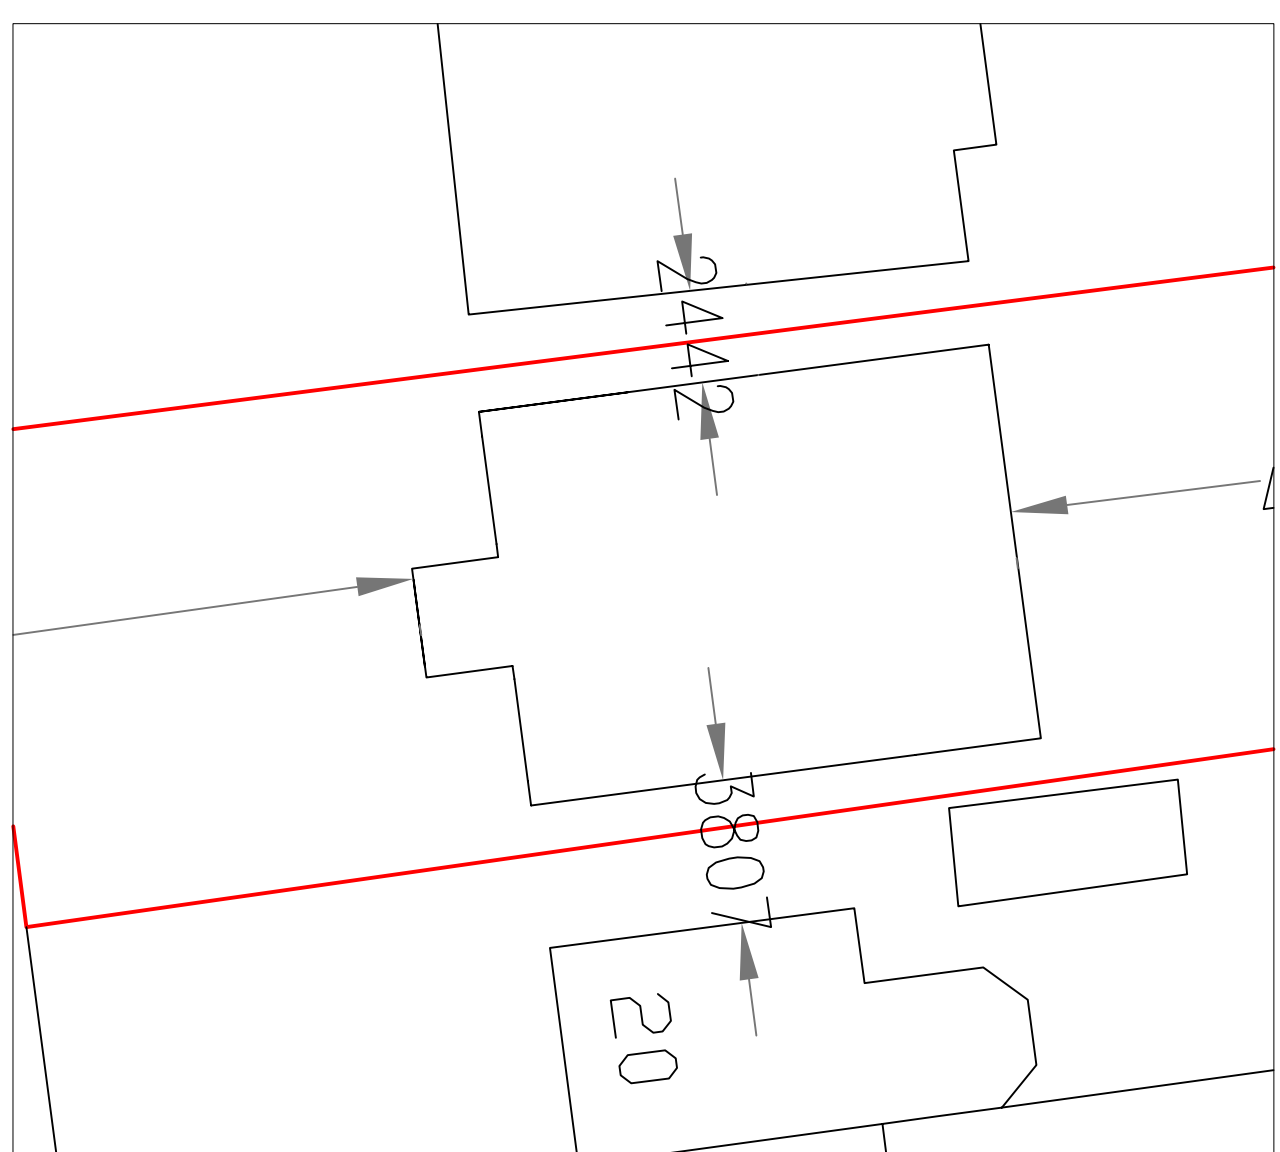
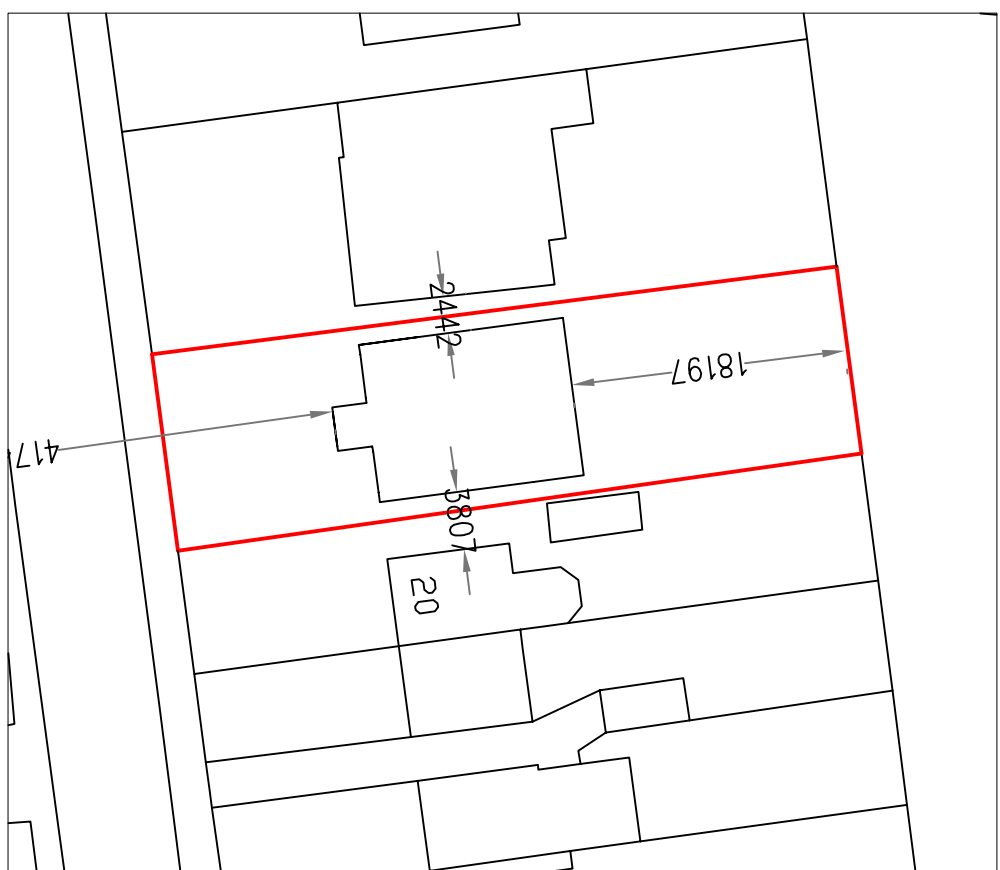
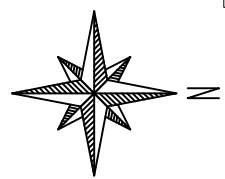
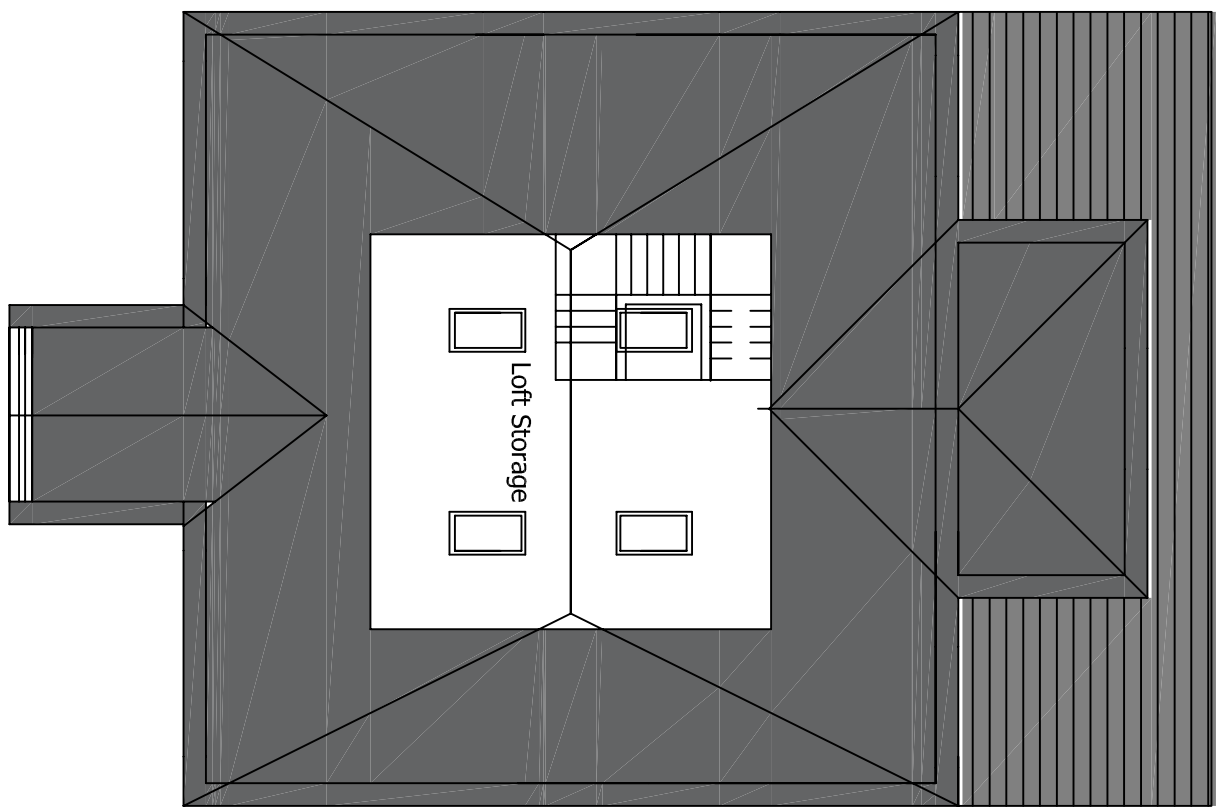
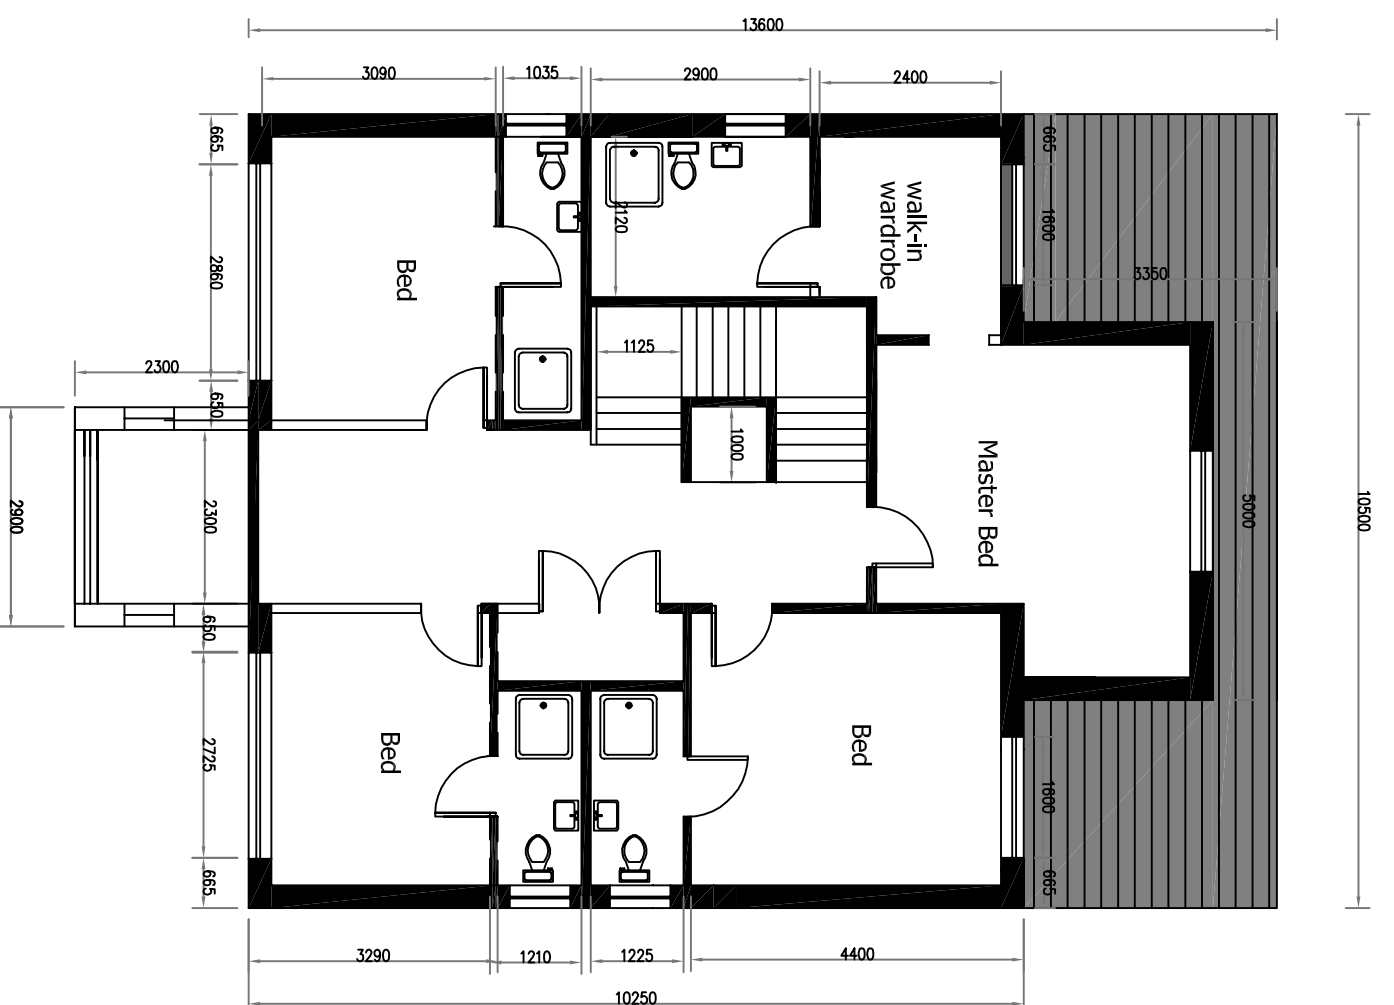


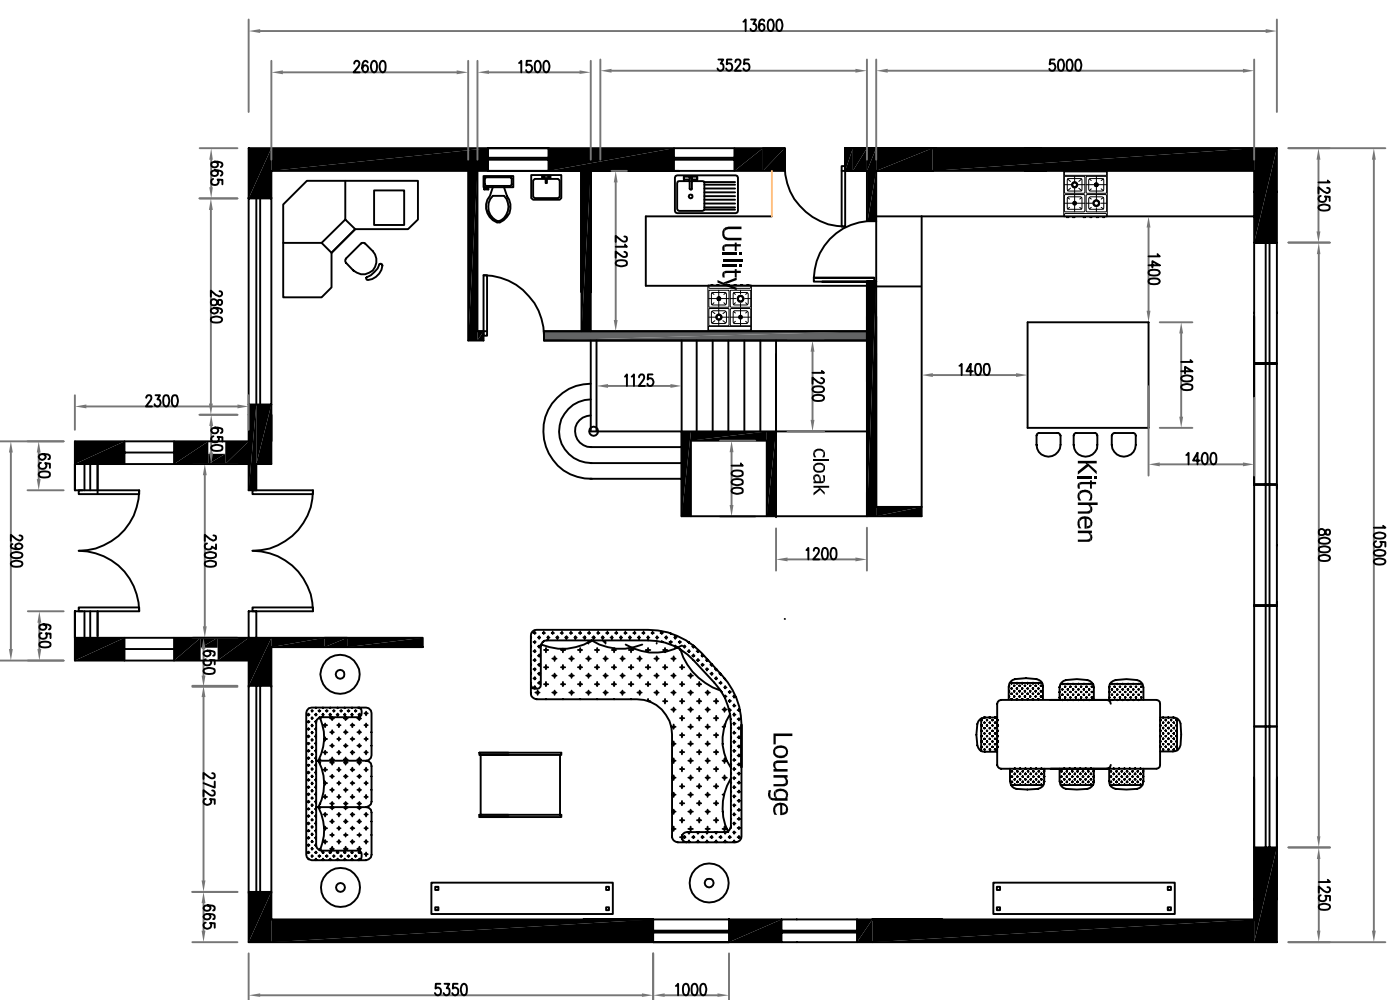

Date	Rev.	Initials
11/11/21	A.	
Permit planning reduced for stability reasons		RA
This drawing is subject to copyright and is not to be reproduced in part or whole without approval. Figured dimensions take precedence over scaled measurements from the drawing. All dimensions and drawings to be checked by Client and Contractor and discrepancies resolved with the Client prior to commencing work. The whole of the works to comply with Planning Approval & Conditions and current Building Regulations. No work to commence without Planning & Building Regulations approval. The client must ensure the project complies with the Construction Design and Management Regulations 2015 The Client should ensure that all relevant consents or interested party is obtained, as well as compliance with Party Wall Act, 1996		
Notes		
RAD The White House, 42-44 Cliefry New Road, Bury BLT 4AP Tel.: 01204 322196 Fax : 01204 214110 Email: info@radslipprojects.co.uk		
Project	22 COCKEY MOOR ROAD BURY BLT 2HB	
Client		
Drawn	RA	
Date	JULY 2021	
Title	Scale 1:50 @ A1 / 1:100 @ A3	
EXISTING AND PROPOSED PLANS		
Drawing Number	RAD/2299/20/5/Re/A	