



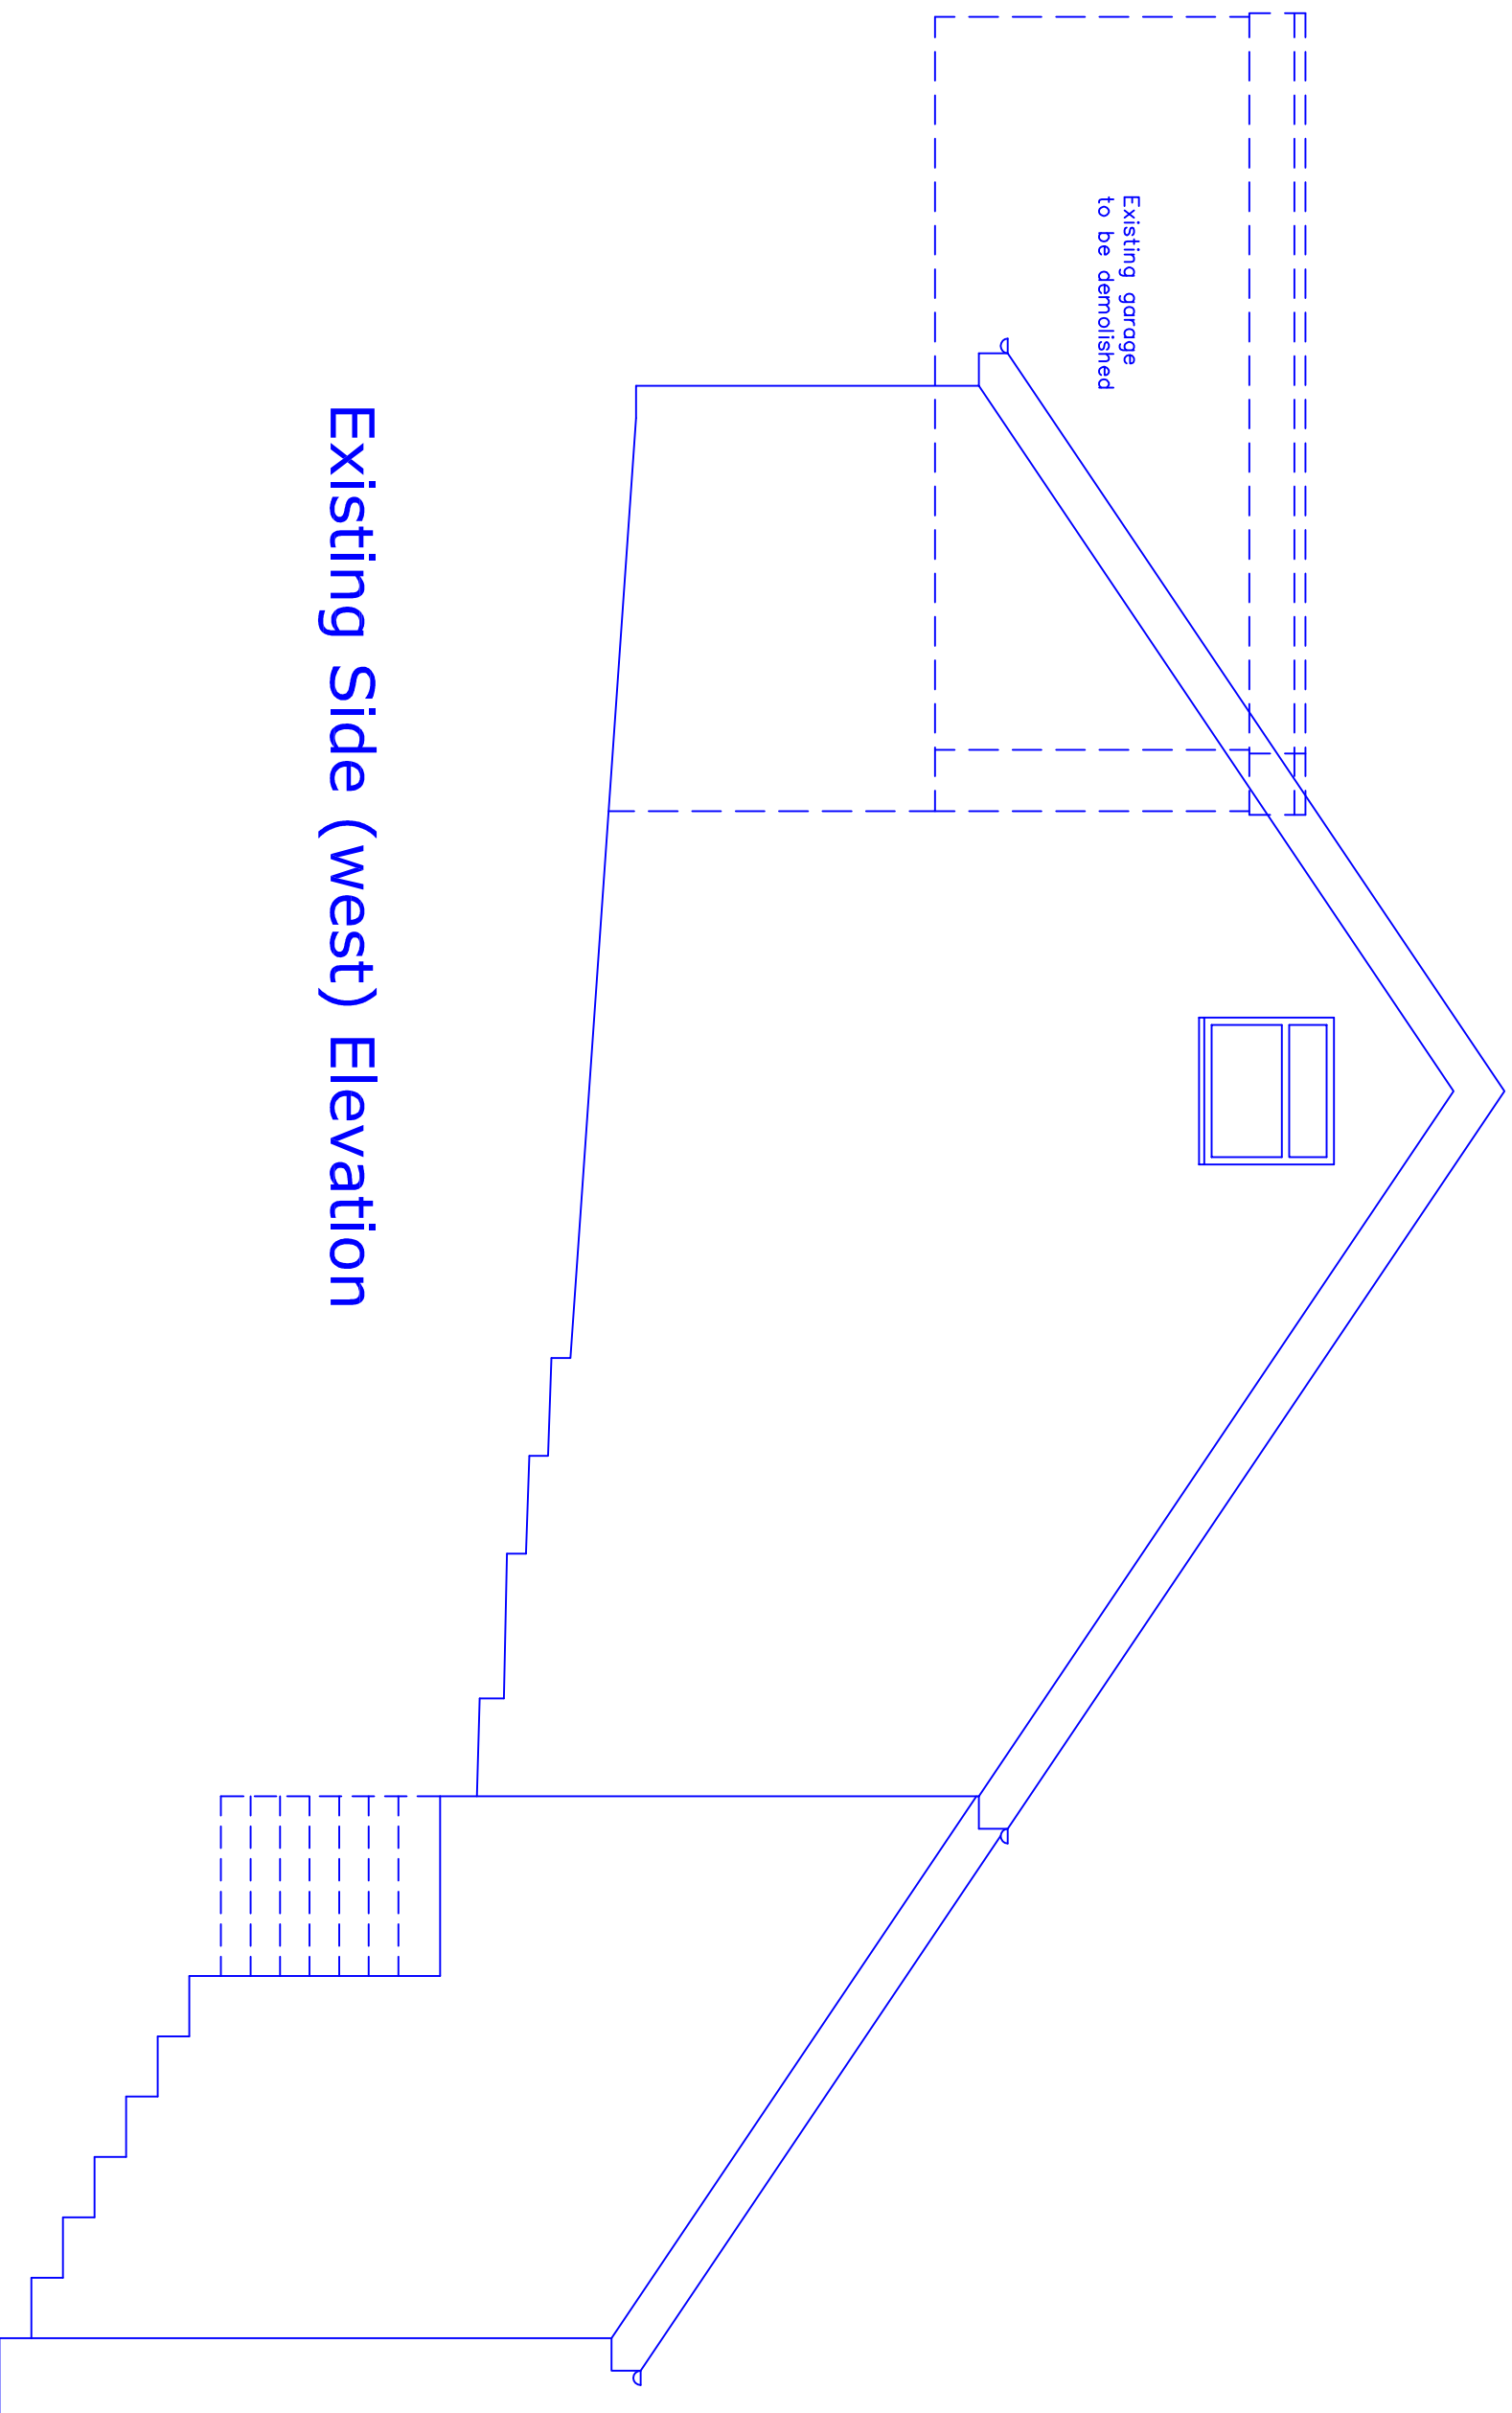

Existing Side (west) Elevation

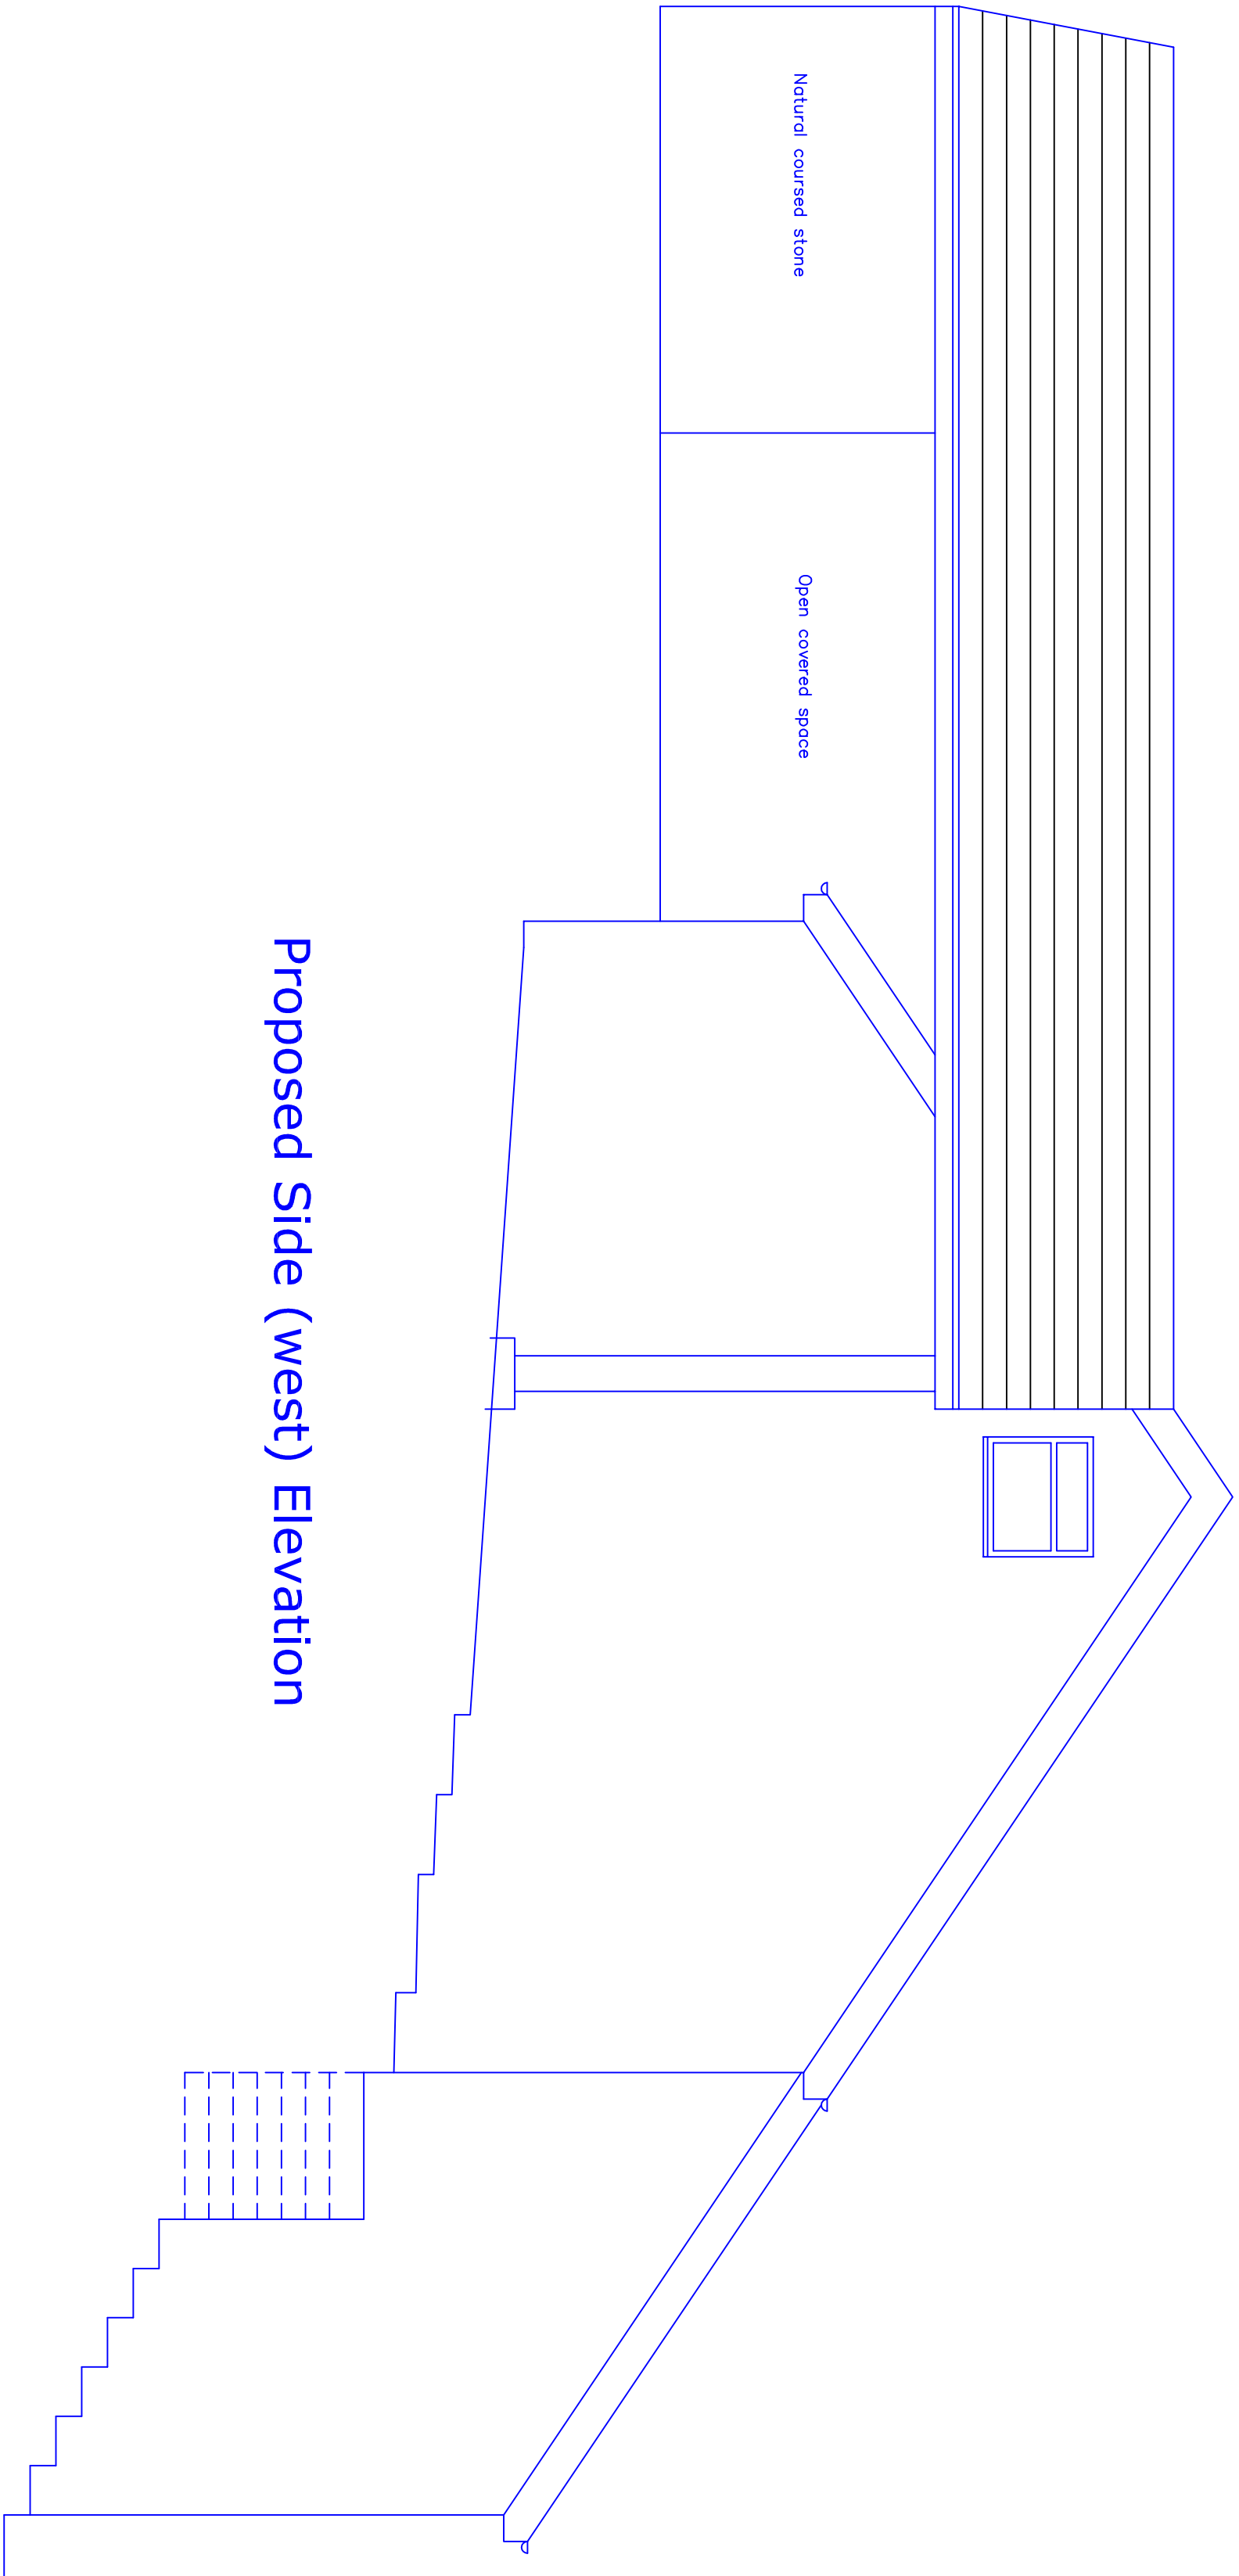

Proposed Side (west) Elevation

A Garage moved 665mm away from road wall
Ridge height dropped 500mm

26.04.2022

0 1 2 3 m

This drawing and design concept is the property of PPV design. It should not be reproduced without written permission

2 Helmsford Road, Holcombe Village
Karnesbottom, Lancashire BL8 4PA

Gary Dearden (PPV) 01751 813131
gary@ppv-design.co.uk www.ppv-design.co.uk
T: 0706 622731 M: 07112 669482

Redlands
Rawsons Rake
Holcombe
BL0 9HH

scale 1:50 at A1
January 2022

RM1-05A Existing and Proposed
Side Elevation West

PPV design Ltd