
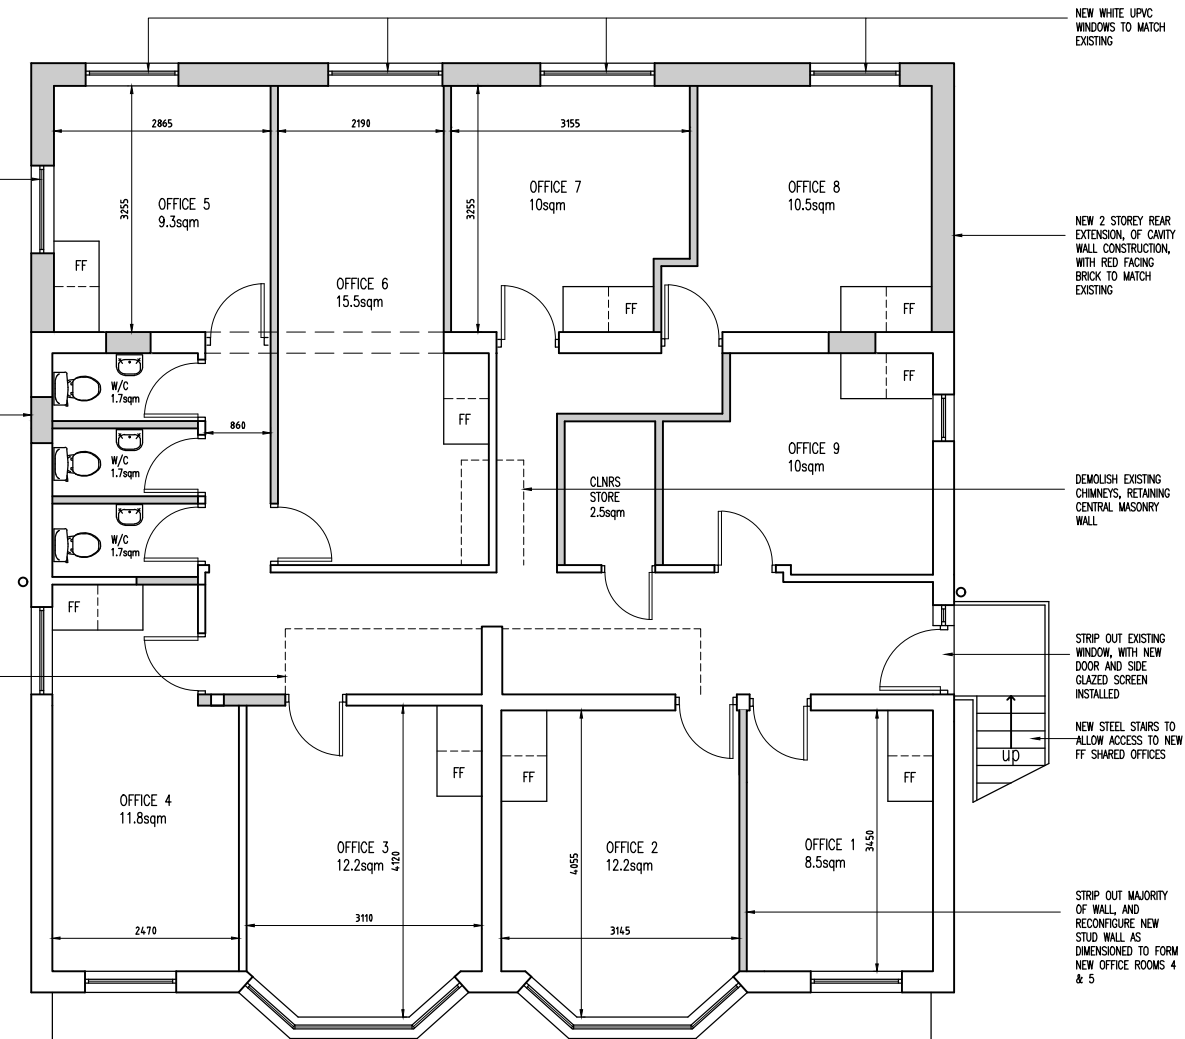


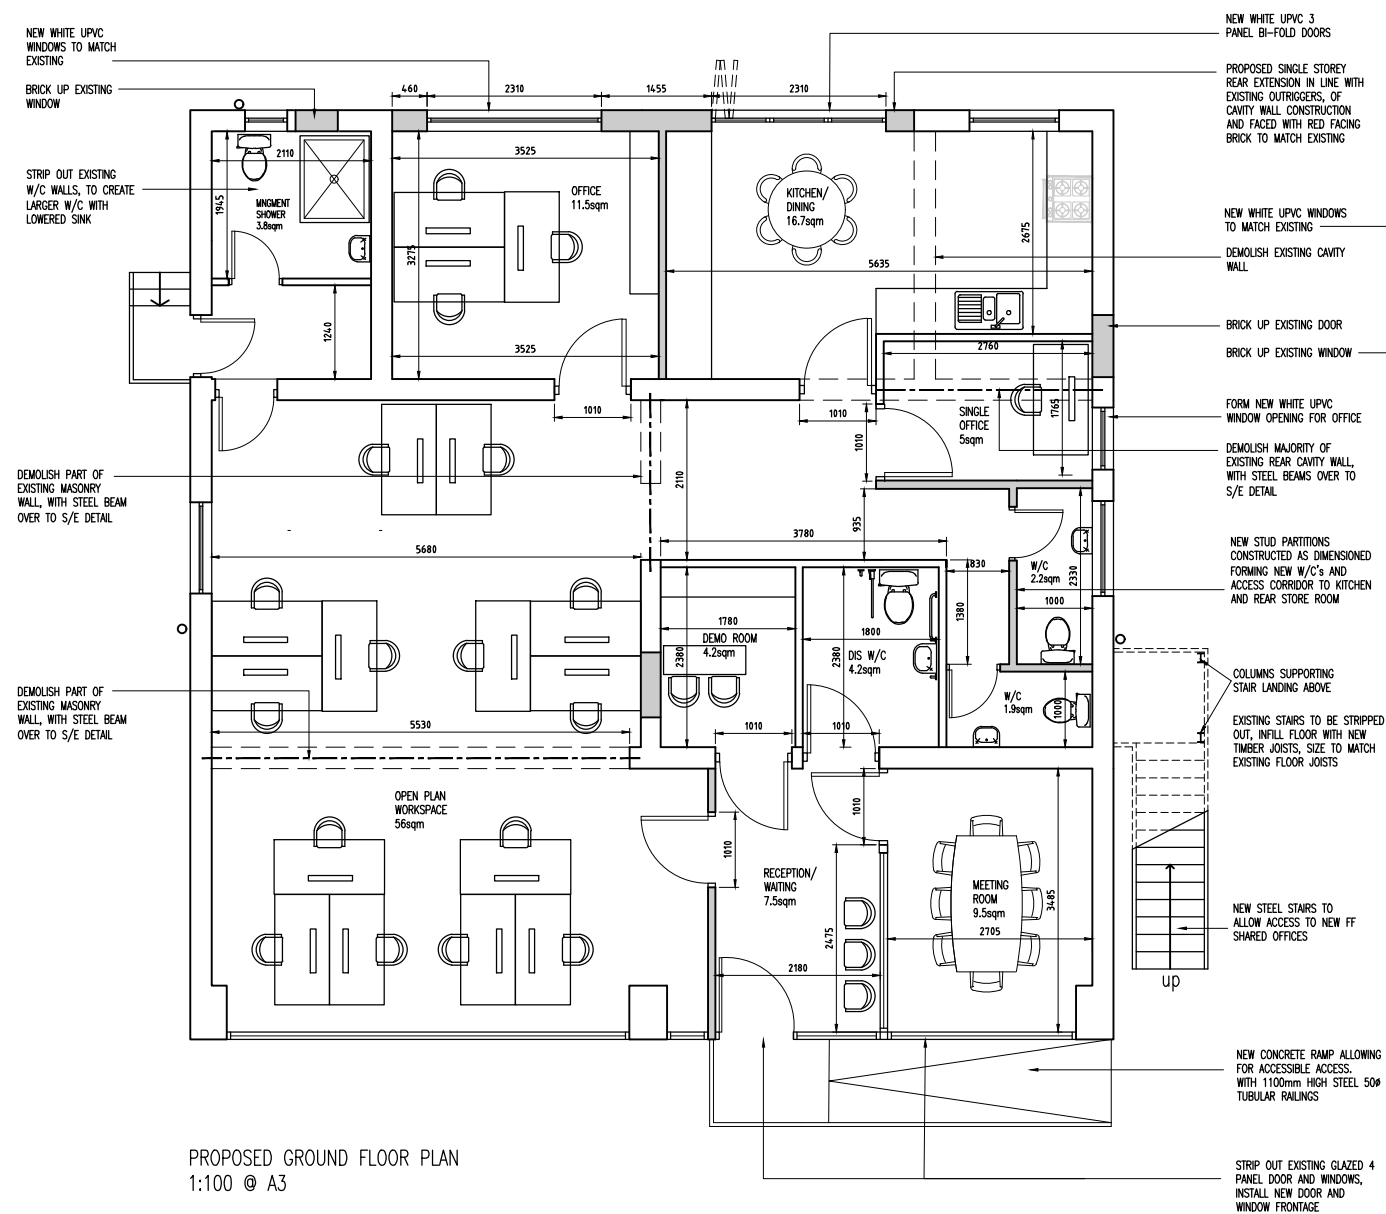

P4	Amendments after client comments	01.03.23	M
P3	Amendments after client comments	20.09.22	M
P2	Amendments after client comments	26.04.22	M
P1	Amendments after client comments	09.03.22	M
Rev	Amendments	Date	In

Mark Gordon
Design + Associates

Project

167-169 HEYWOOD ROAD
PRESTWICH, M25 1LB

Drawing Title
PROPOSED PLAN LAYOUTS

Drawn TW	Checked _
Date NOV 2021	Scale 1 : 100
Drawing No. 169HR/203/PL	Rev. P4