
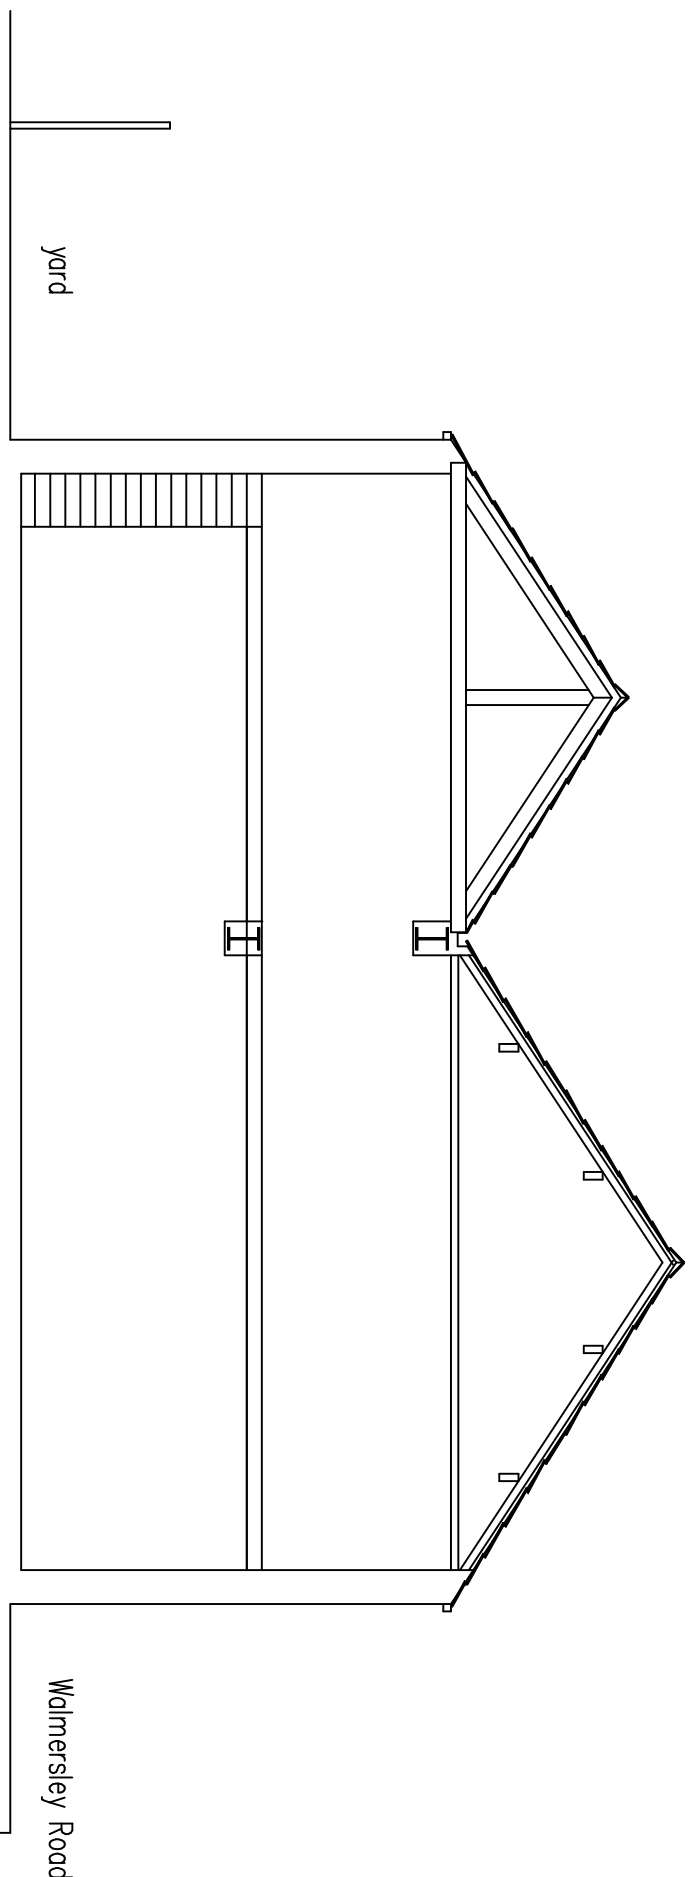
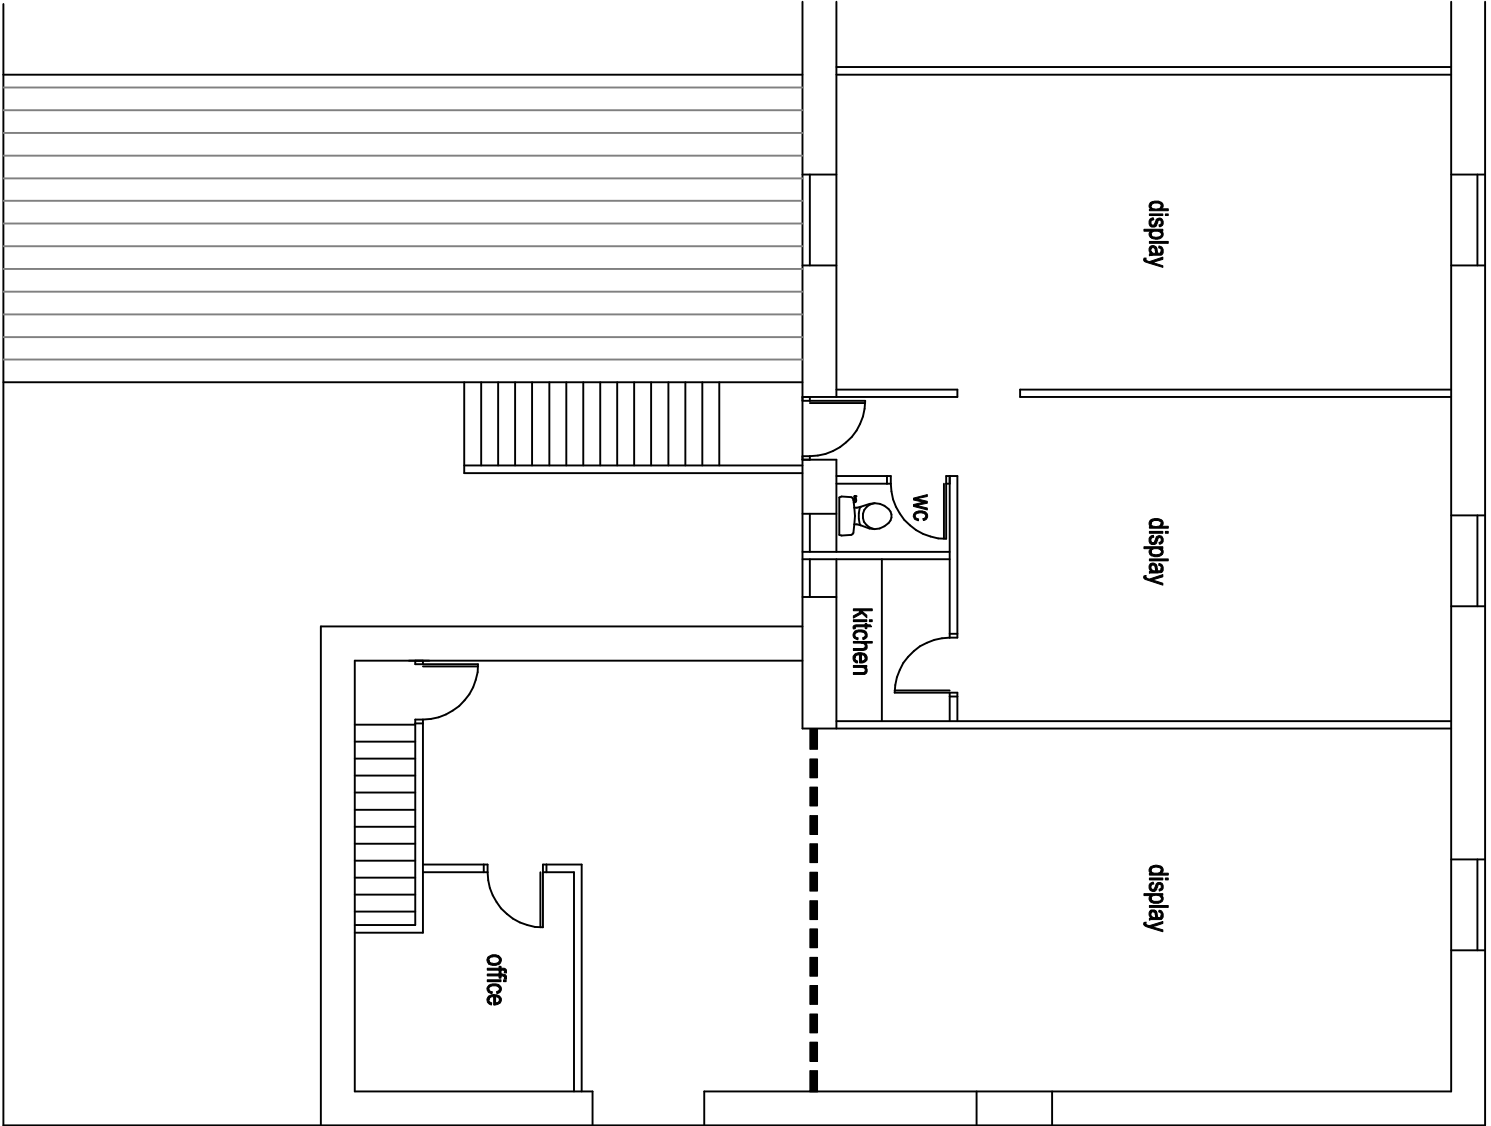
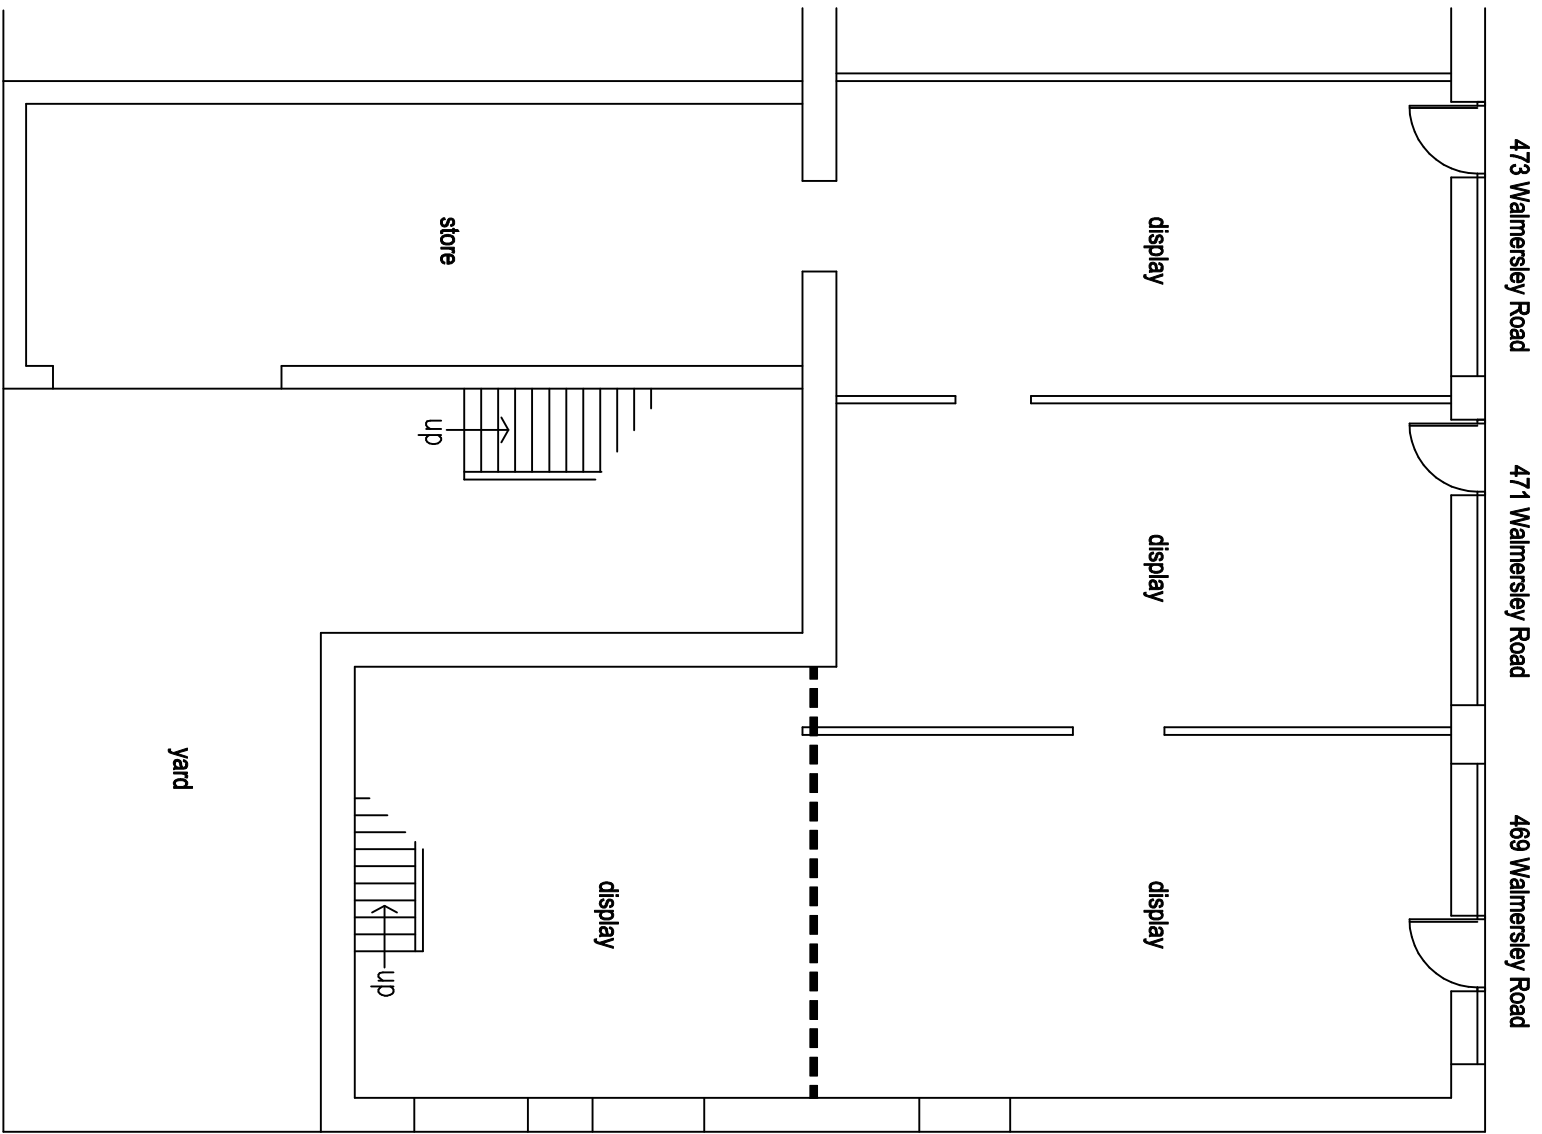
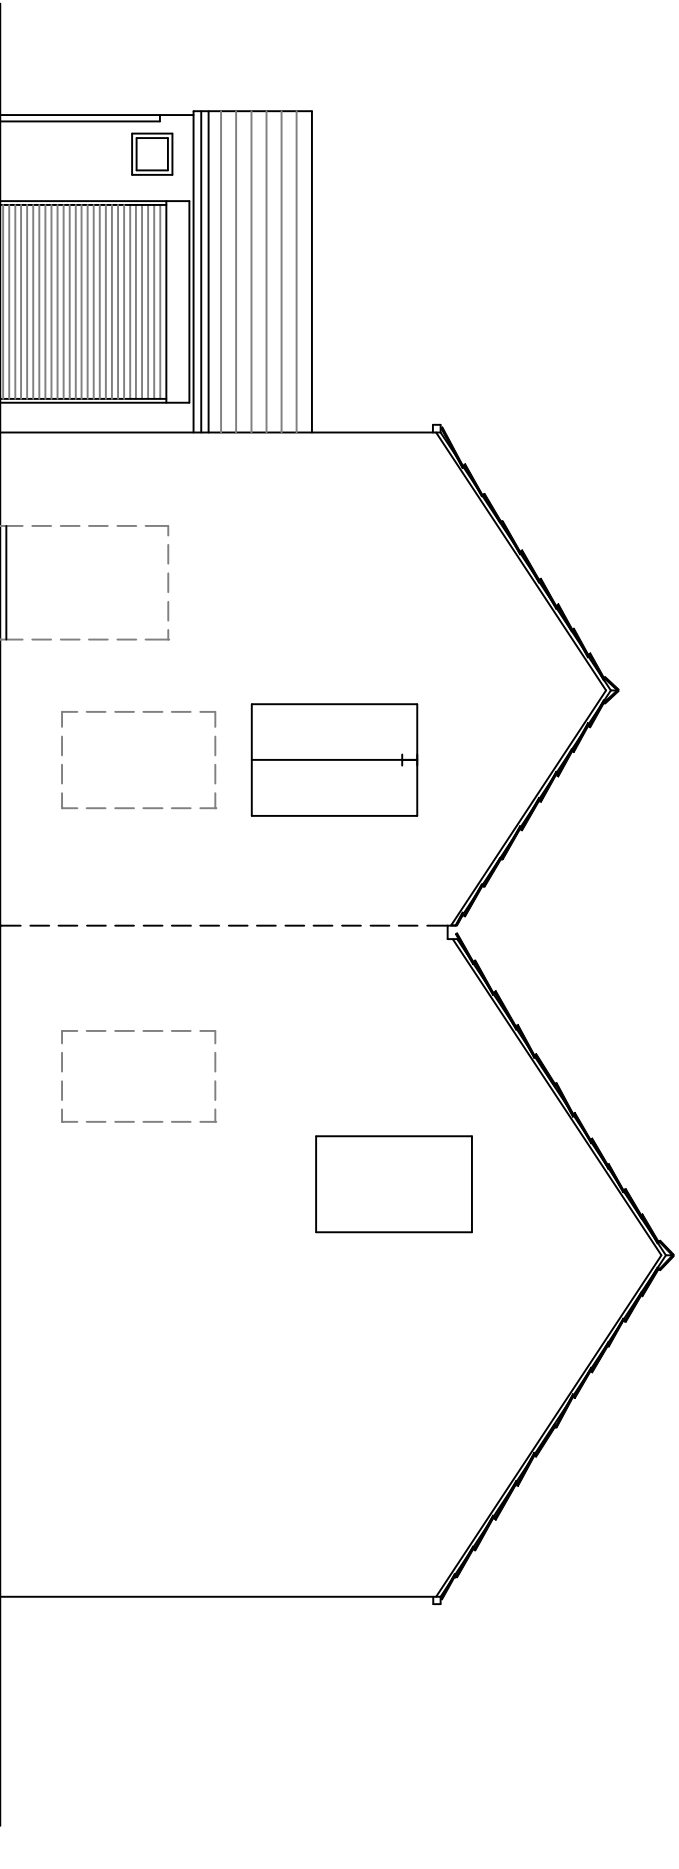


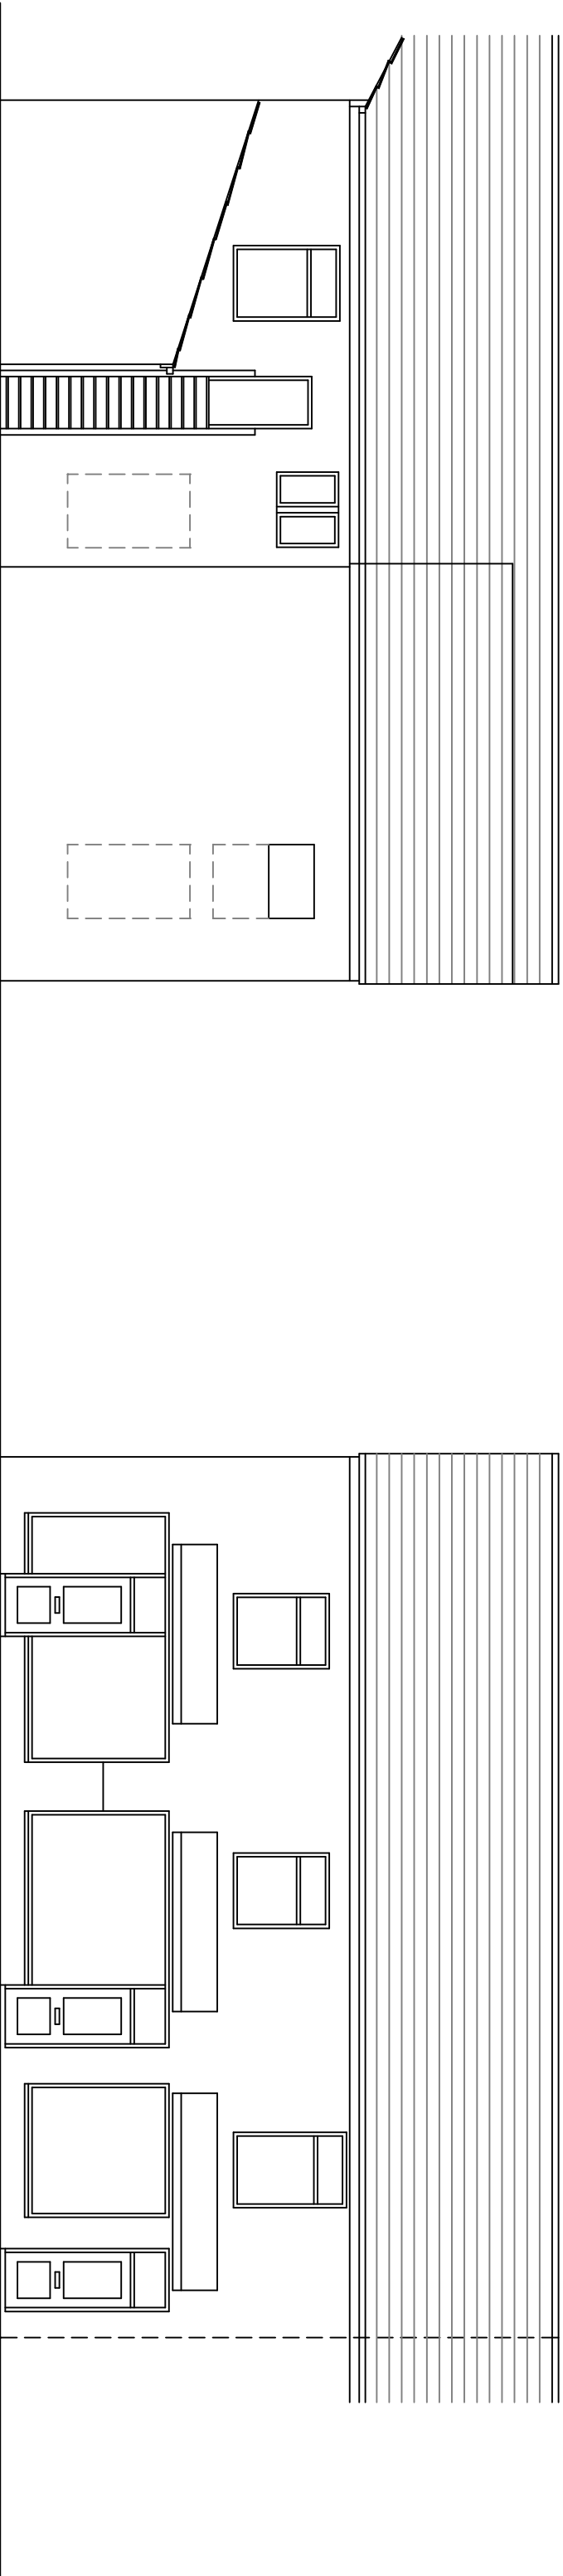

as existing

proposed change of use to form 2 x
2 bed apartments at first floor level with
2 x ground floor shop units below including
minor elevational changes at
429-433 Walmersley Road
Bury

scale 1:100 @ A1
0m 10m
linear scale 1:510 @ A1
drawing number WRC-09-07-24-A