
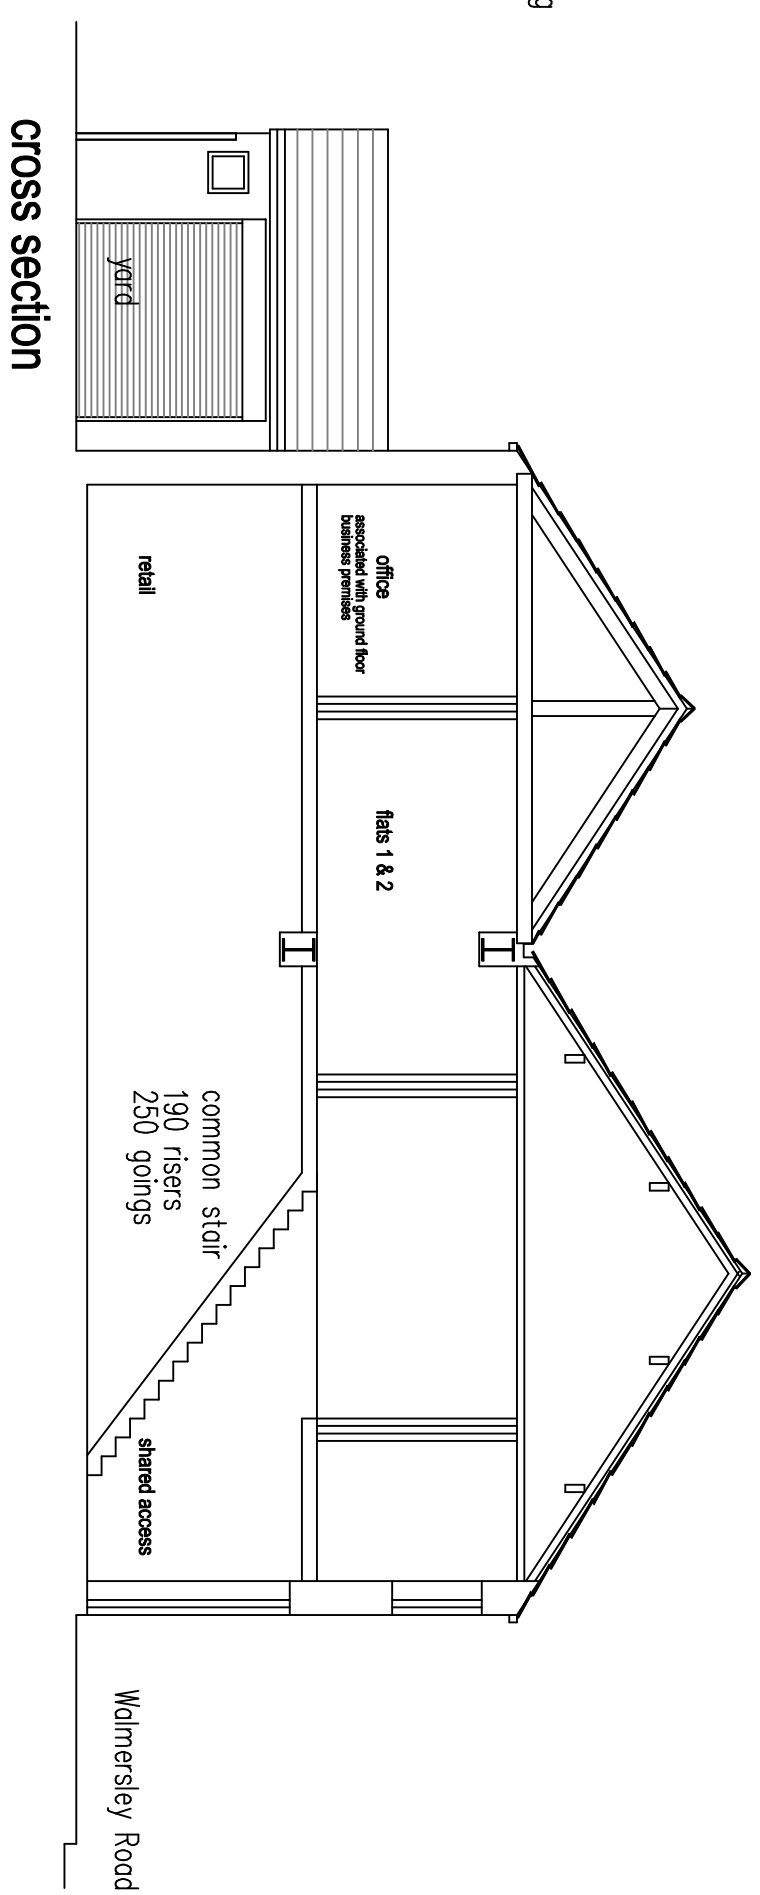
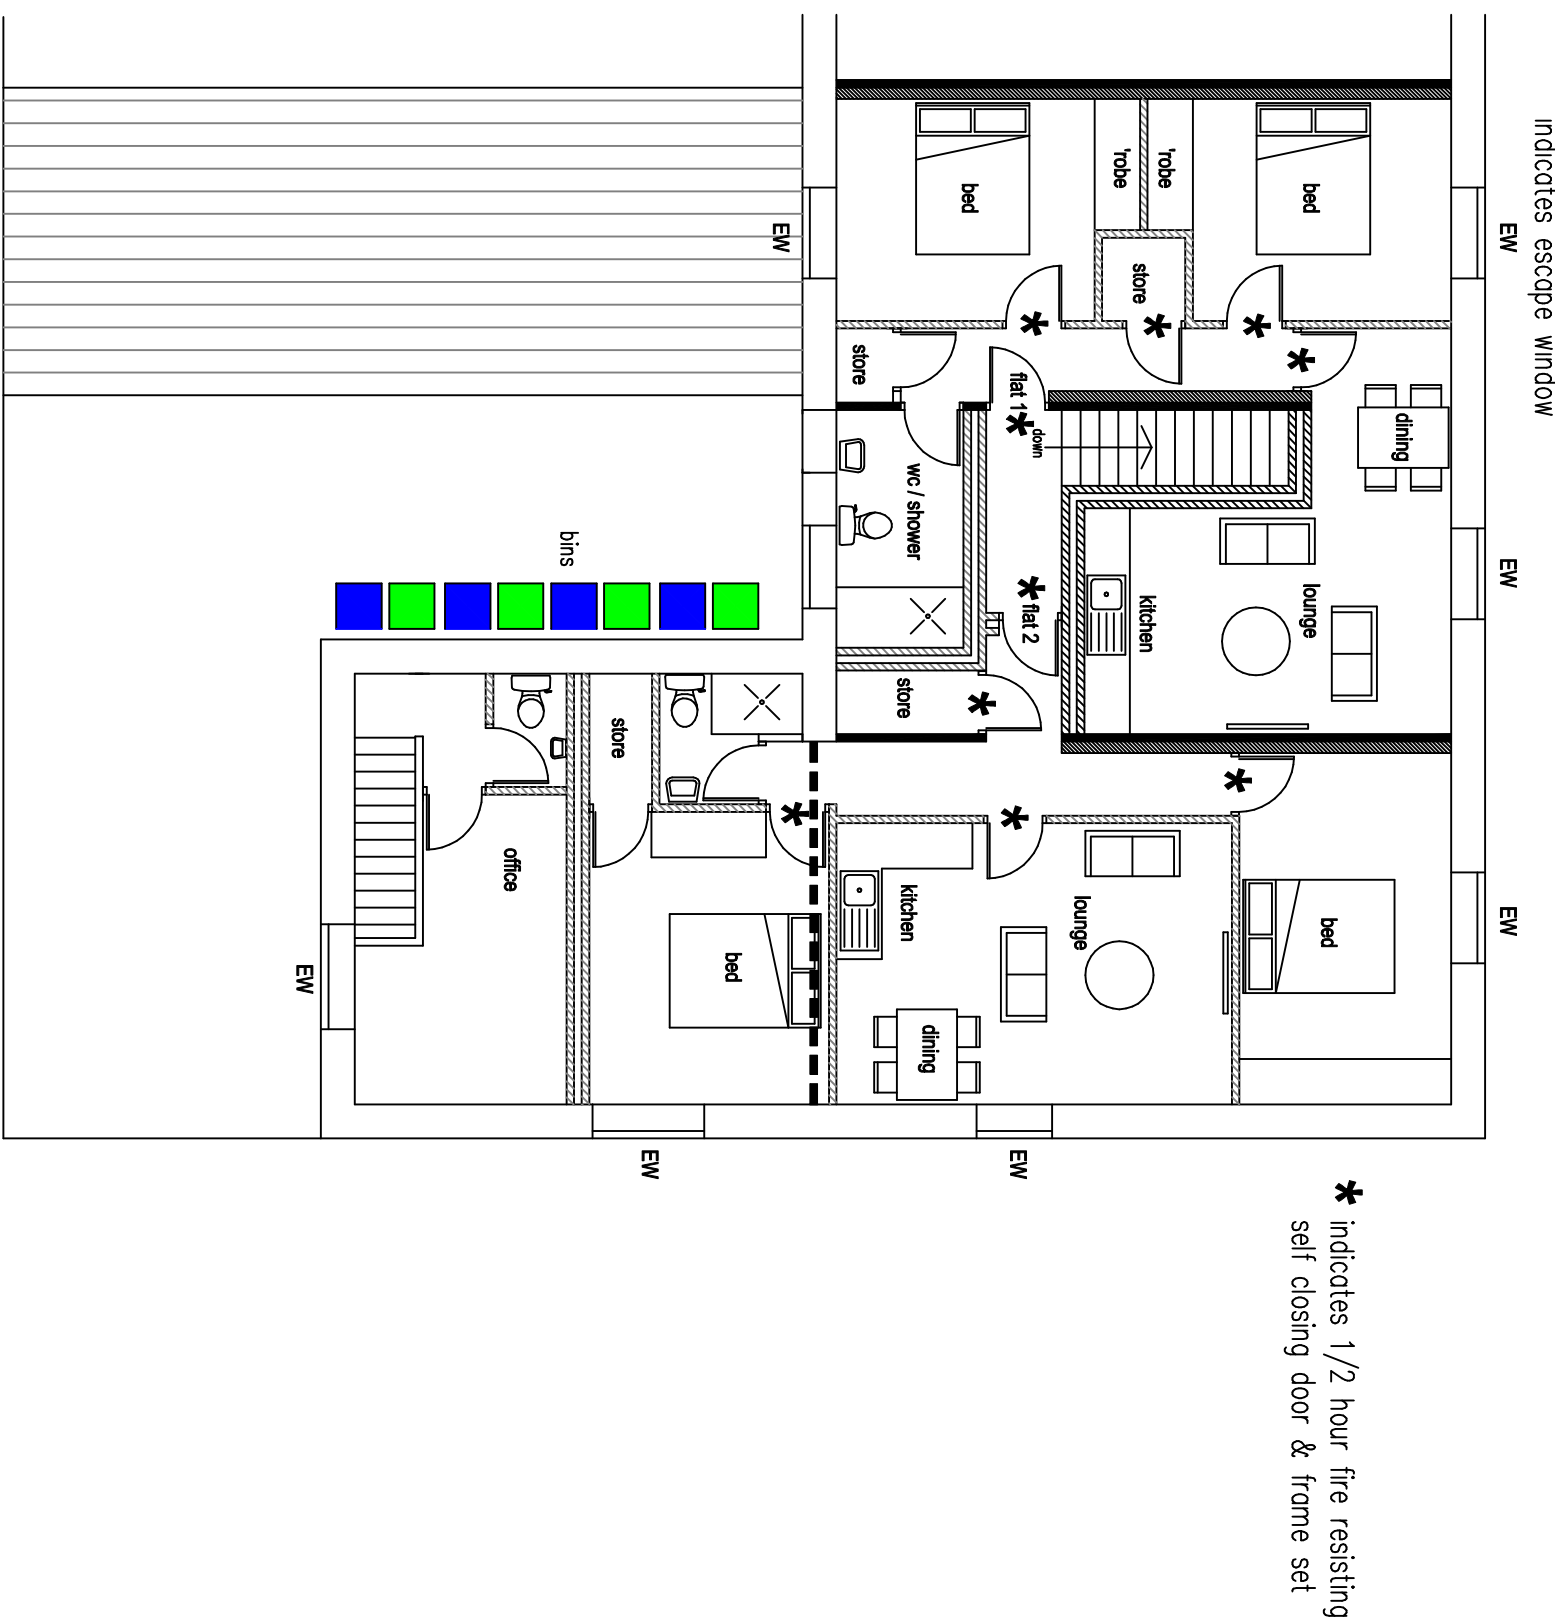


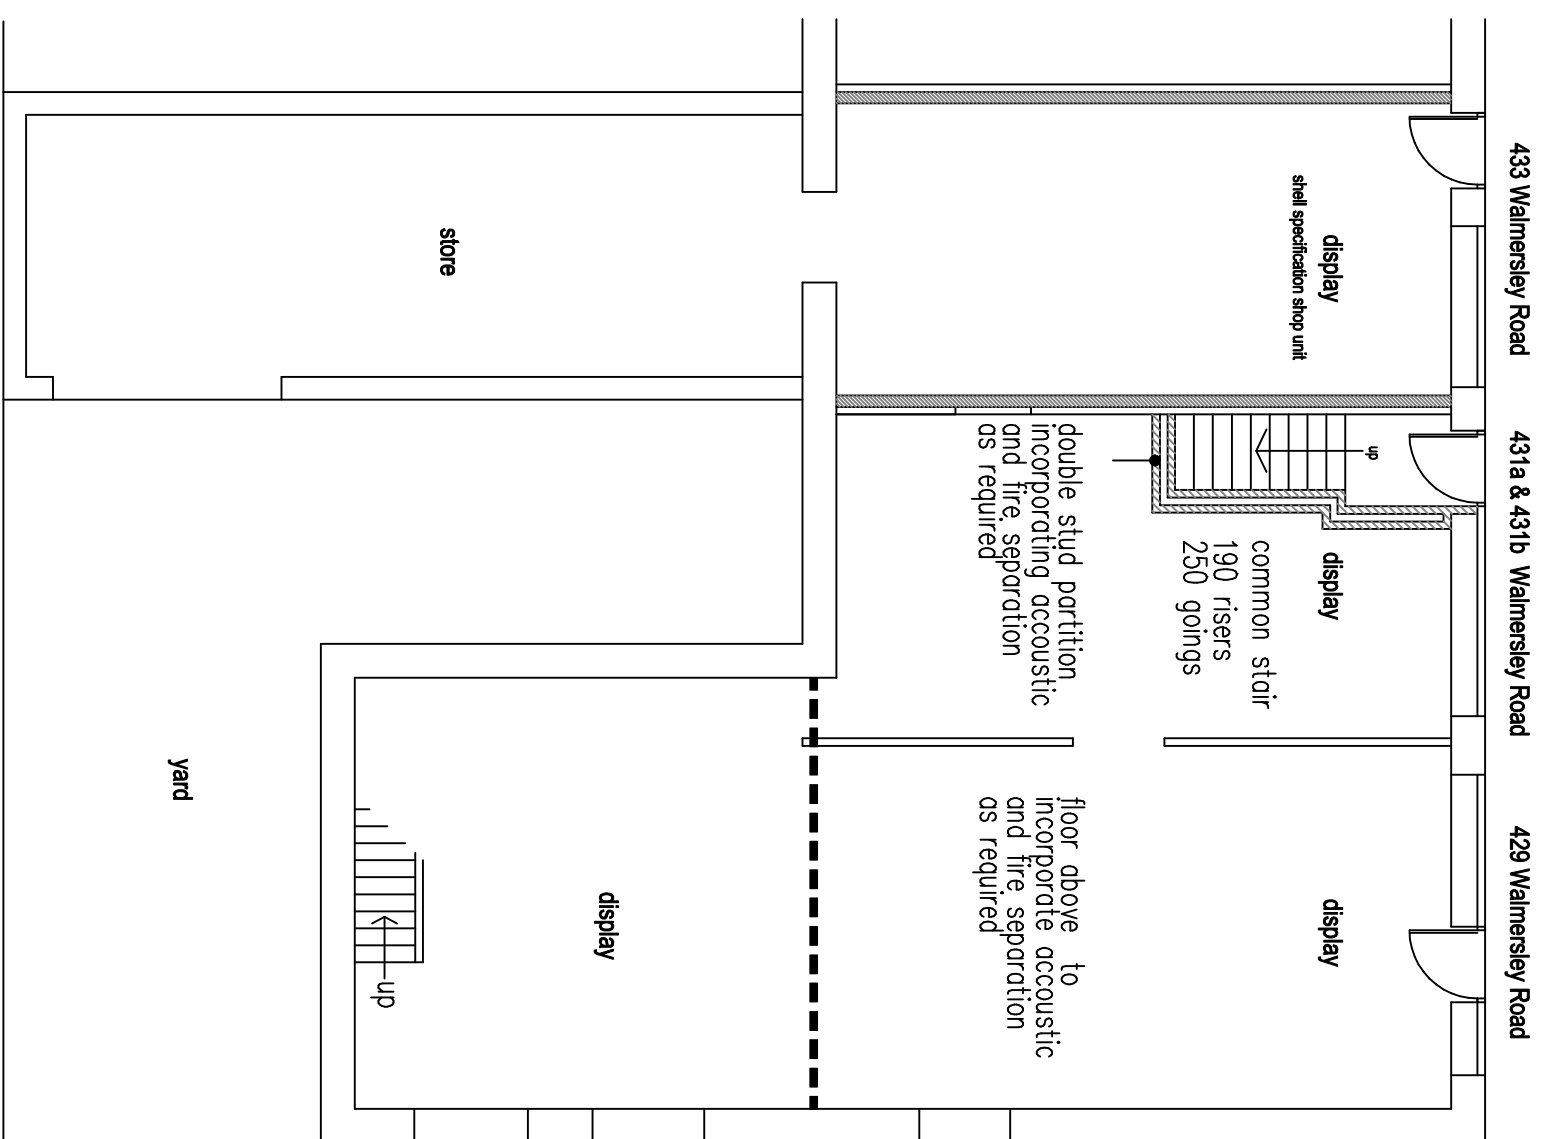

proposed change of use to form 2 x
2 bed apartments at first floor level with
2 x ground floor shop units below including
minor elevational changes at

429-433 Walmersley Road
Bury

scale 1:100 @A1

1:100 @A1

linear scale 1:510 @A1

drawing number WRC-09-07-24-A

WRC-09-07-24-A