


All Dimensions to be checked on site before work commences and the ordering of all materials

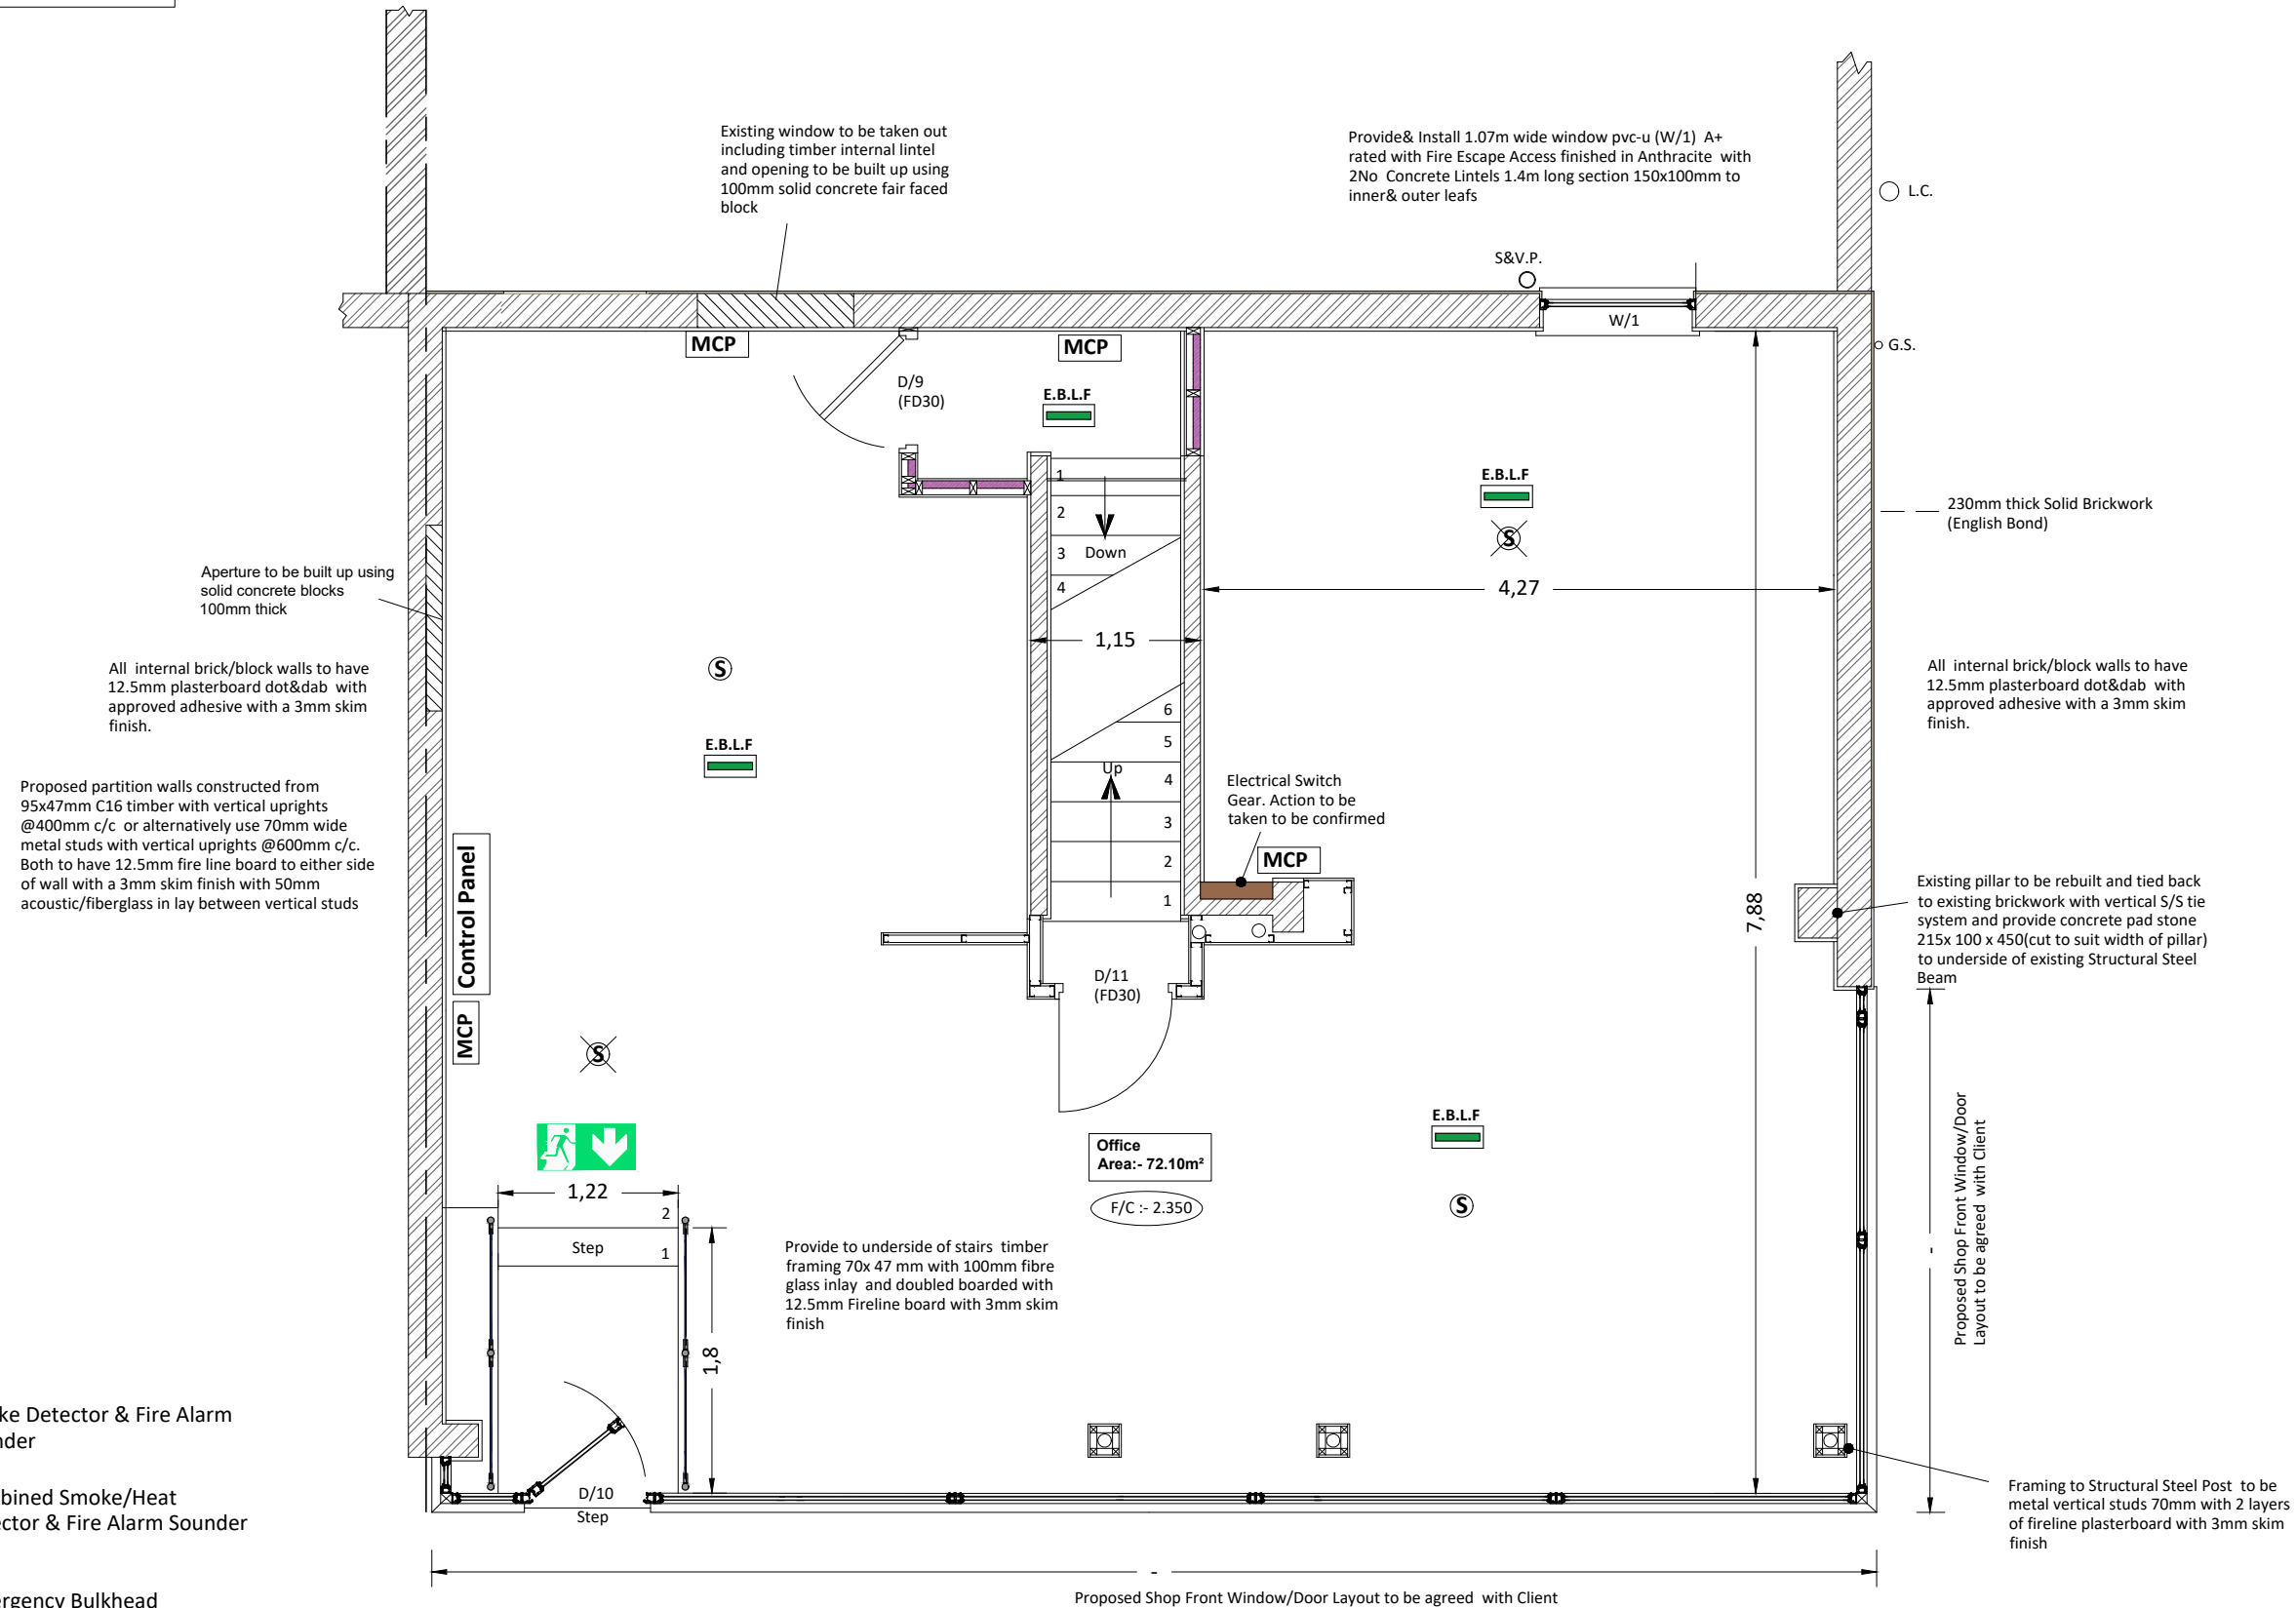

Proposed Ground Floor Layout

LEGEND :-

Smoke Detector & Fire Alarm Sounder

 Combined Smoke/Heat
Detector & Fire Alarm Sounder

E.B.L.F Emergency Bulkhead
Light Fitting

MCP Manual Call Point

Rev"A" (2/11/21) Partition wall moved and door added, Fire Alarm & Emergency Lighting added		
<u>Drawing Title :-</u> Proposed Ground Floor Layout		
DPB/ DN /21/17A	<u>Drawing No :-</u>	<u>Rev No :-</u> A
	<u>Scale :-</u> 1:50	<u>Drawn By :-</u> DPB
	<u>Date :-</u> Sep 2021	