



All Dimensions to be checked on site before work commences and the ordering of all materials

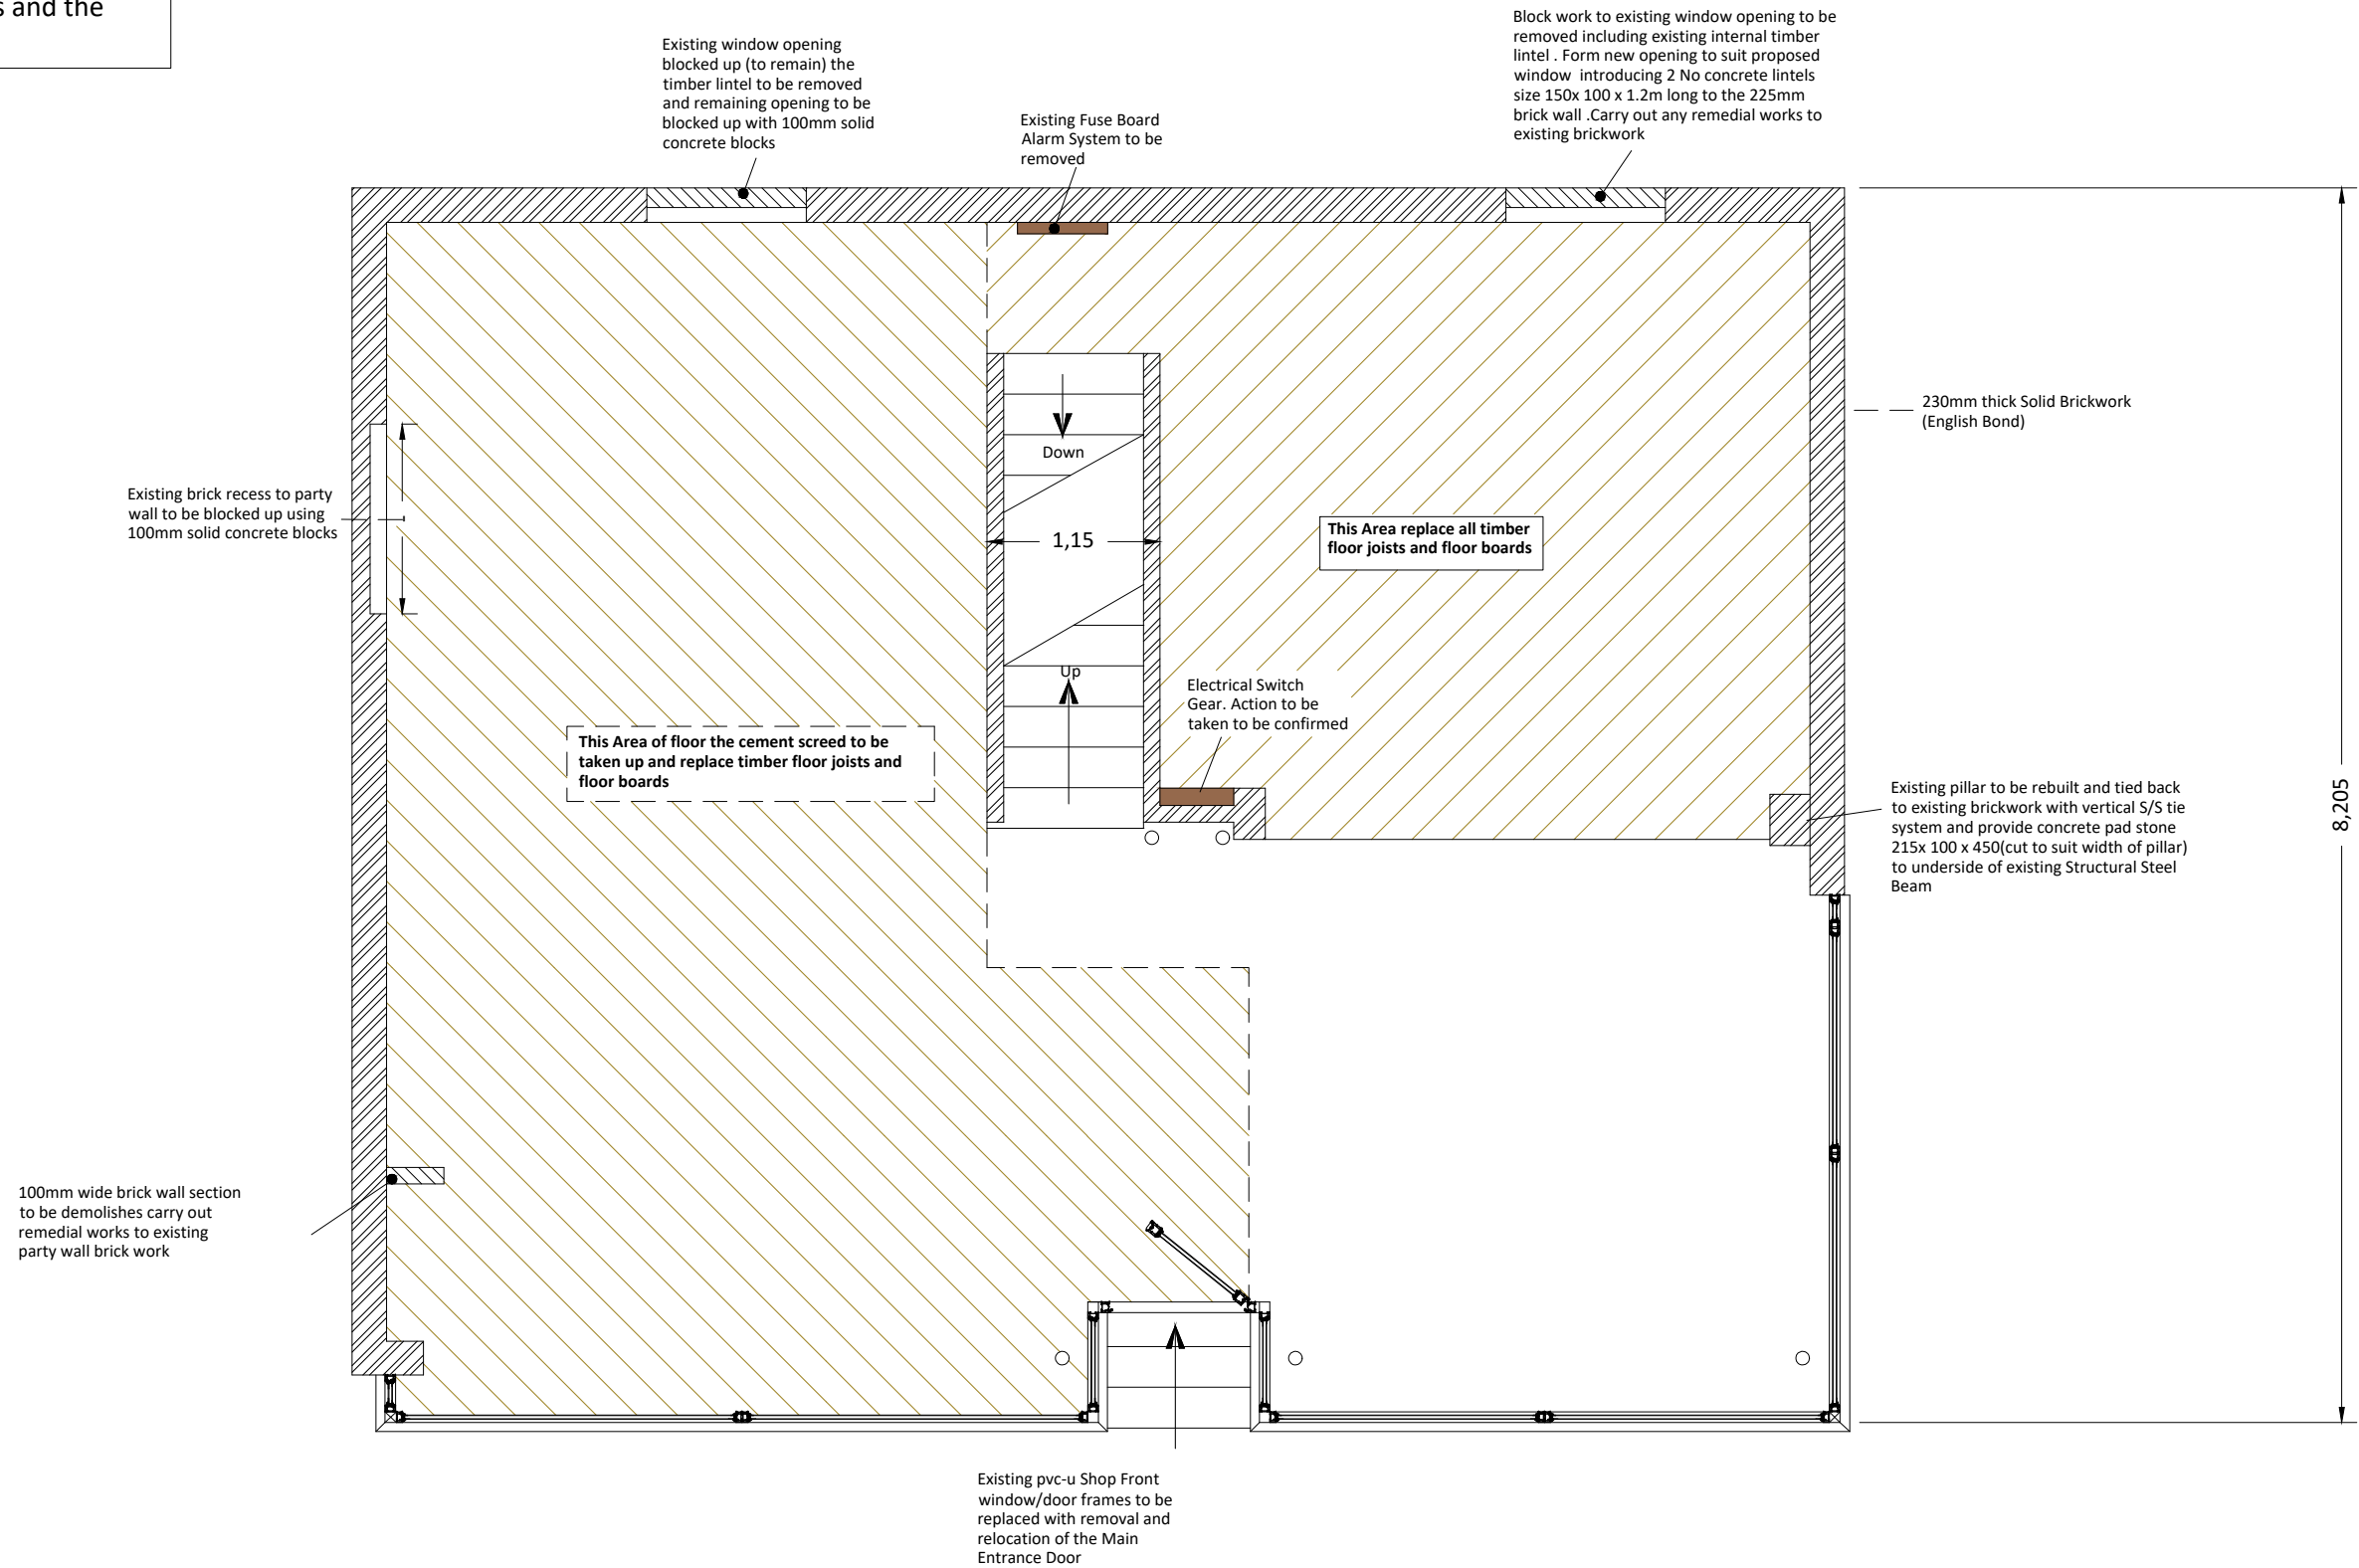

Existing Ground Floor Layout

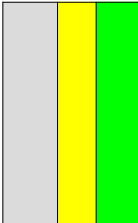

D.P.Bertram
Building & Planning Solutions
15 Willow Drive, Charnock Richard,
Chorley , Lancashire. PR7 5NL
T:- 01257 793222 M:- 07751 324431 ,
E-mail bertypat@yahoo.co.uk

Client:-
Normie & Co
40Bury Old Road,
Whitefield,
Manchester.
M45 6TL

Project:-
Internal Remodeling & Refurbishment at
Basement,Ground & First Floor Levels. Including
Reconstruction of Retaining Wall & Steel
Stairs/Landing Platform to Access Basement Floor
Level at 503&505 Bury New Road, Prestwich,
Manchester, M25 1AD

Drawing Title :-
Existing Ground Floor Layout

Drawing No :-
DPB/ DN /21/5

Rev No :-
Drawn By :- DPB

Scale :- 1:50
Date :- Sep 2021

