


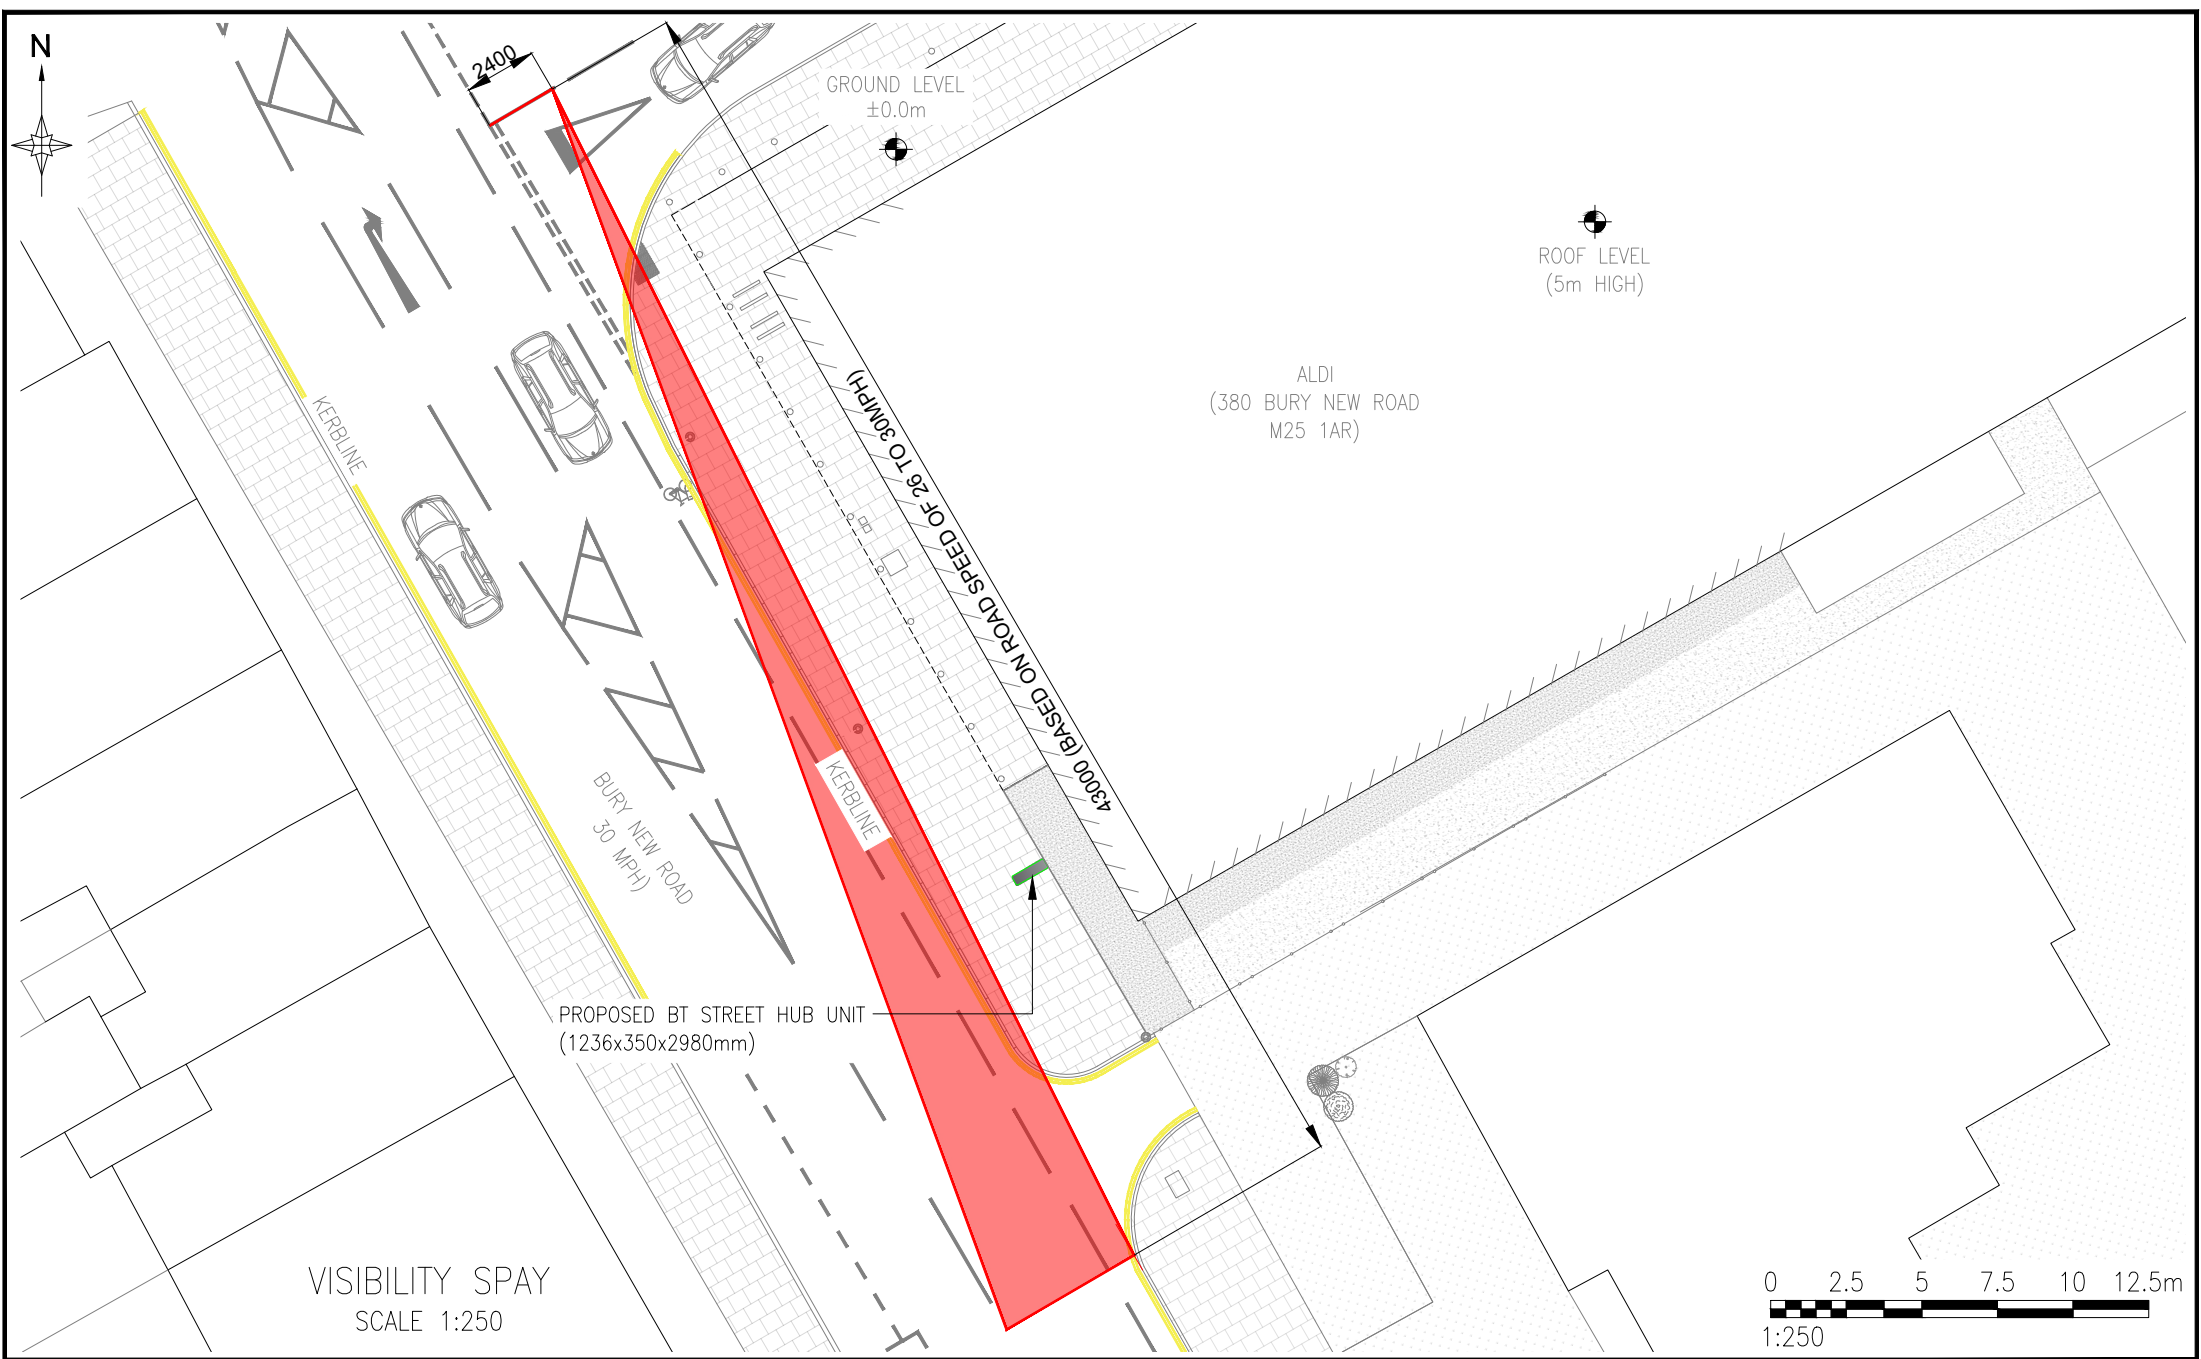

VISIBILITY SPAY
SCALE 1:250




D	VISIBILITY SPLAY DRAWINGS INCLUDED				DCC	01.08.25	
C	RELOCATION OF STREET HUB UNIT				RW	15.05.25	
REV	DESCRIPTION				BY	DATE	
SCALE AS SHOW WHEN PRINTED AT A4		DRAWN	SM	CHECKED	CAP	ALL DIMENSIONS IN METRES U.N.O	
		DATE	12.11.24	DATE	12.11.24		
LOCATION PLAN - Digital Mapping Solutions from Dotted Eyes.							
SITE BLOCK PLAN - Digital Mapping Solutions from Promap							

DRAWING TITLE
STREET HUB
PSW-101
005 - VISIBILITY SPLAY LAYOUT A

SITE ADDRESS
BURY NEW ROAD
PRESTWICH
MANCHESTER
M25 1AR

REV	D
-----	---

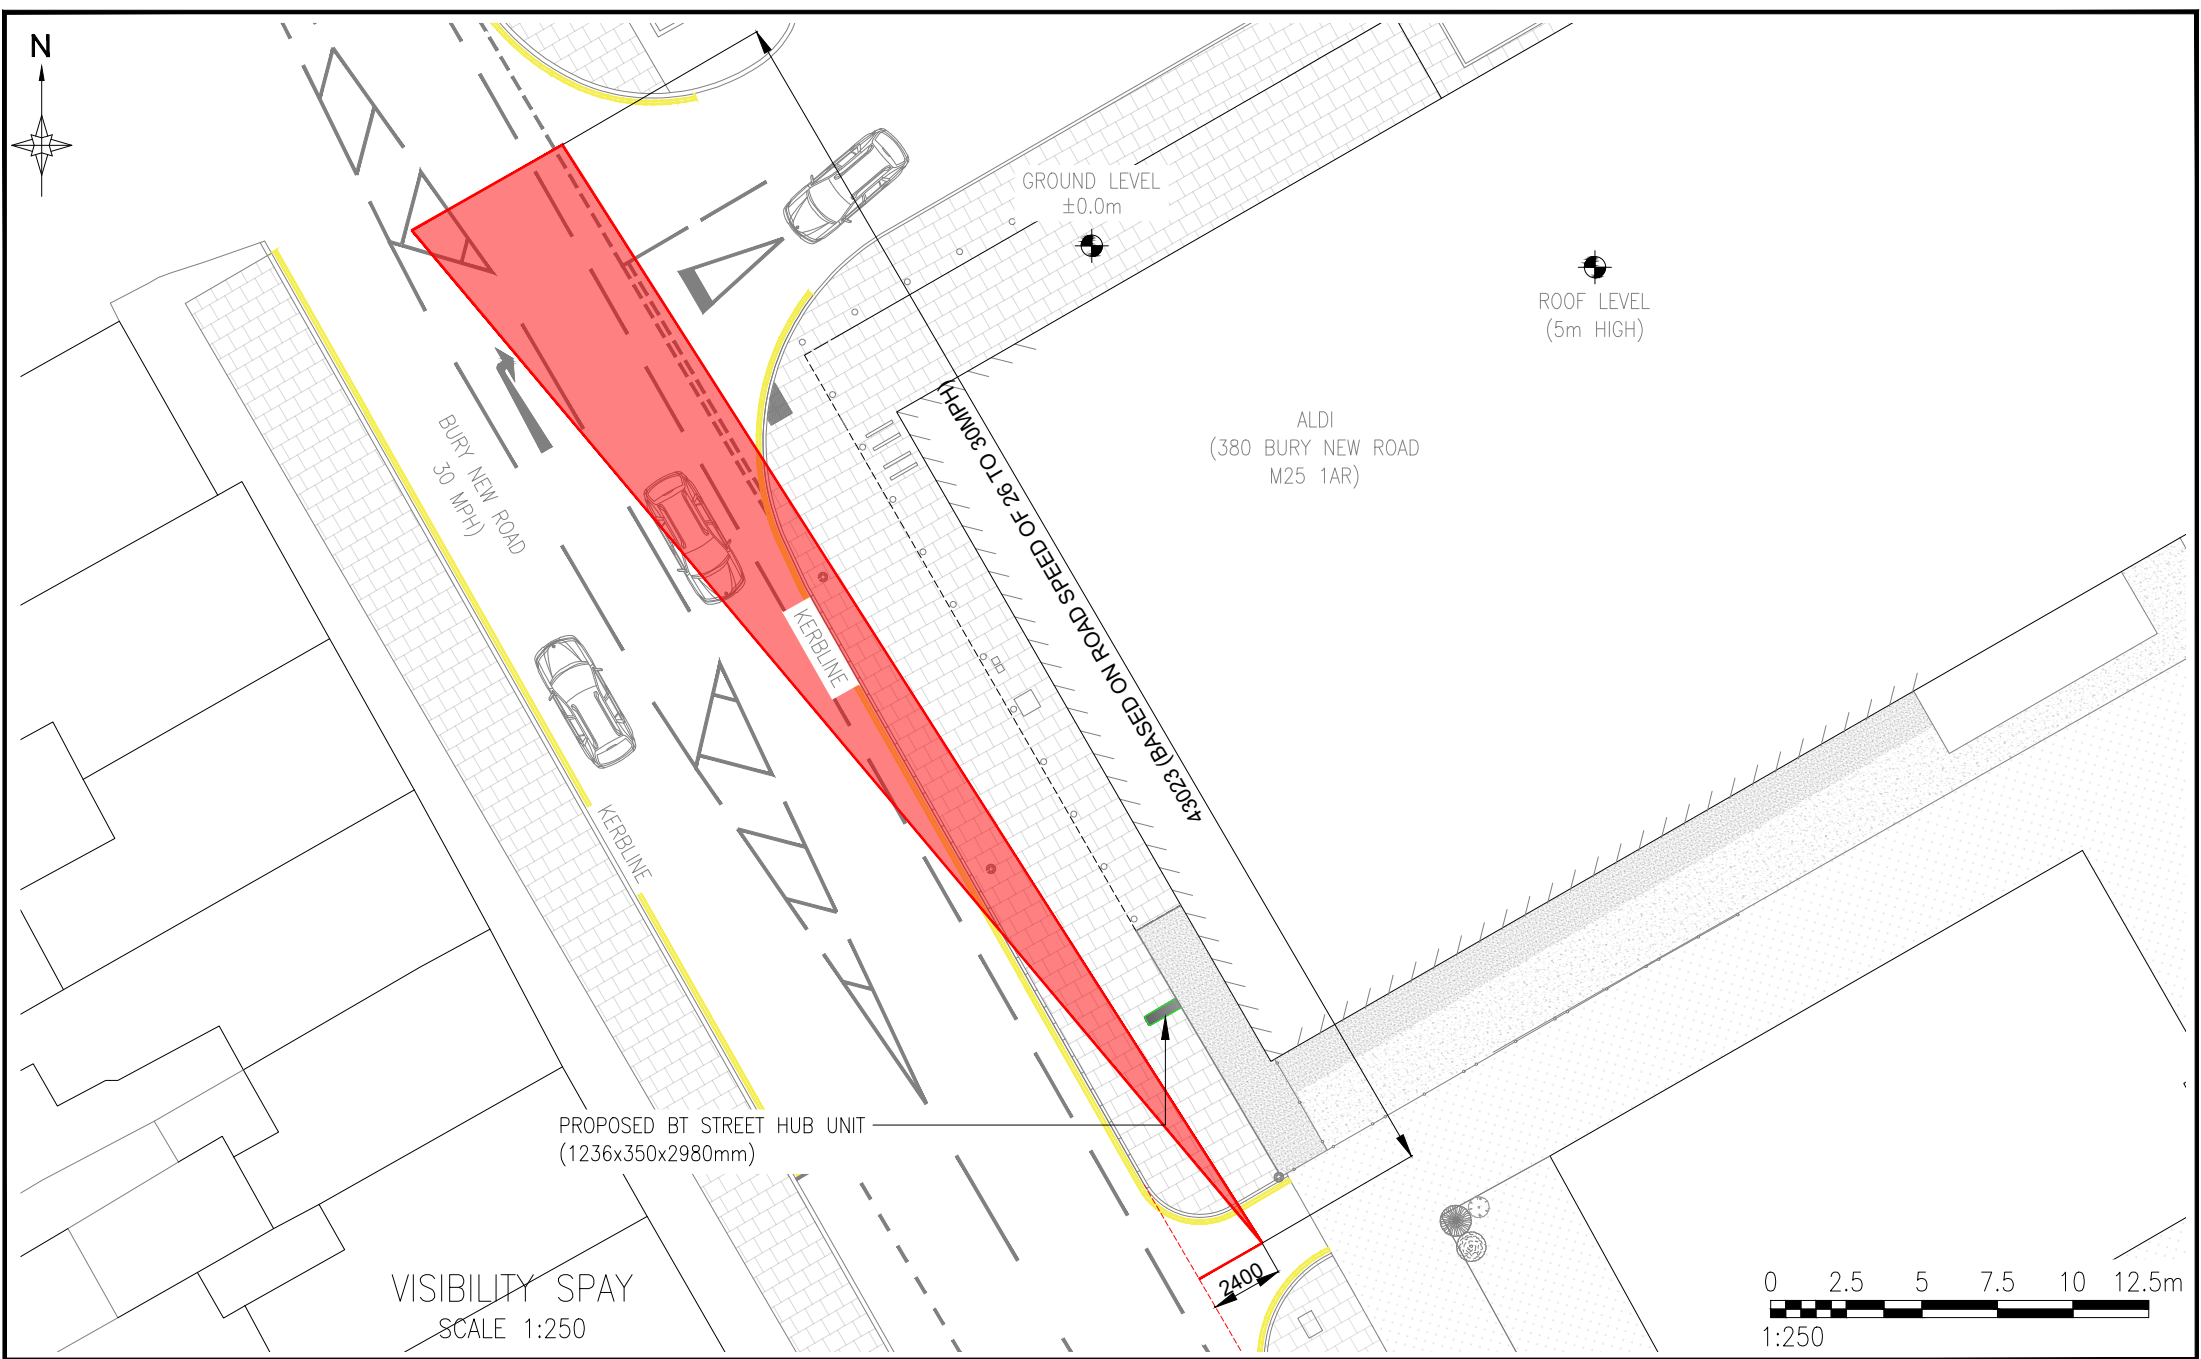

VISIBILITY SPAY
SCALE 1:250



D	VISIBILITY SPAY DRAWINGS INCLUDED				DCC	01.08.25
C	RELOCATION OF STREET HUB UNIT				RW	15.05.25
REV	DESCRIPTION				BY	DATE
SCALE AS SHOW WHEN PRINTED AT A4		DRAWN	SM	CHECKED	CAP	ALL DIMENSIONS IN METRES U.N.O
		DATE	12.11.24	DATE	12.11.24	
LOCATION PLAN - Digital Mapping Solutions from Dotted Eyes.						
SITE BLOCK PLAN - Digital Mapping Solutions from Promap						

DRAWING TITLE
STREET HUB
PSW-101
006 - VISIBILITY SPAY LAYOUT B

SITE ADDRESS
BURY NEW ROAD
PRESTWICH
MANCHESTER
M25 1AR

REV	D
-----	---