



ELEVATION 3

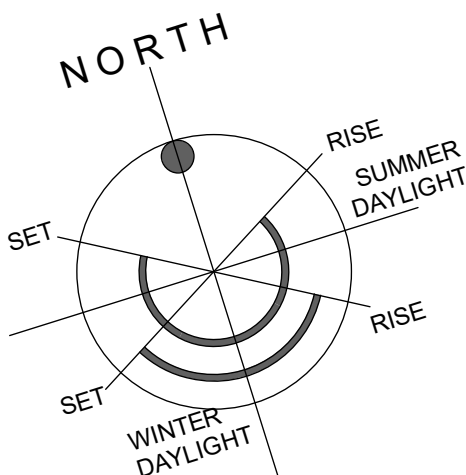

NOTES
ALL WORK TO BE CARRIED OUT IN ACCORDANCE WITH THE BUILDING REGULATIONS AND THE REQUIREMENTS OF THE LOCAL AUTHORITY.

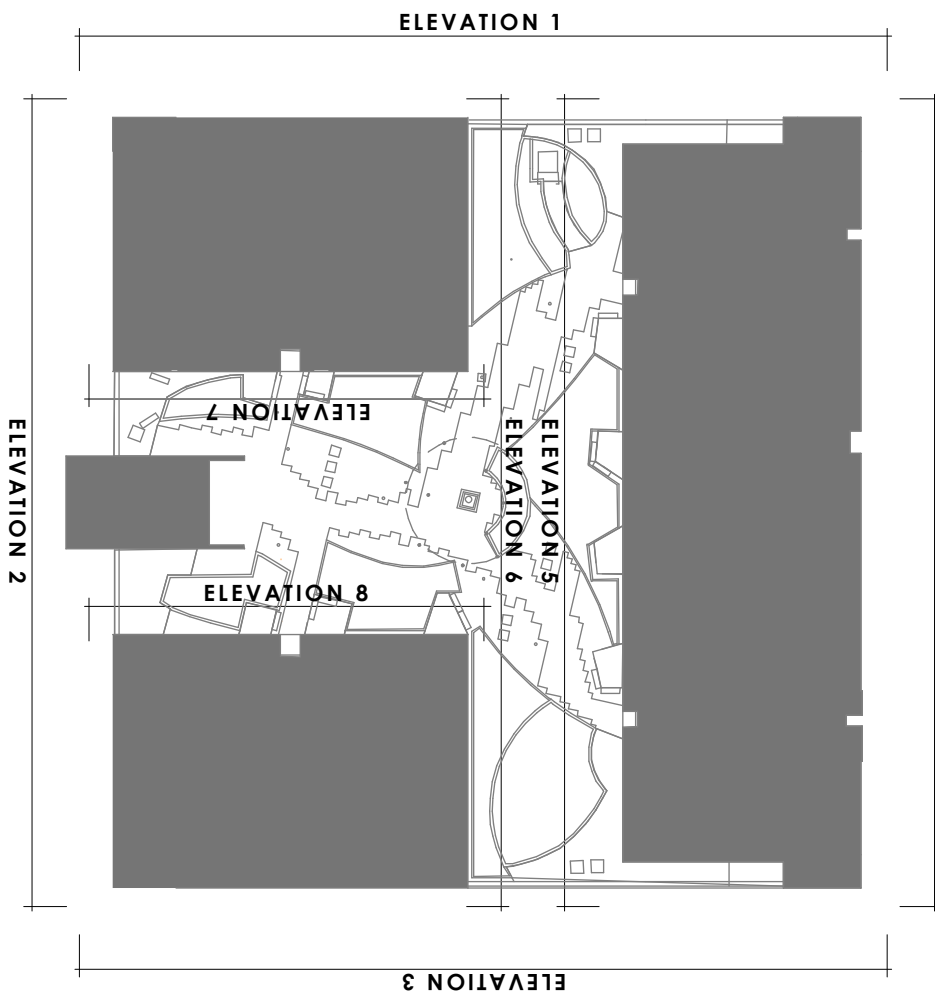


ELEVATION 4



EXISTING EXTERNAL WALL TYPE COLOUR LEGEND

- EW01** Masonry cavity wall with phenolic insulation to cavity insulation fixed to internal SFS inner leaf
- EW02** Render on blockwork cavity wall with phenolic insulation to cavity insulation fixed to internal SFS inner leaf
- EW03** Zinc cladding standing seam on blockwork with phenolic insulation insulation fixed to internal SFS inner leaf
- EW04** Kingspan MicroRib Cladding with PIR core fixed to subframe with SFS inner leaf
- EW05** Timber balcony decking fixed to steel sub-structure
- EW06** Timber cladding with timber battens fixed to blockwork with phenolic insulation insulation fixed to internal SFS inner leaf

NOTE For further details on wall type build-up and detail please refer drwg refs. 1757-LRC-XX-DR-A_???? to ?????

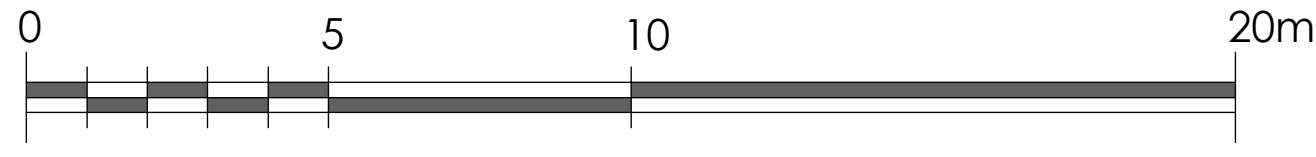

REV	DESCRIPTION	BY	CHKD	DATE
-----	-------------	----	------	------

LOROC
ARCHITECTS

5TH FLOOR, 15 ST. PAUL'S STREET, LEEDS, LS1 2JG
T: 0113 233 7755
W: WWW.LOROC.CO.UK

3RD FLOOR, 86 - 90 PAUL STREET, LONDON, EC2A 4NE
T: 0203 875 5333

PROJECT: RADIUS LONGFIELD CENTRE
PRESTWICH, MANCHESTER

TITLE: General Arrangement
EXISTING ELEVATIONS 3 & 4

DRAWING NO. 1757-LRC-ZZ-XX-DR-A_3001

SCALE: 1:125 @ A1

DRAWN BY: IR

PURPOSE OF ISSUE: PLANNING, COMMENT, BUILDING REGS, INFORMATION, TENDER, CONSTRUCTION

DATE: SEP 2025

CHECKED BY:

THIS DRAWING IS COPYRIGHT AND THE INTELLECTUAL PROPERTY OF LOROC ARCHITECTS LIMITED. THIS DRAWING MAY NOT BE REPRODUCED IN WHOLE OR IN PART WITHOUT WRITTEN AUTHORITY. NO DIMENSIONS TO BE SCALED FROM THIS DRAWING. ALL DIMENSIONS TO BE CHECKED ON SITE PRIOR TO COMMENCEMENT OF WORKS AND ANY DISCREPANCIES REPORTED TO THE ARCHITECT/ENGINEER/CONTRACTOR.

