




EXISTING WALL TYPE EW04
PIR CLADDING PANEL_SFS INNER LEAF

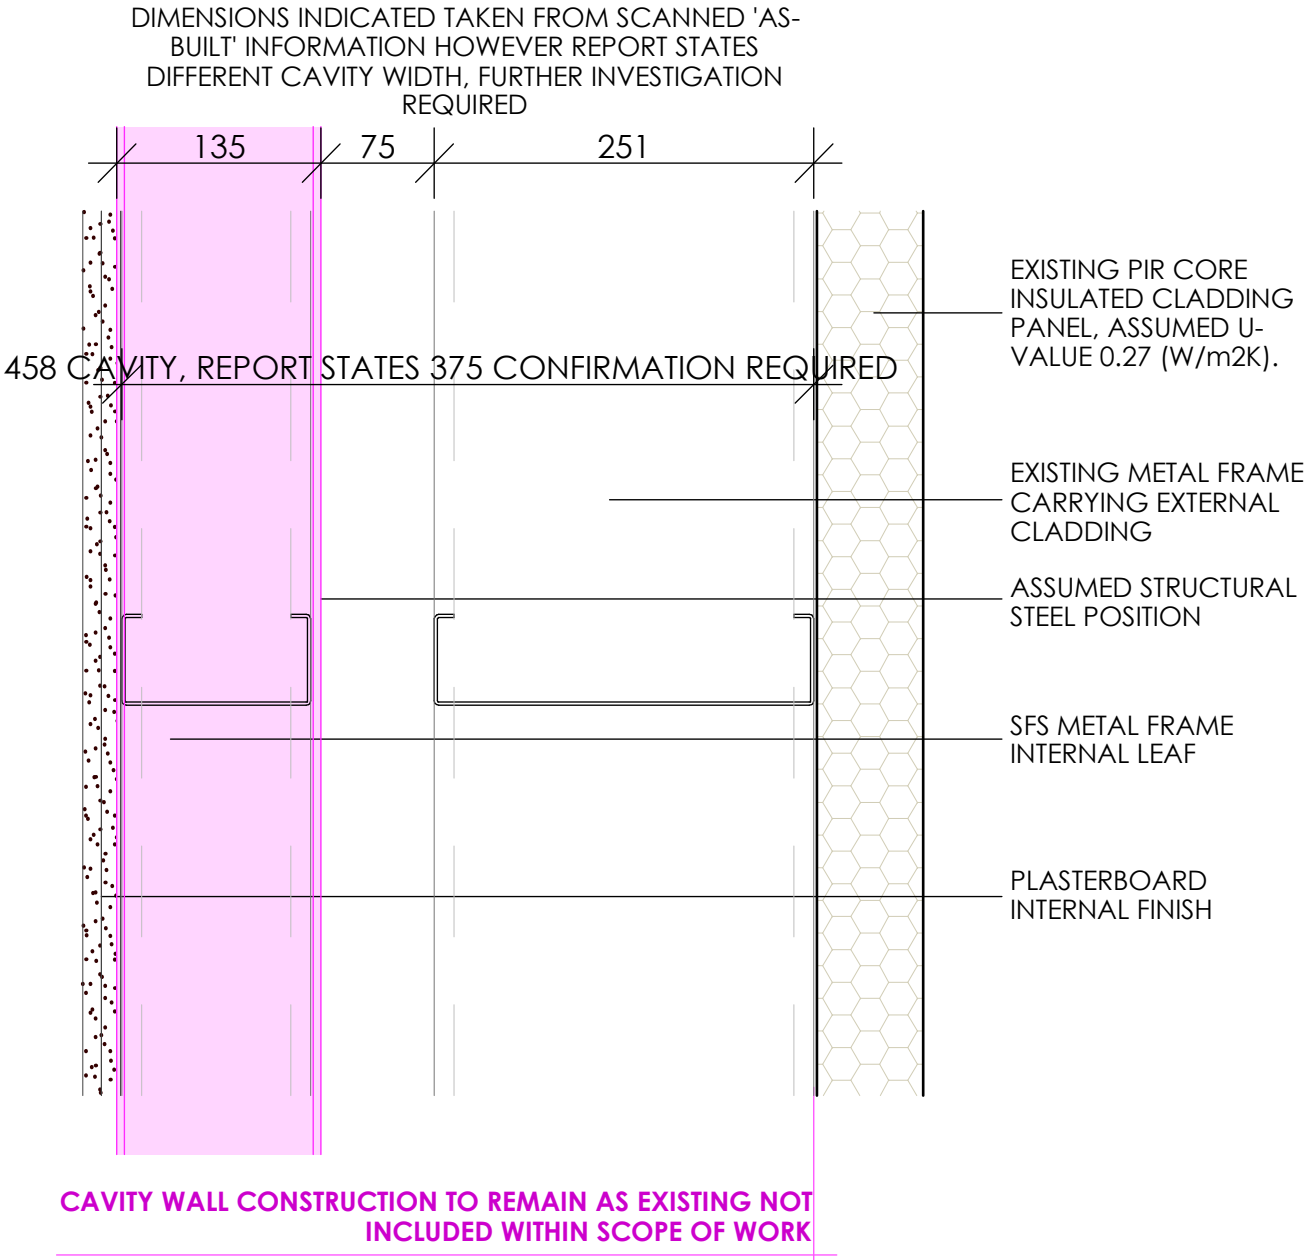

PROPOSED WALL TYPE EW04
CLASS A CLADDING PANEL_SFS INNER LEAF

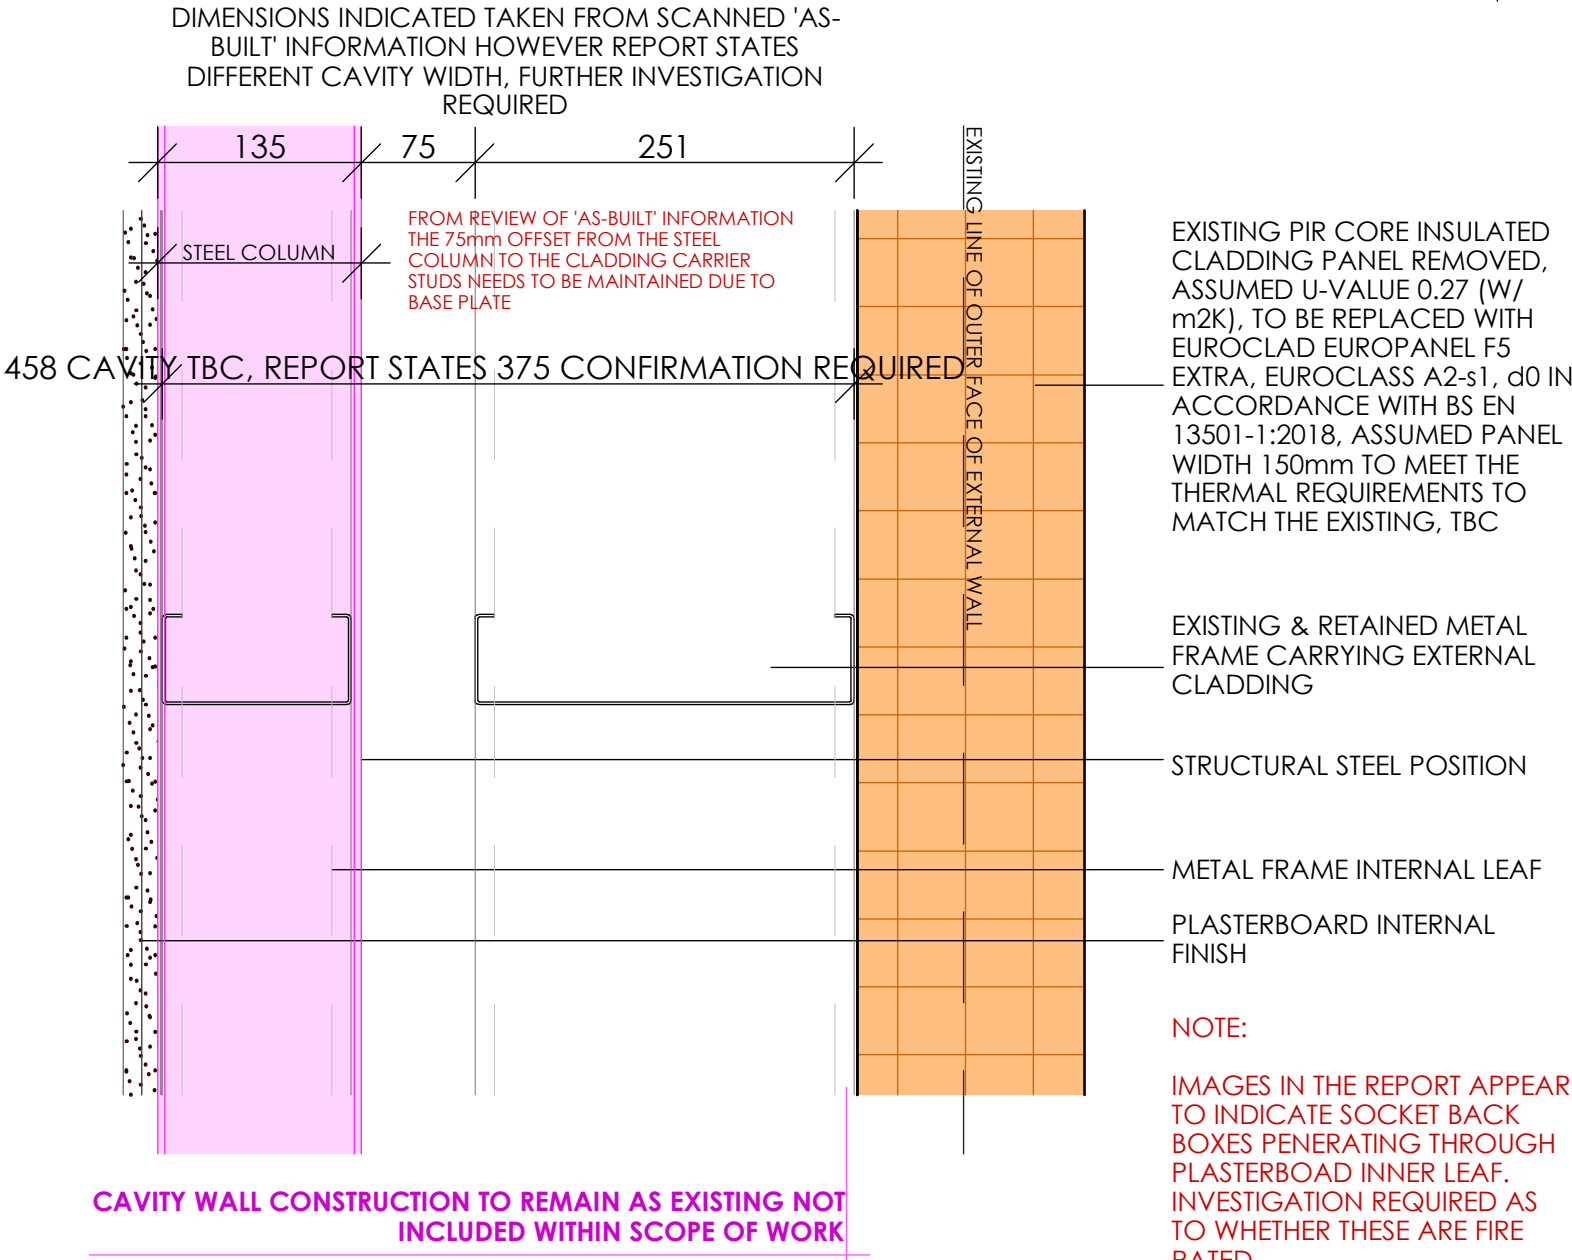

EXISTING WALL TYPE EW06
TIMBER CLADDING_PHENOLIC_SFS INNER LEAF

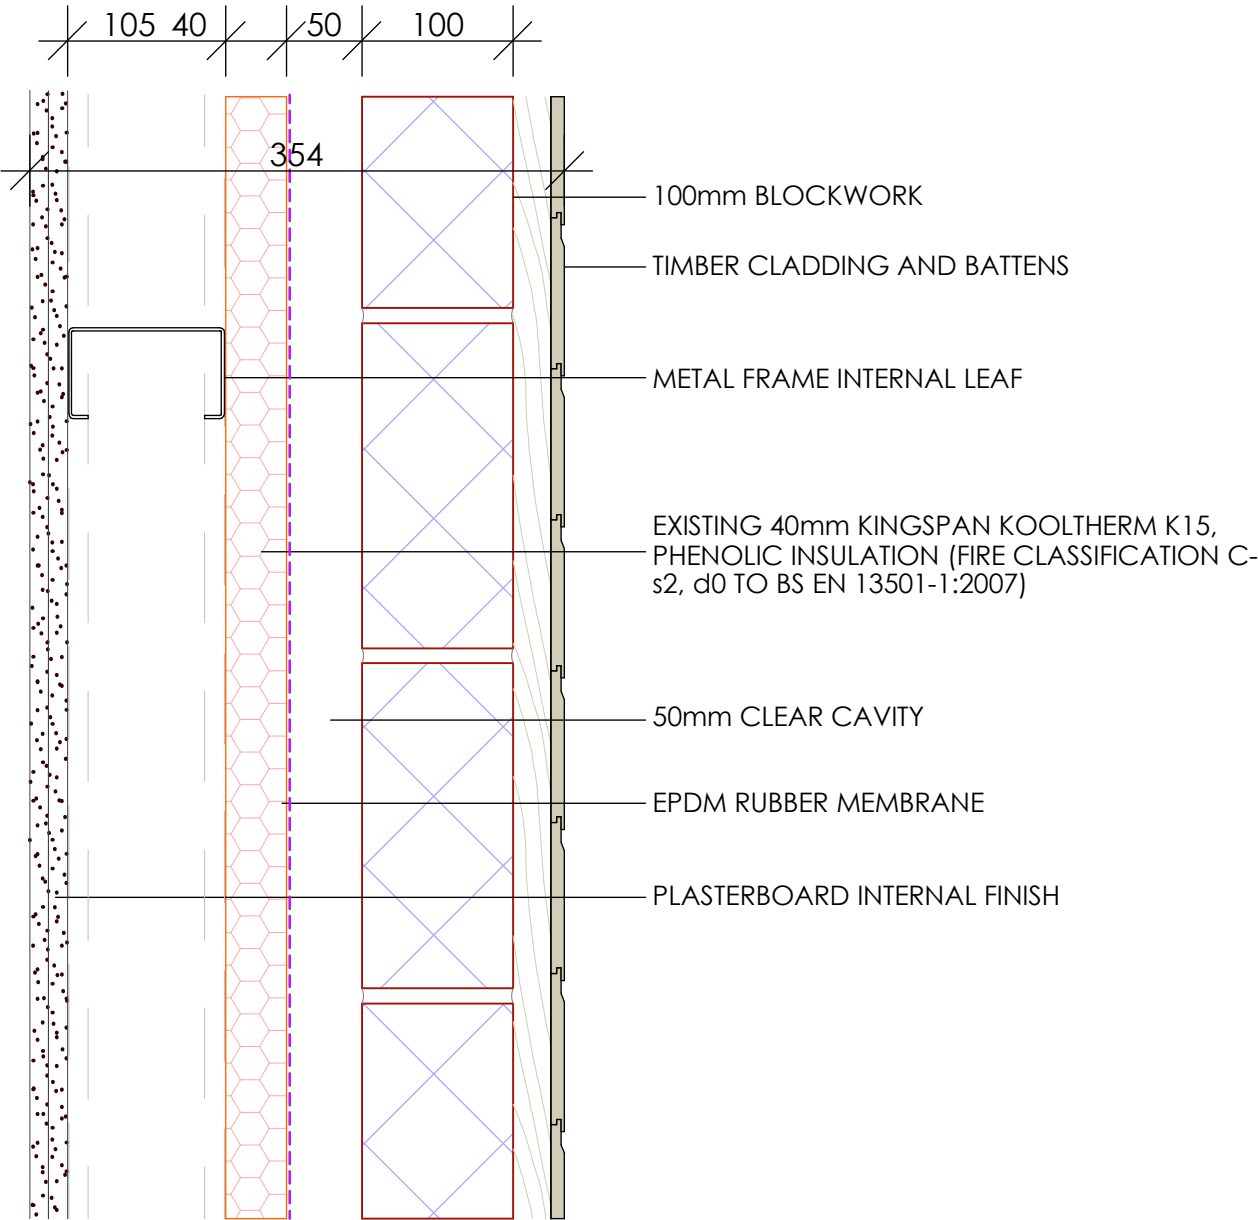

PROPOSED WALL TYPE EW06
TIMBER EFFECT CLADDING_SFS INNER LEAF

