



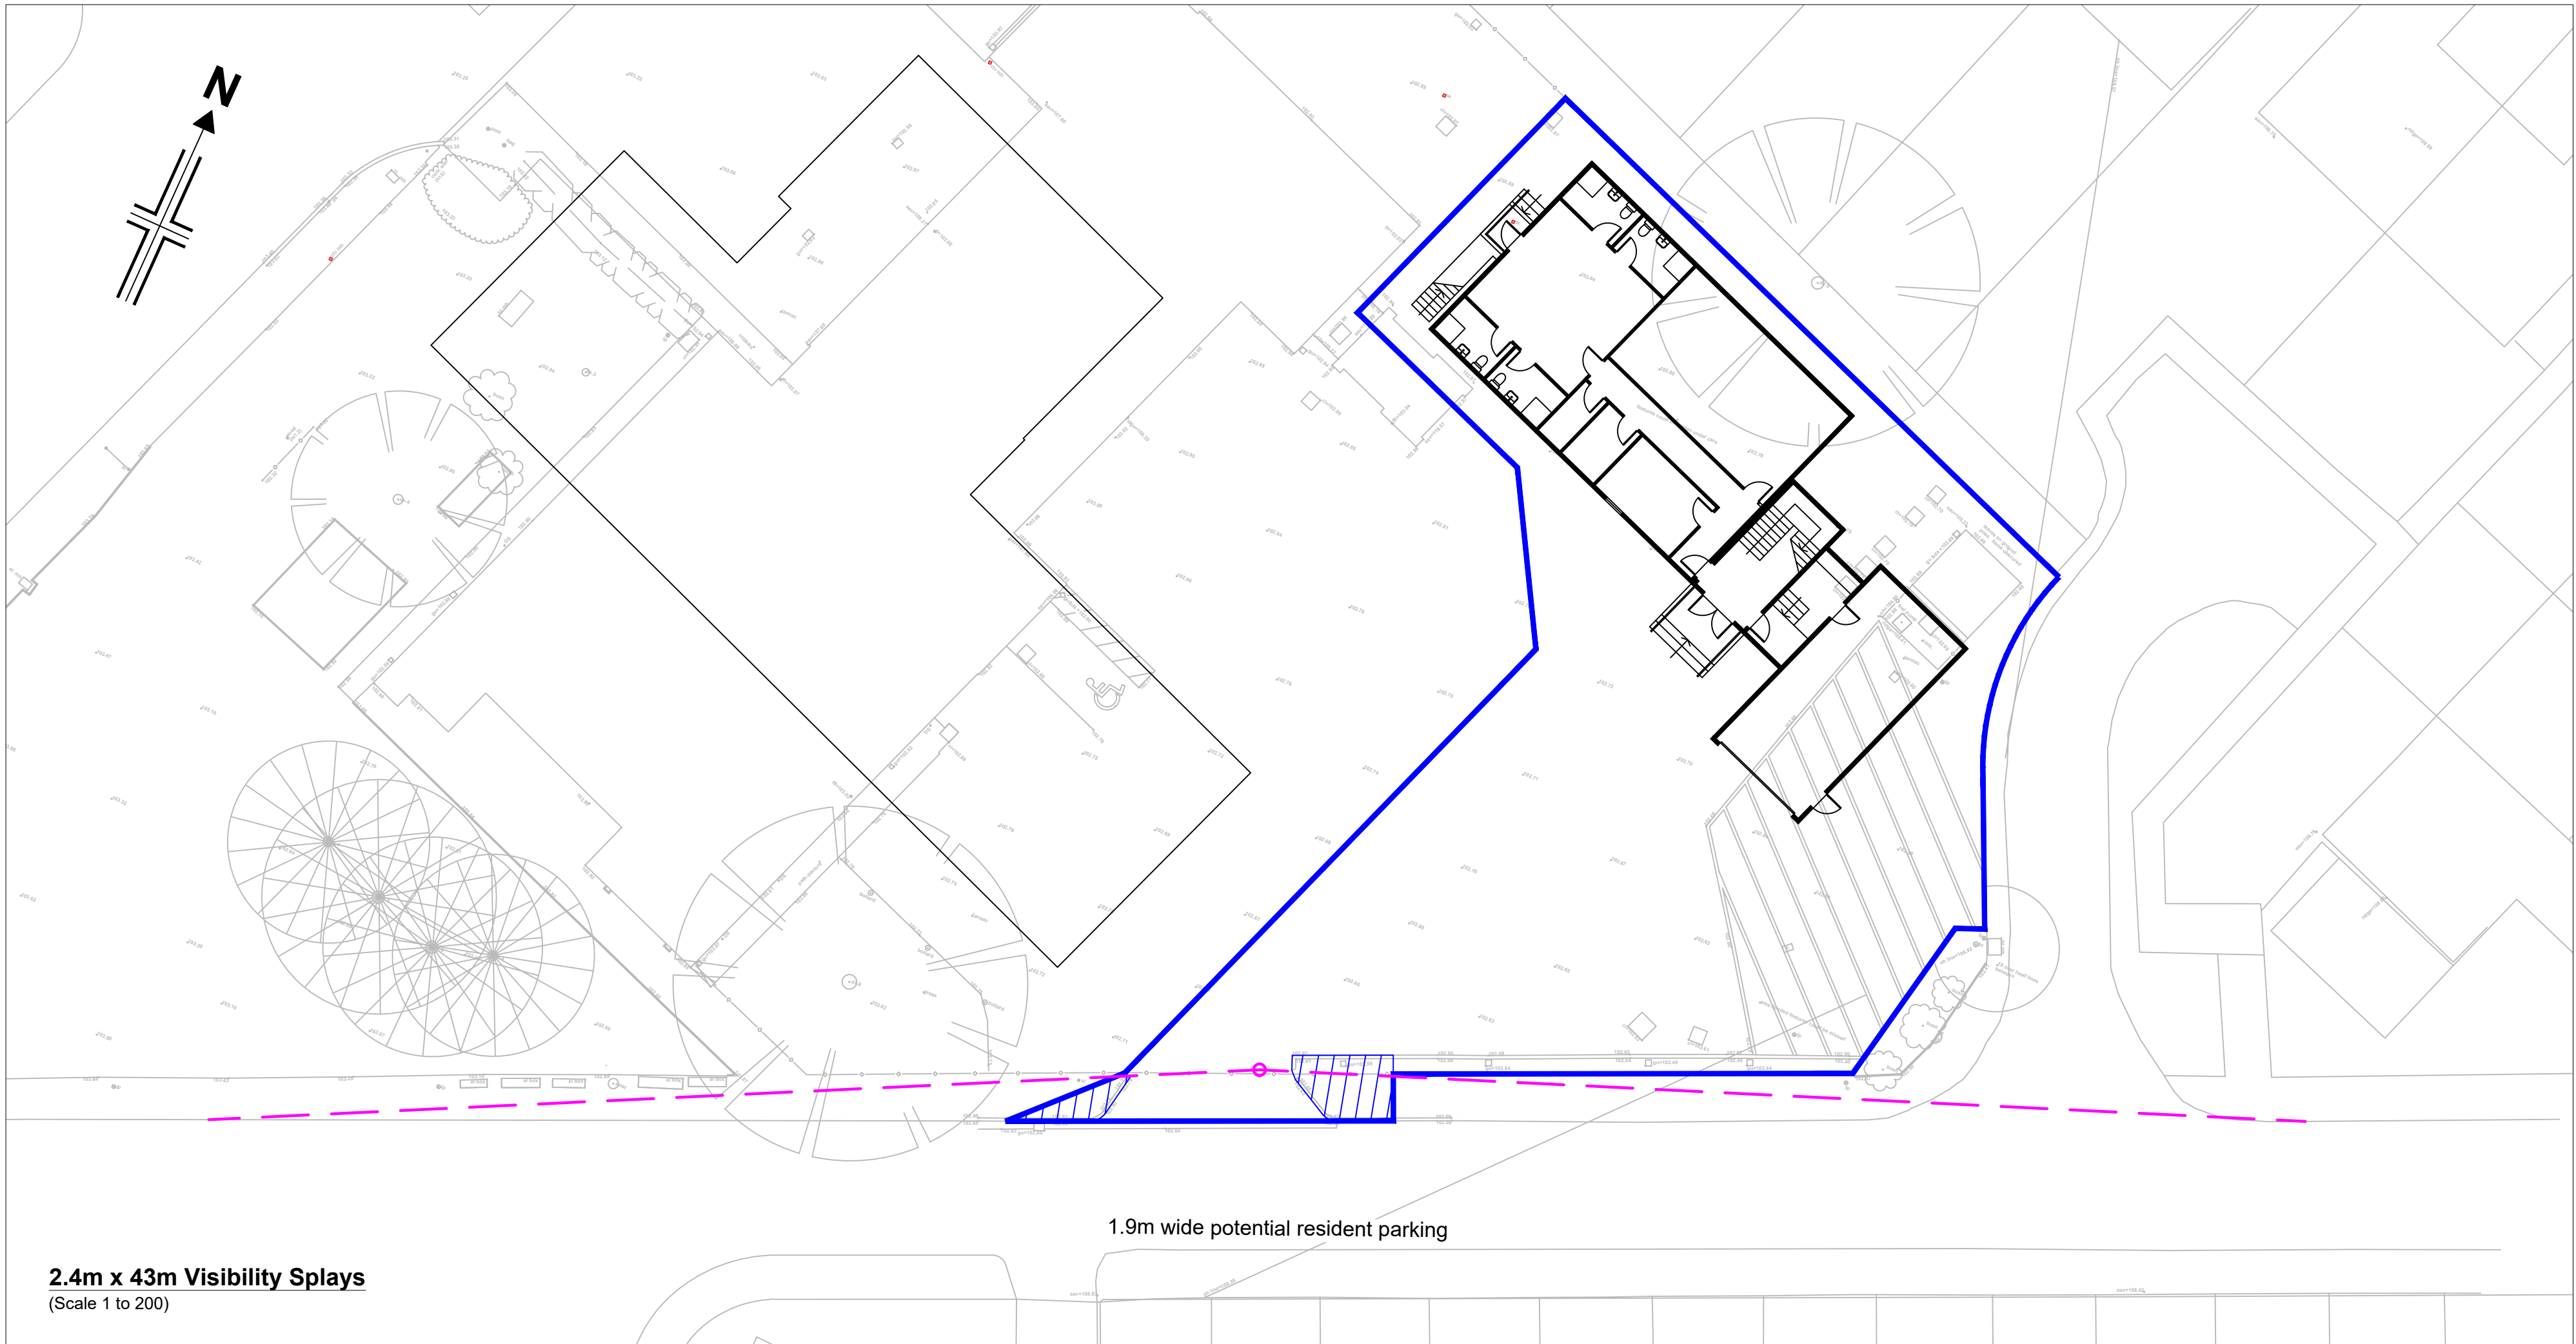


2.4m x 43m Visibility Splays
(Scale 1 to 200)


1.9m wide potential resident parking

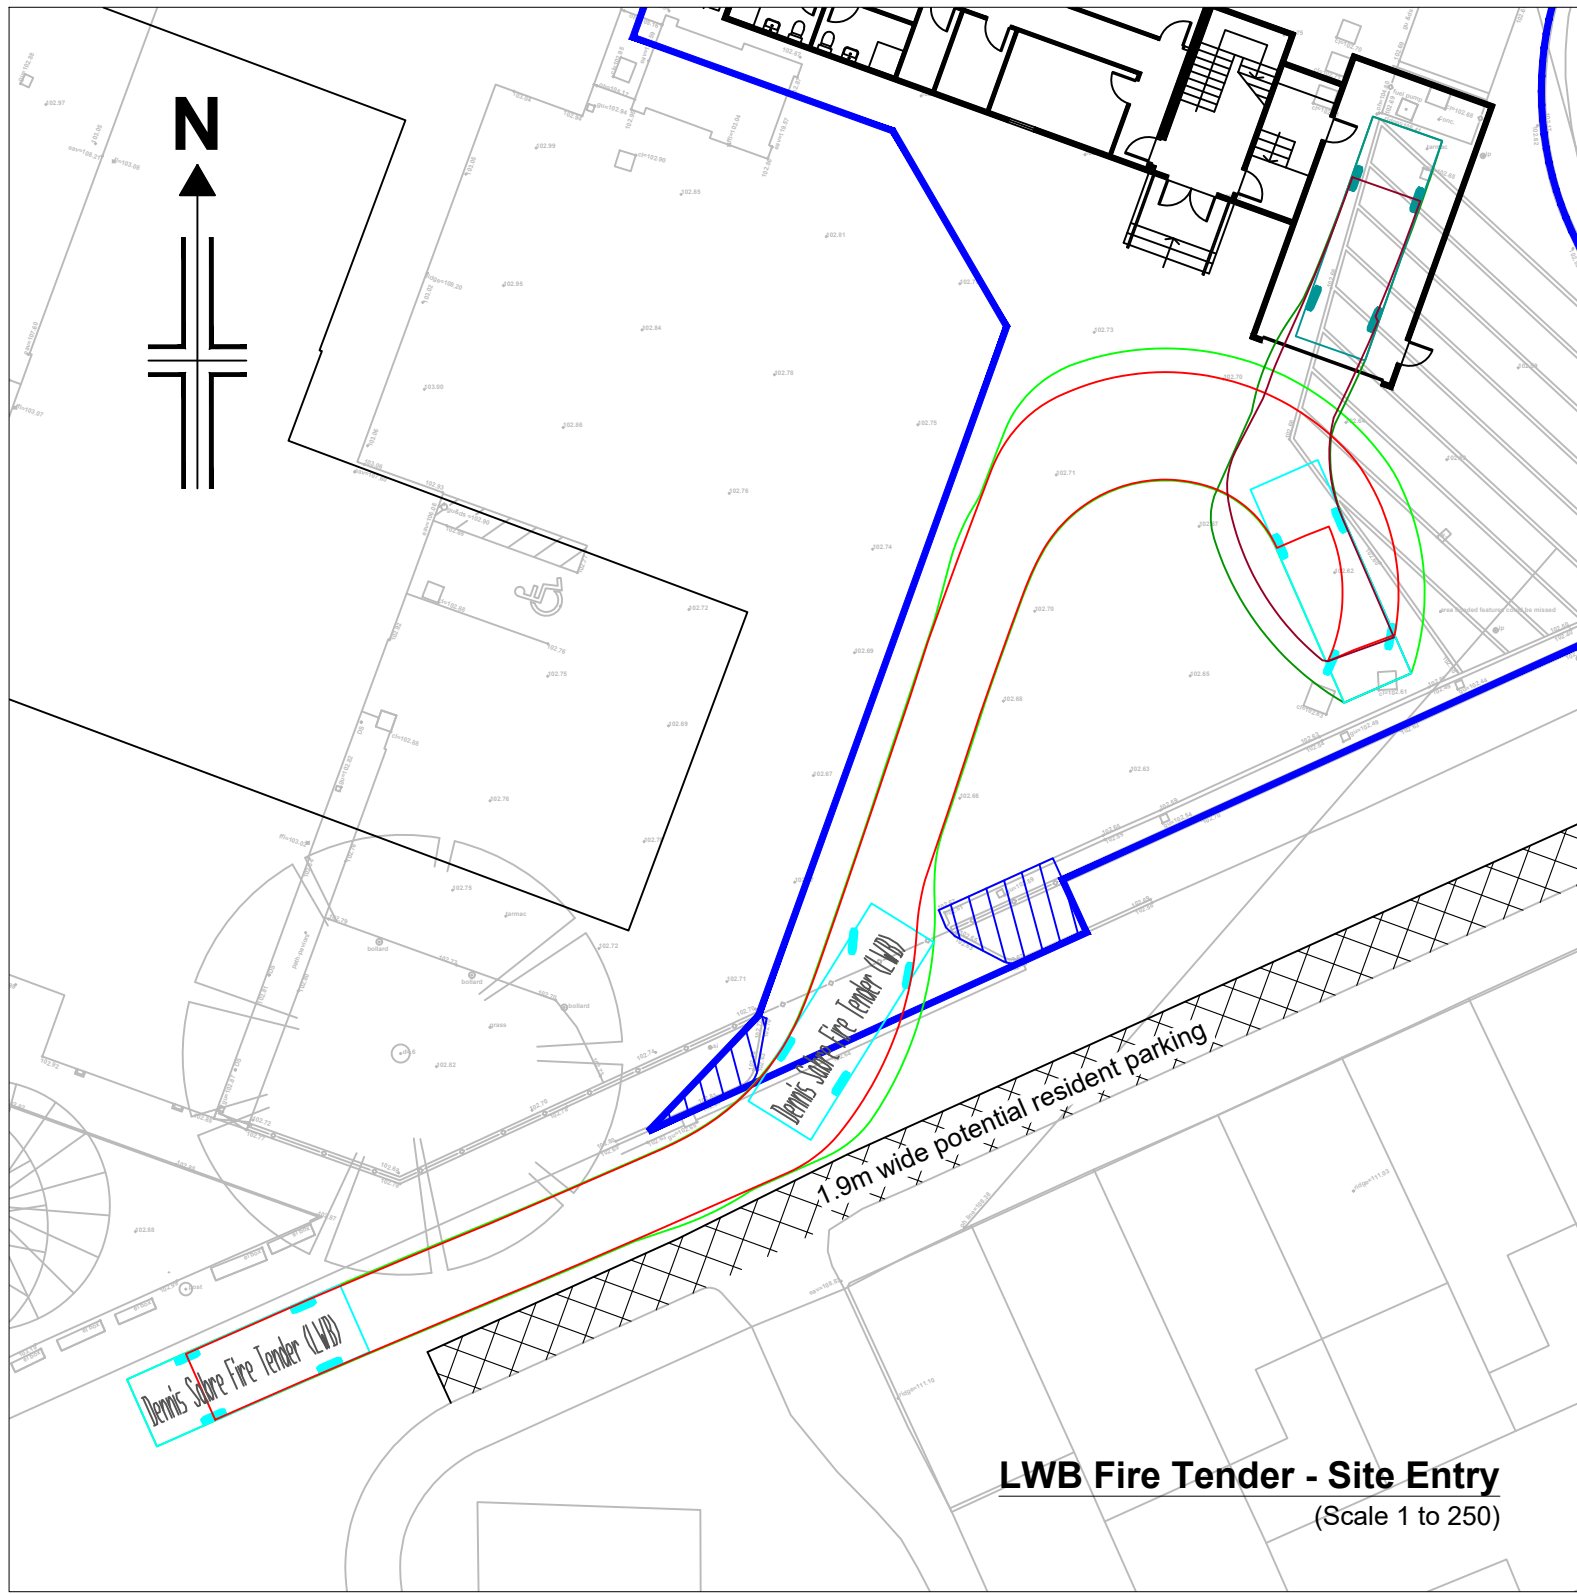

LWB Fire Tender - Site Entry
(Scale 1 to 250)

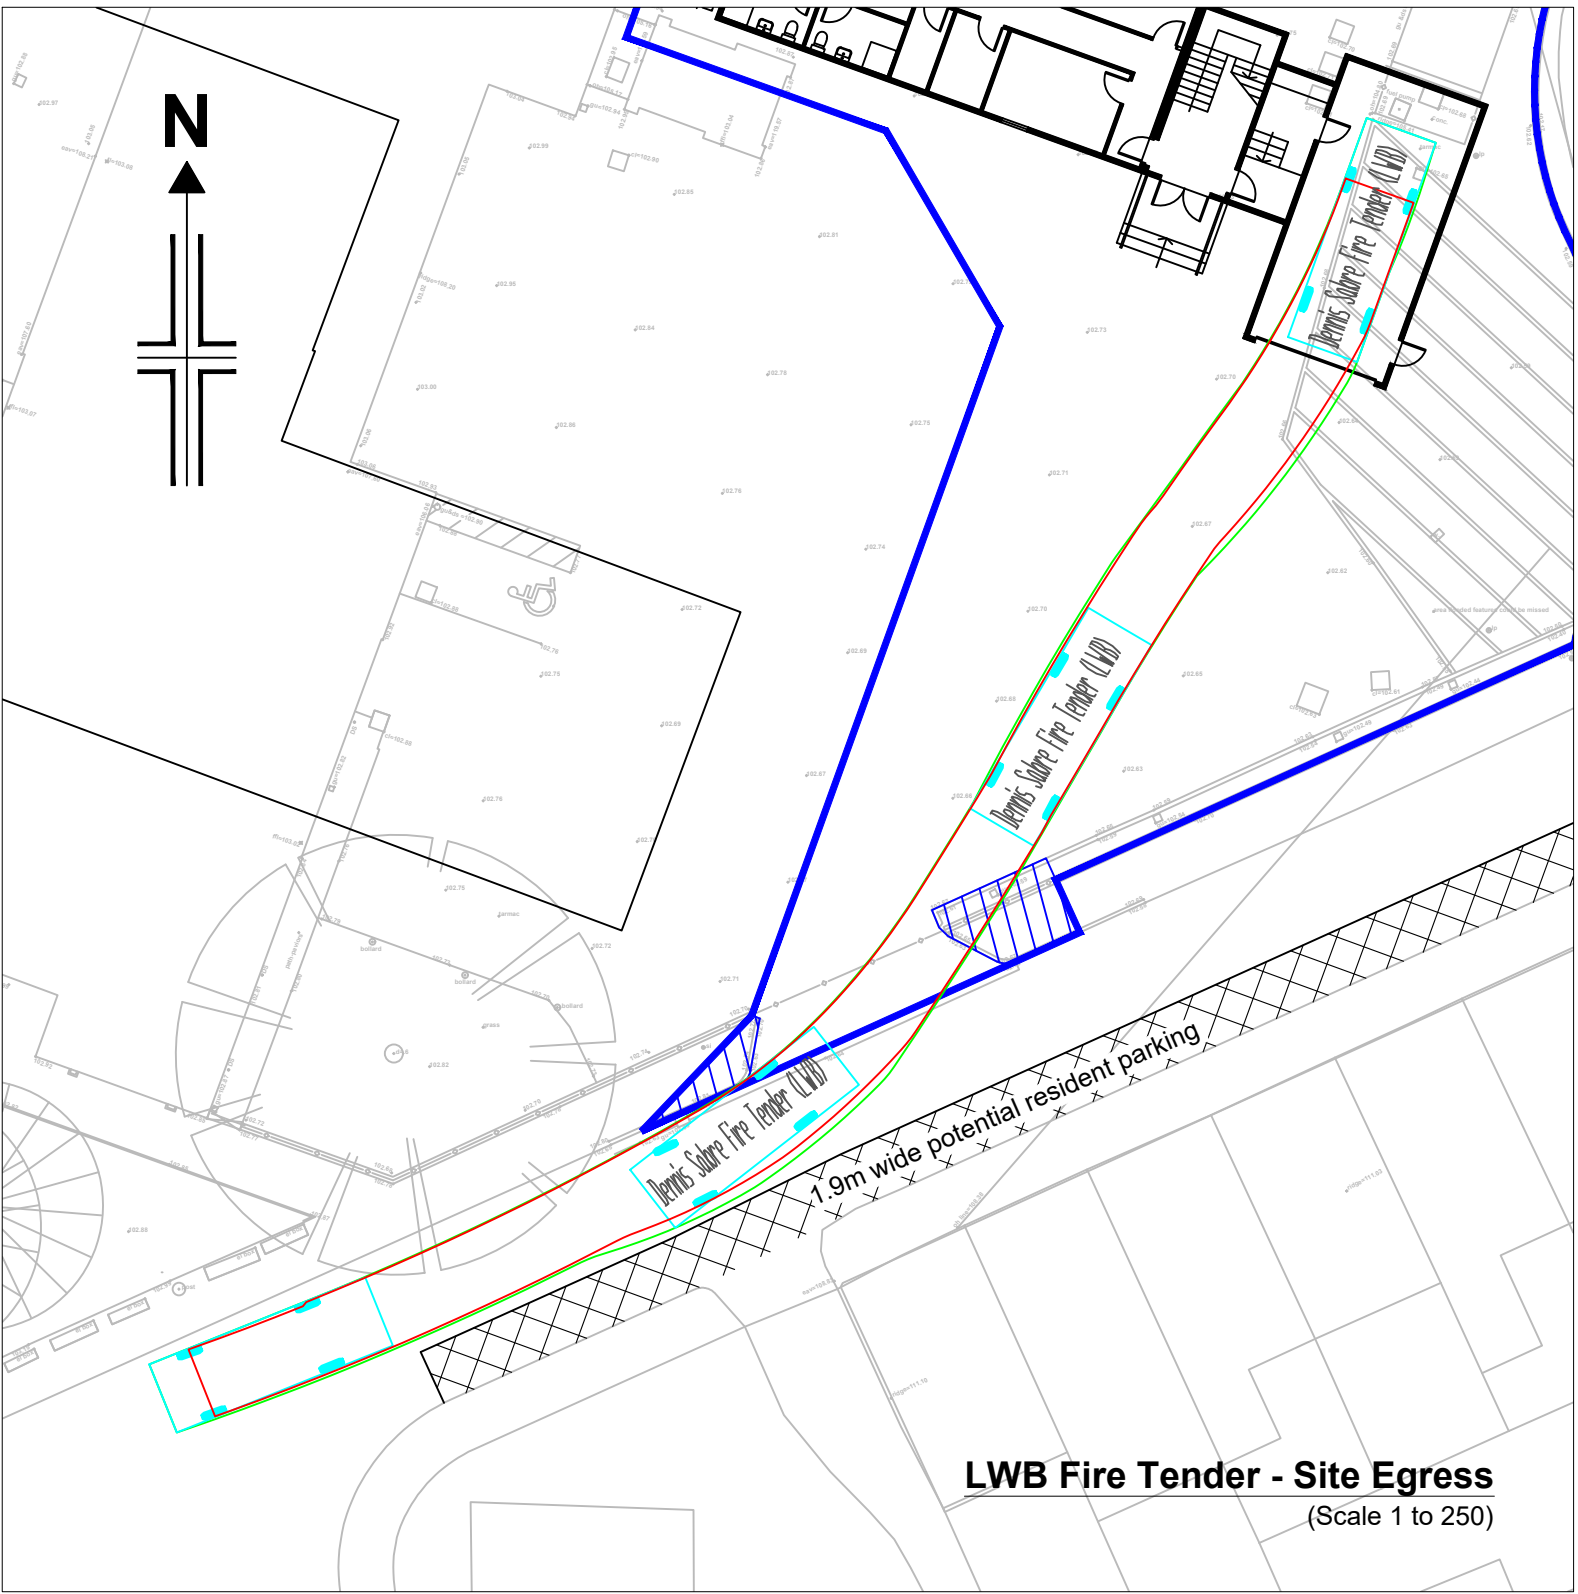

LWB Fire Tender - Site Egress
(Scale 1 to 250)

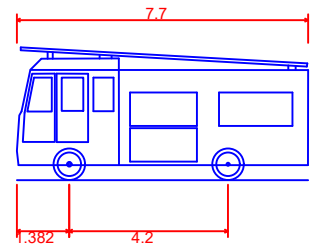

Dennis Sabre Fire Tender (LWB)

Overall Length	7.700m
Overall Width	2.430m
Overall Body Height	3.512m
Min Body Ground Clearance	0.397m
Track Width	2.380m
Lock-to-lock time	5.00s
Curb to Curb Turning Radius	7.400m

P1	01/11/23	For Approval	GS	DLW	GS
REV	DATE	AMENDMENT DETAILS	DRAWN	CHECKED	APPROVED
Bradshaw Gass & Hope LLP					
Whitefield Fire Station Temporary Access			Drwg No. H4214-H-01	Rev. P1	
Swept Path Analysis & Visibility Splays			Scale As Shown	Sheet Size A1	
PSA Design Ltd The Old Bank House, 6 Berry Lane, Longridge, Preston, PR3 3JA Tel. 01772 786066 www.psadesign.co.uk mail@psadesign.co.uk			Date 1 November 2023	Date 1 November 2023	
GS			Drawn GS	Checked DW	Approved DW