


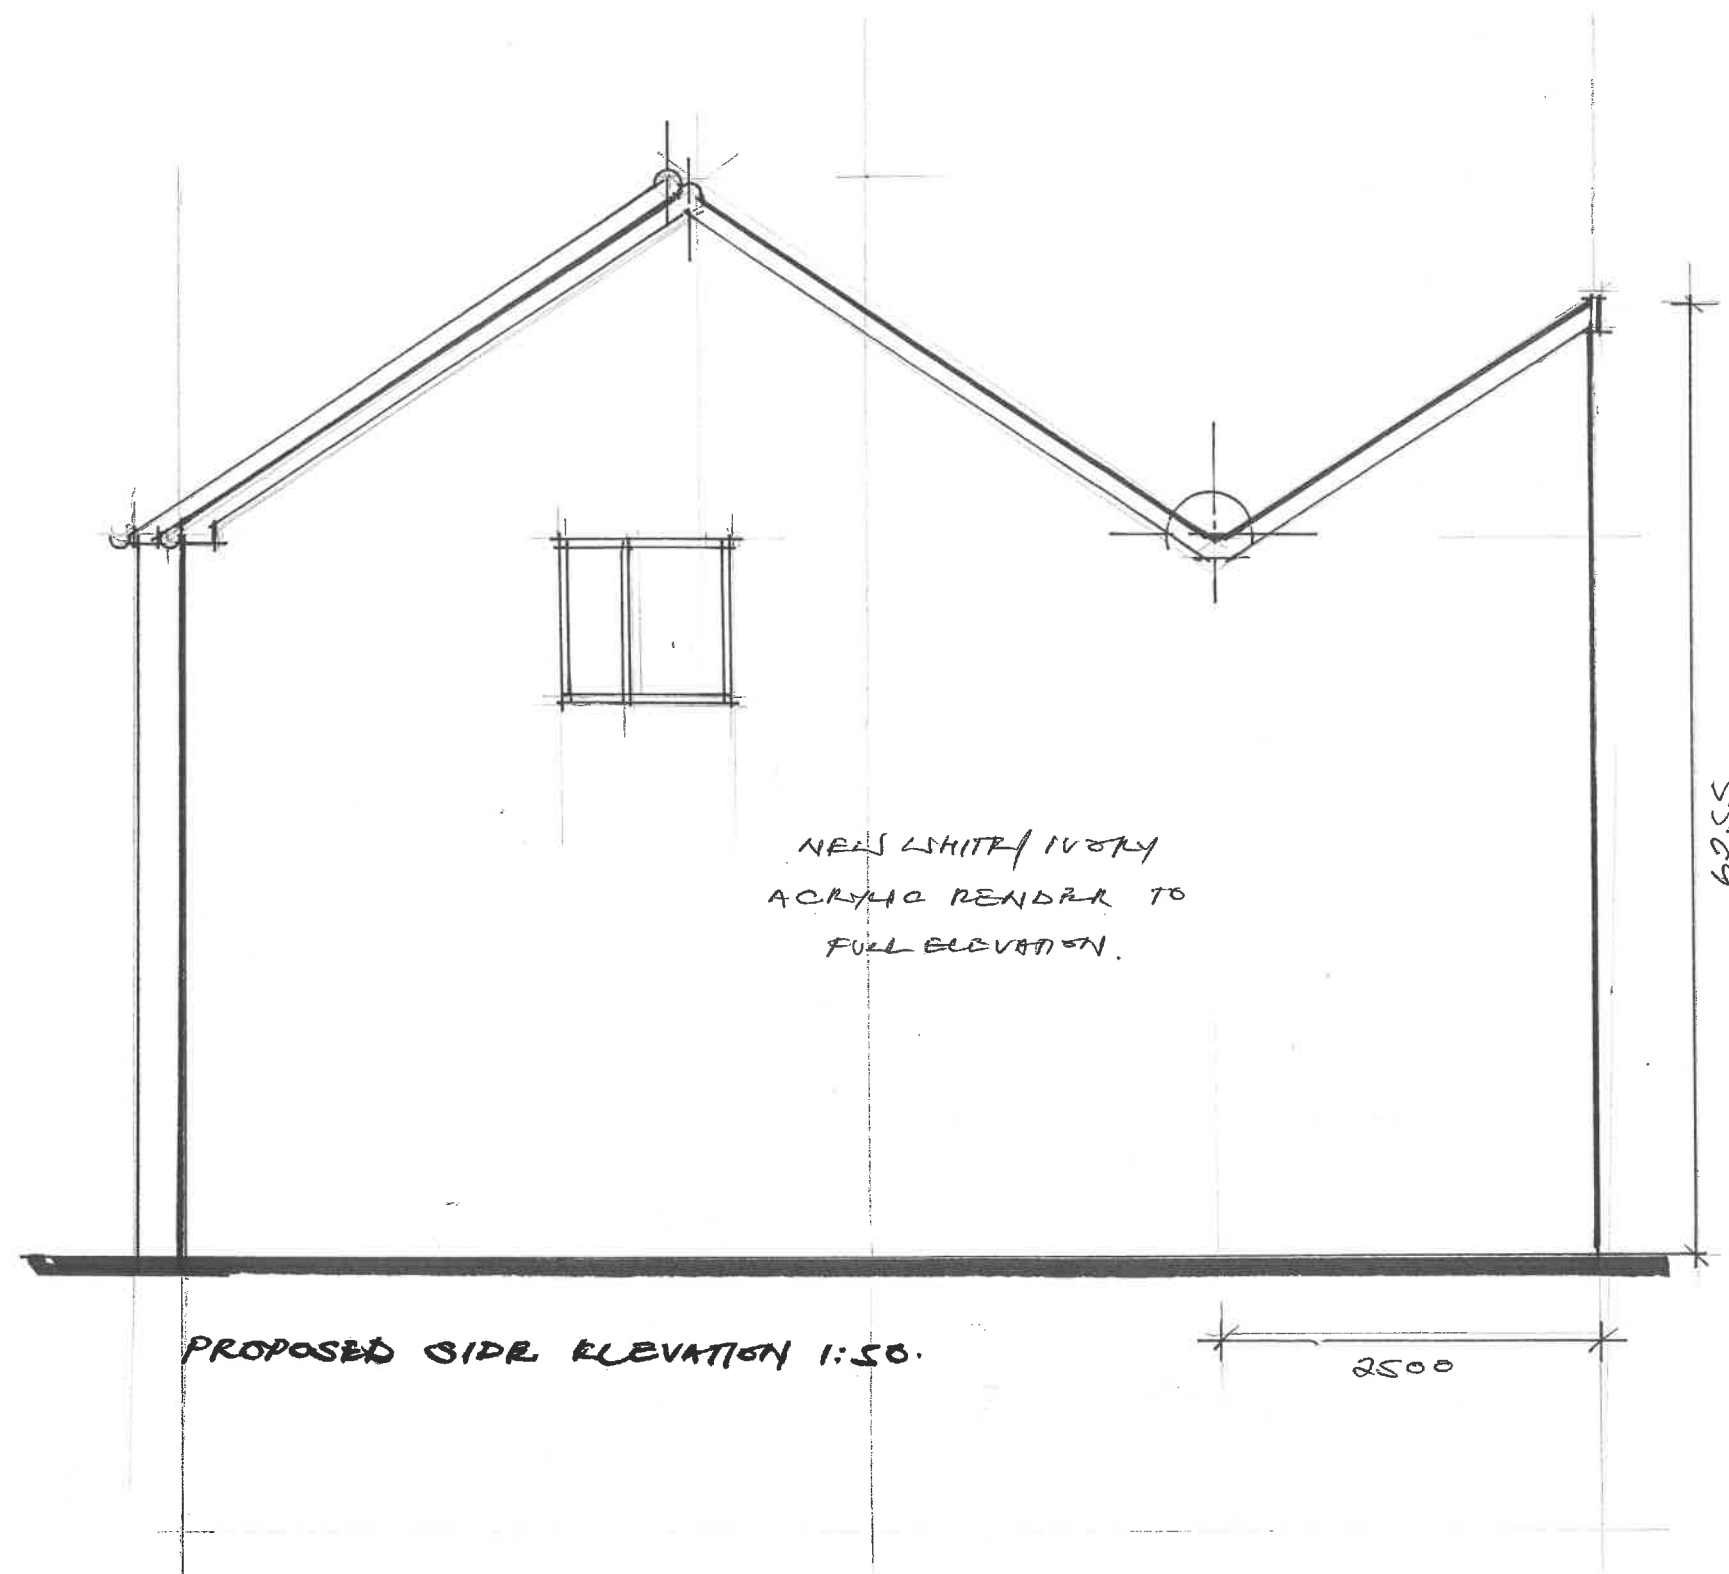

1:50
PROPOSED SIDE ELEVATION
NO 7 CHILTERN CLOSE
RAMSBOTTOM
BURY ALD 944.
P. STANICAND AUG 2009
DO NOT SCALE FROM DWG