




This drawing is the copyright of LDM Design.
All dimensions to be checked on site.
Do not scale.
All levels to be checked on site and refer to Ordnance Survey Datum Newlyn unless alternative datum given.
All errors and omissions to be reported to the Architect prior to commencement.
This drawing must be read in conjunction with the relevant specification clauses.
This drawing must not be used on site unless issued for construction.

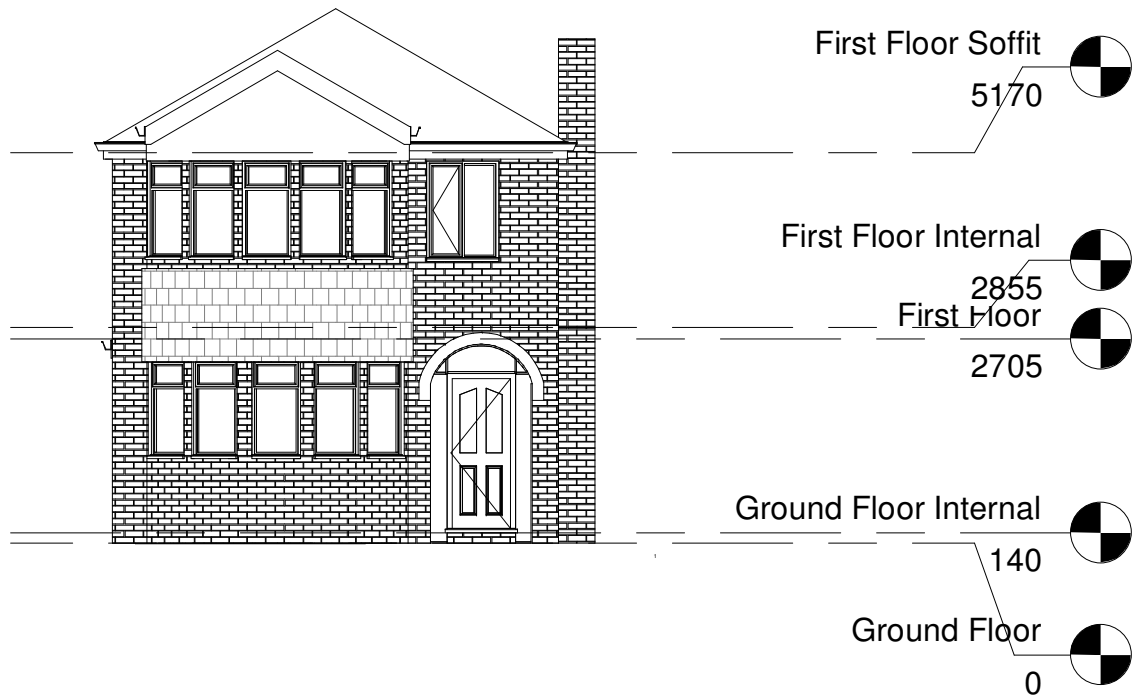


1 Proposed Front Setout
1 : 100

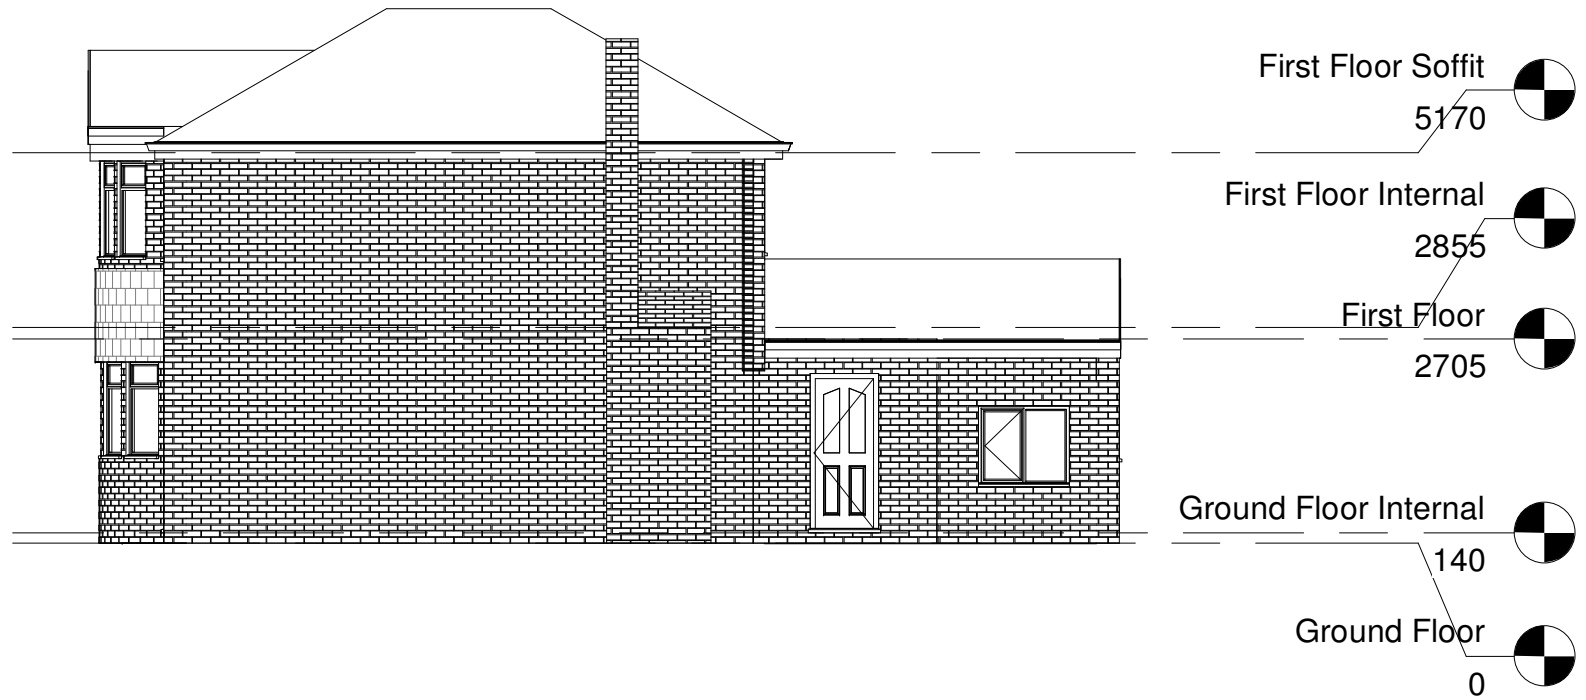



3 Proposed Left Setout
1 : 100

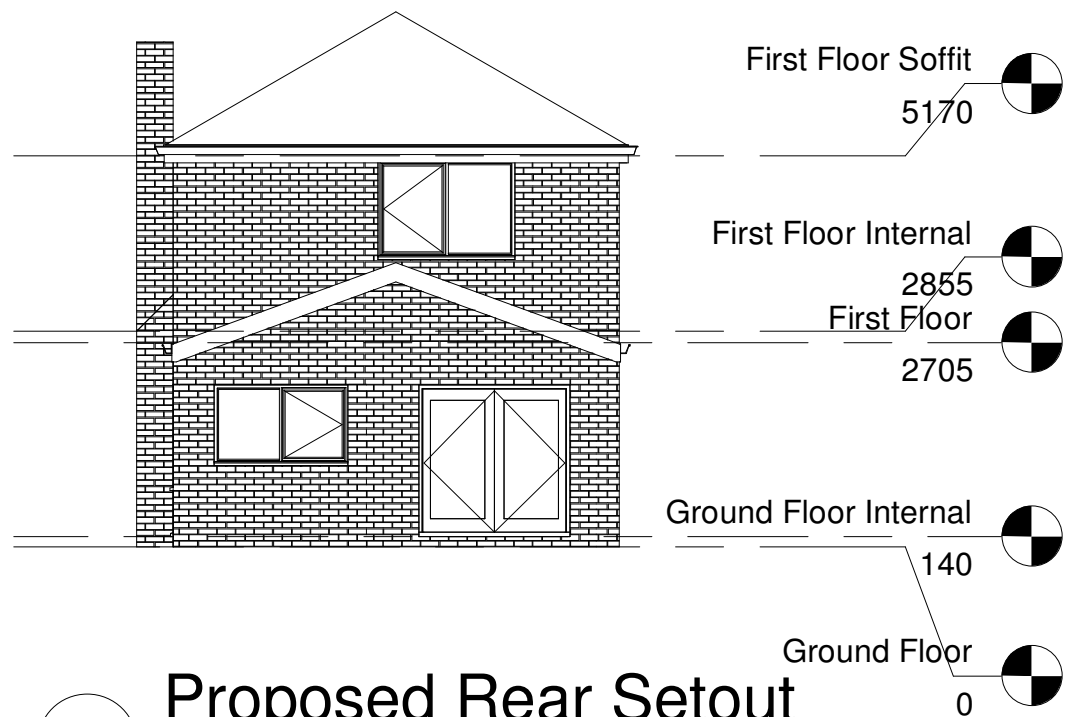

2 Proposed Rear Setout
1 : 100

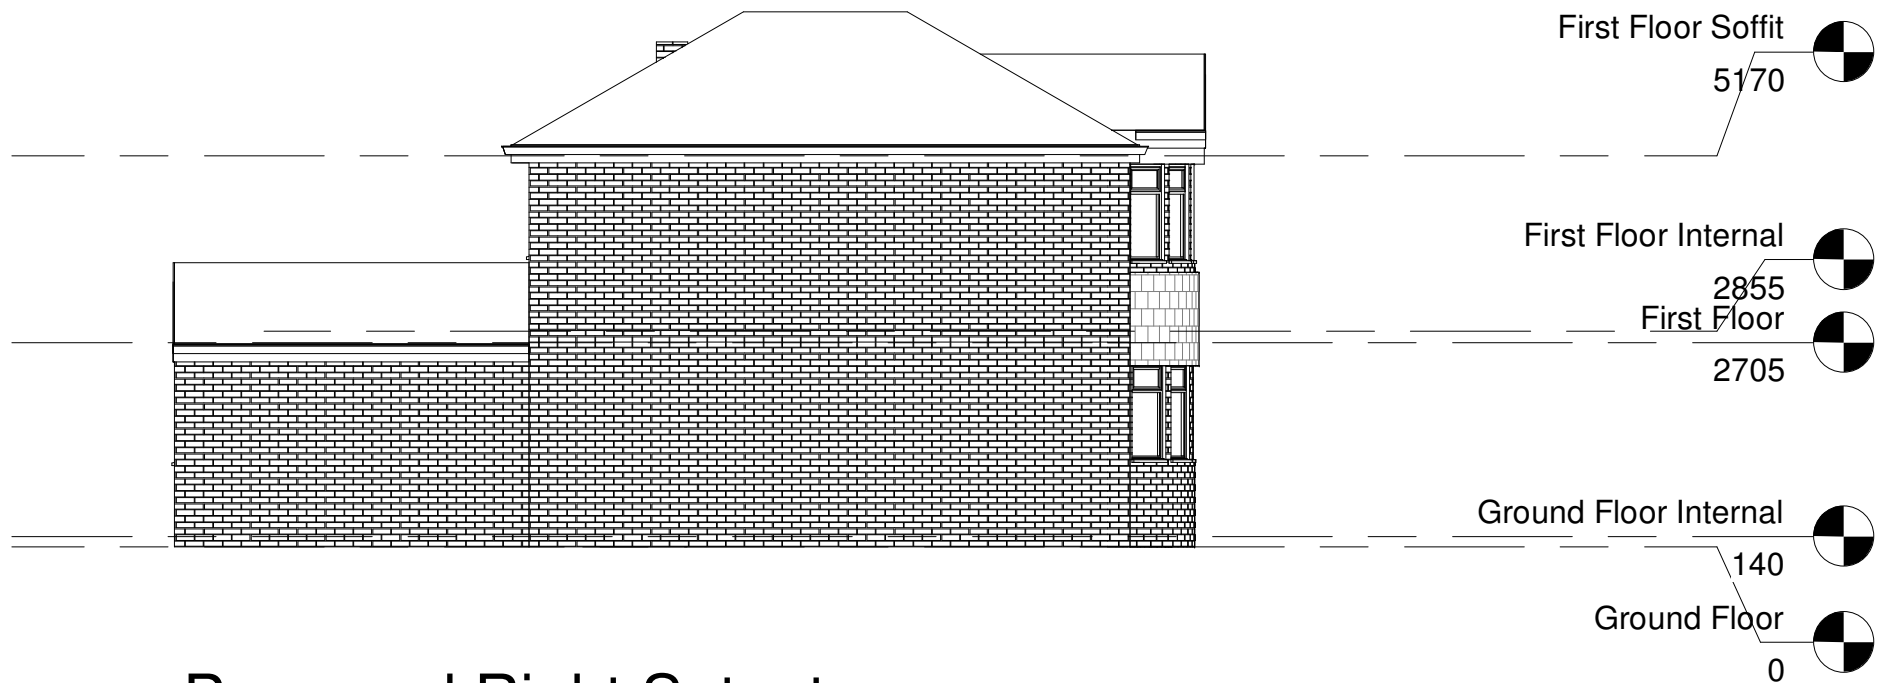

4 Proposed Right Setout
1 : 100

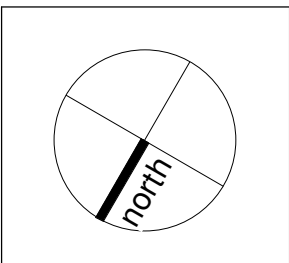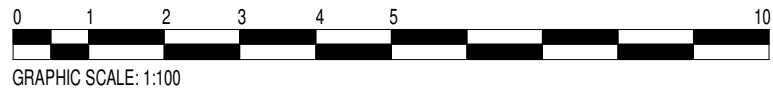

LDM Design

PROJECT
82, Meade Hill Road, Prestwich, Manchester, M8 4LP
SHEET
Proposed Setout Elevations

CLIENT Mr R Fengold & R Wang		
Scale (@ A2) 1 : 100		
Drawn by MD	DRAWING NUMBER PS222	REV A
Checked by ST		