



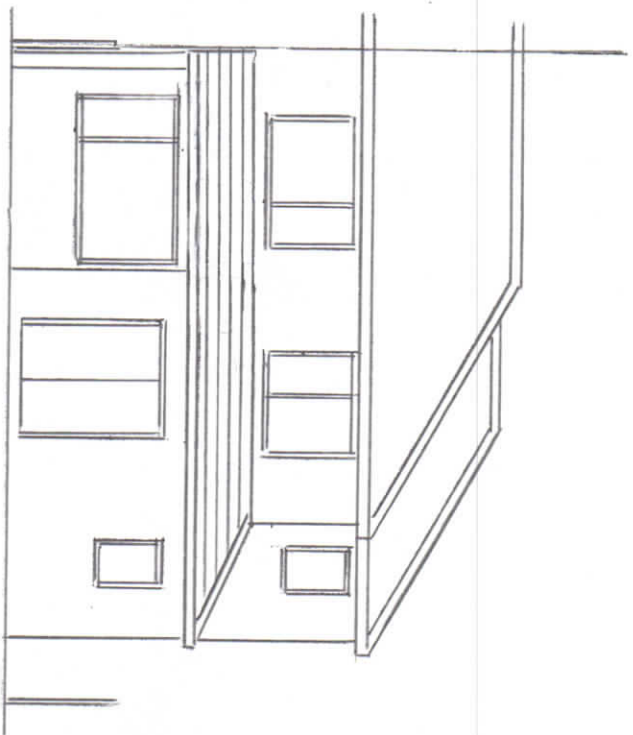


PROPOSED FRONT ELEVATION

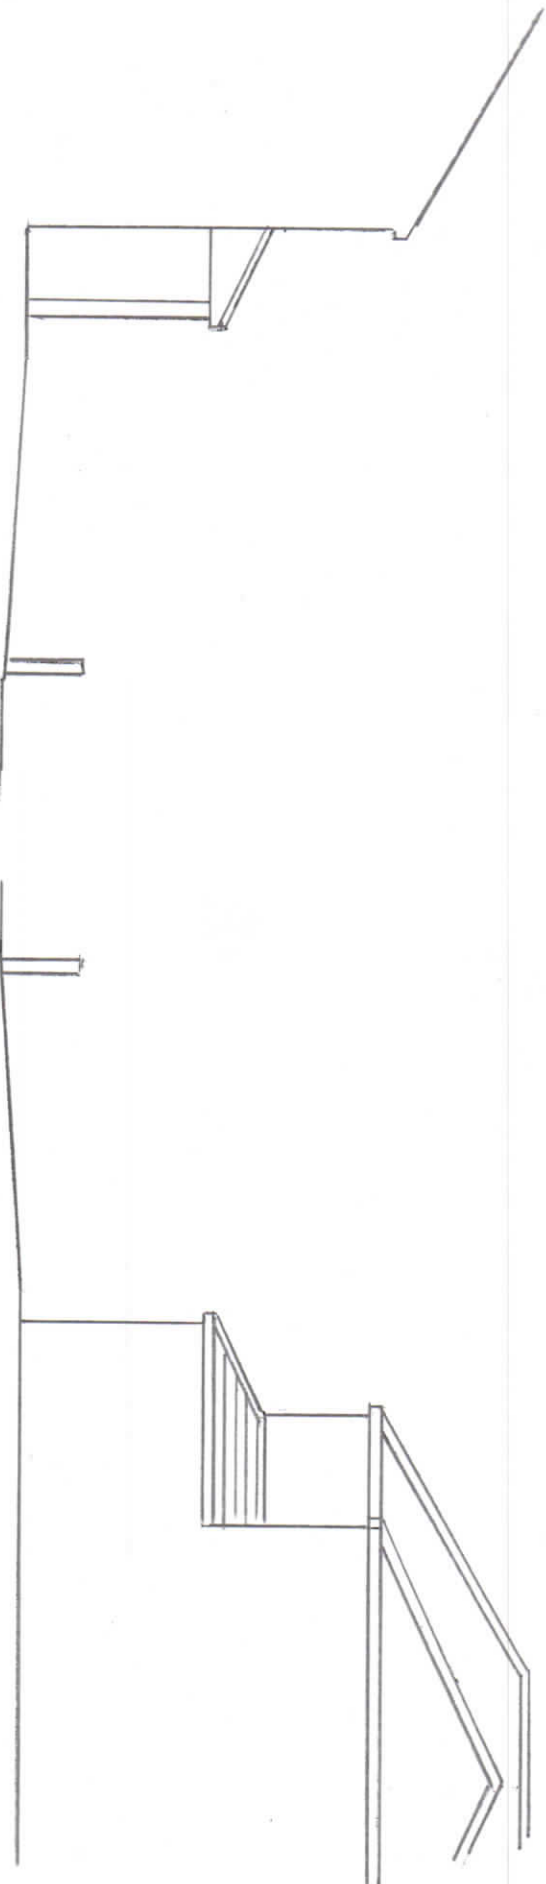


PROPOSED SIDE ELEVATION

PROPOSED SIDE ELEVATION

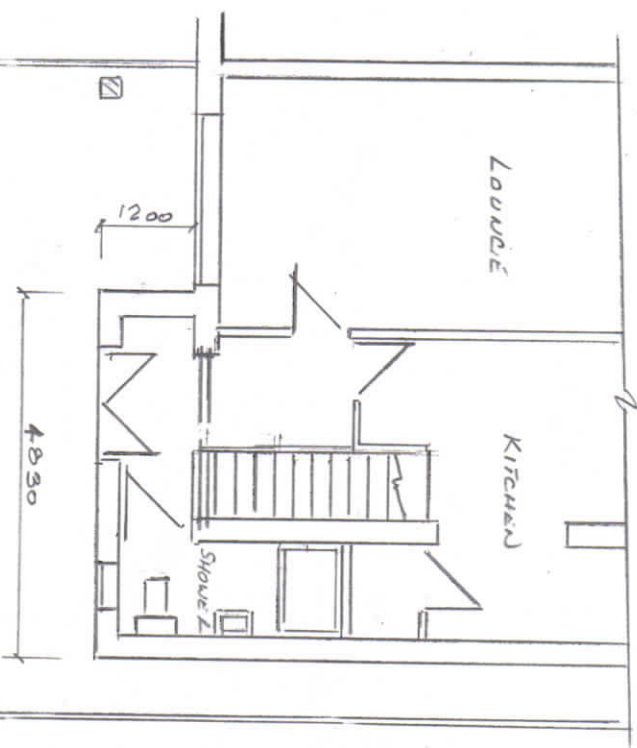

PROPOSED GROUND FLOOR PLAN

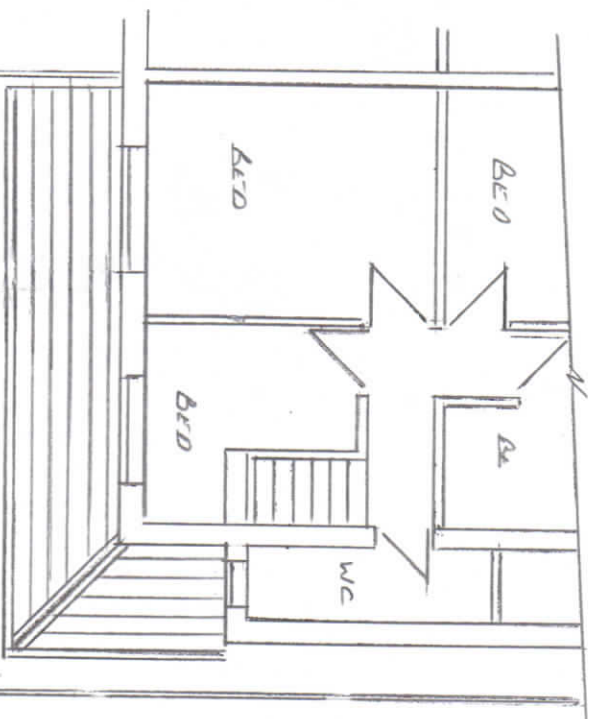


PROPOSED FIRST FLOOR PLAN

Rev 2
16.06.23

Thompson Designs
Tel 0161 705 1458 Mob 07884 318634


Sheet 2
Propose Plans and Elevations
8 Somerset Drive
Bury BL9 9DG
Scale 1:100 @ A3 Date April 2023

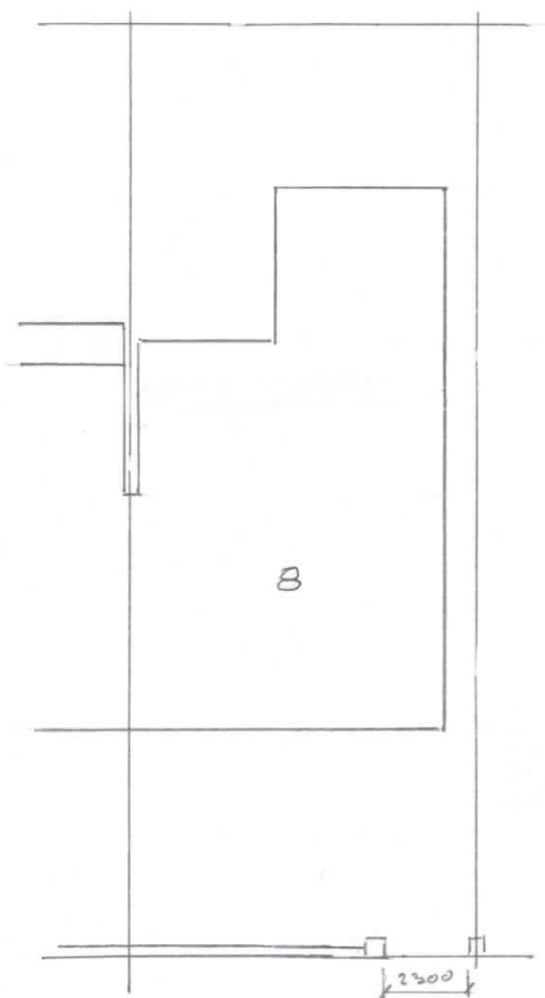

EXISTING SITE PLAN



SCALE 1/200

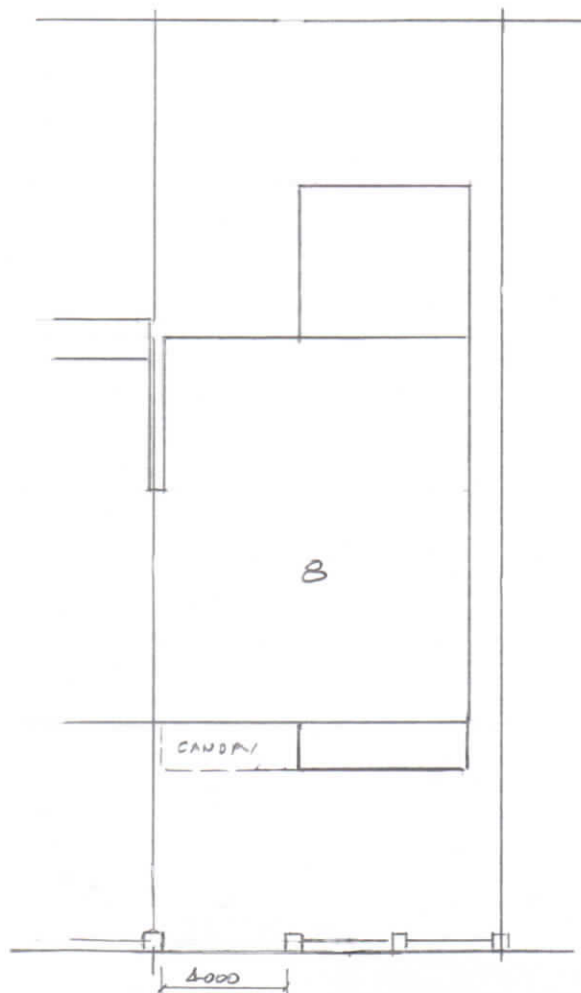

5500
DROP KERB

PROPOSED SITE PLAN




Produced 28.07.2008 from the Ordnance Survey National Geographic Database and incorporating surveyed revision available at this date. © Crown Copyright 2008.

Reproduction in whole or part is prohibited without the prior permission of Ordnance Survey.

Ordnance Survey, the OS Symbol and OS Sitemap are registered trademarks of Ordnance Survey, the national mapping agency of Great Britain.

The representation of a road, track or path is no evidence of a right of way.

The representation of features as lines is no evidence of a property boundary.

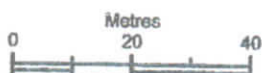

Scale 1:1250

Supplied by: **Entwistle Manchester**
Serial number: 00040700
Centre coordinates: 380932.75 411321

Further information can be found on the OS Sitemap Information leaflet or the Ordnance Survey web site:
www.ordnancesurvey.co.uk