



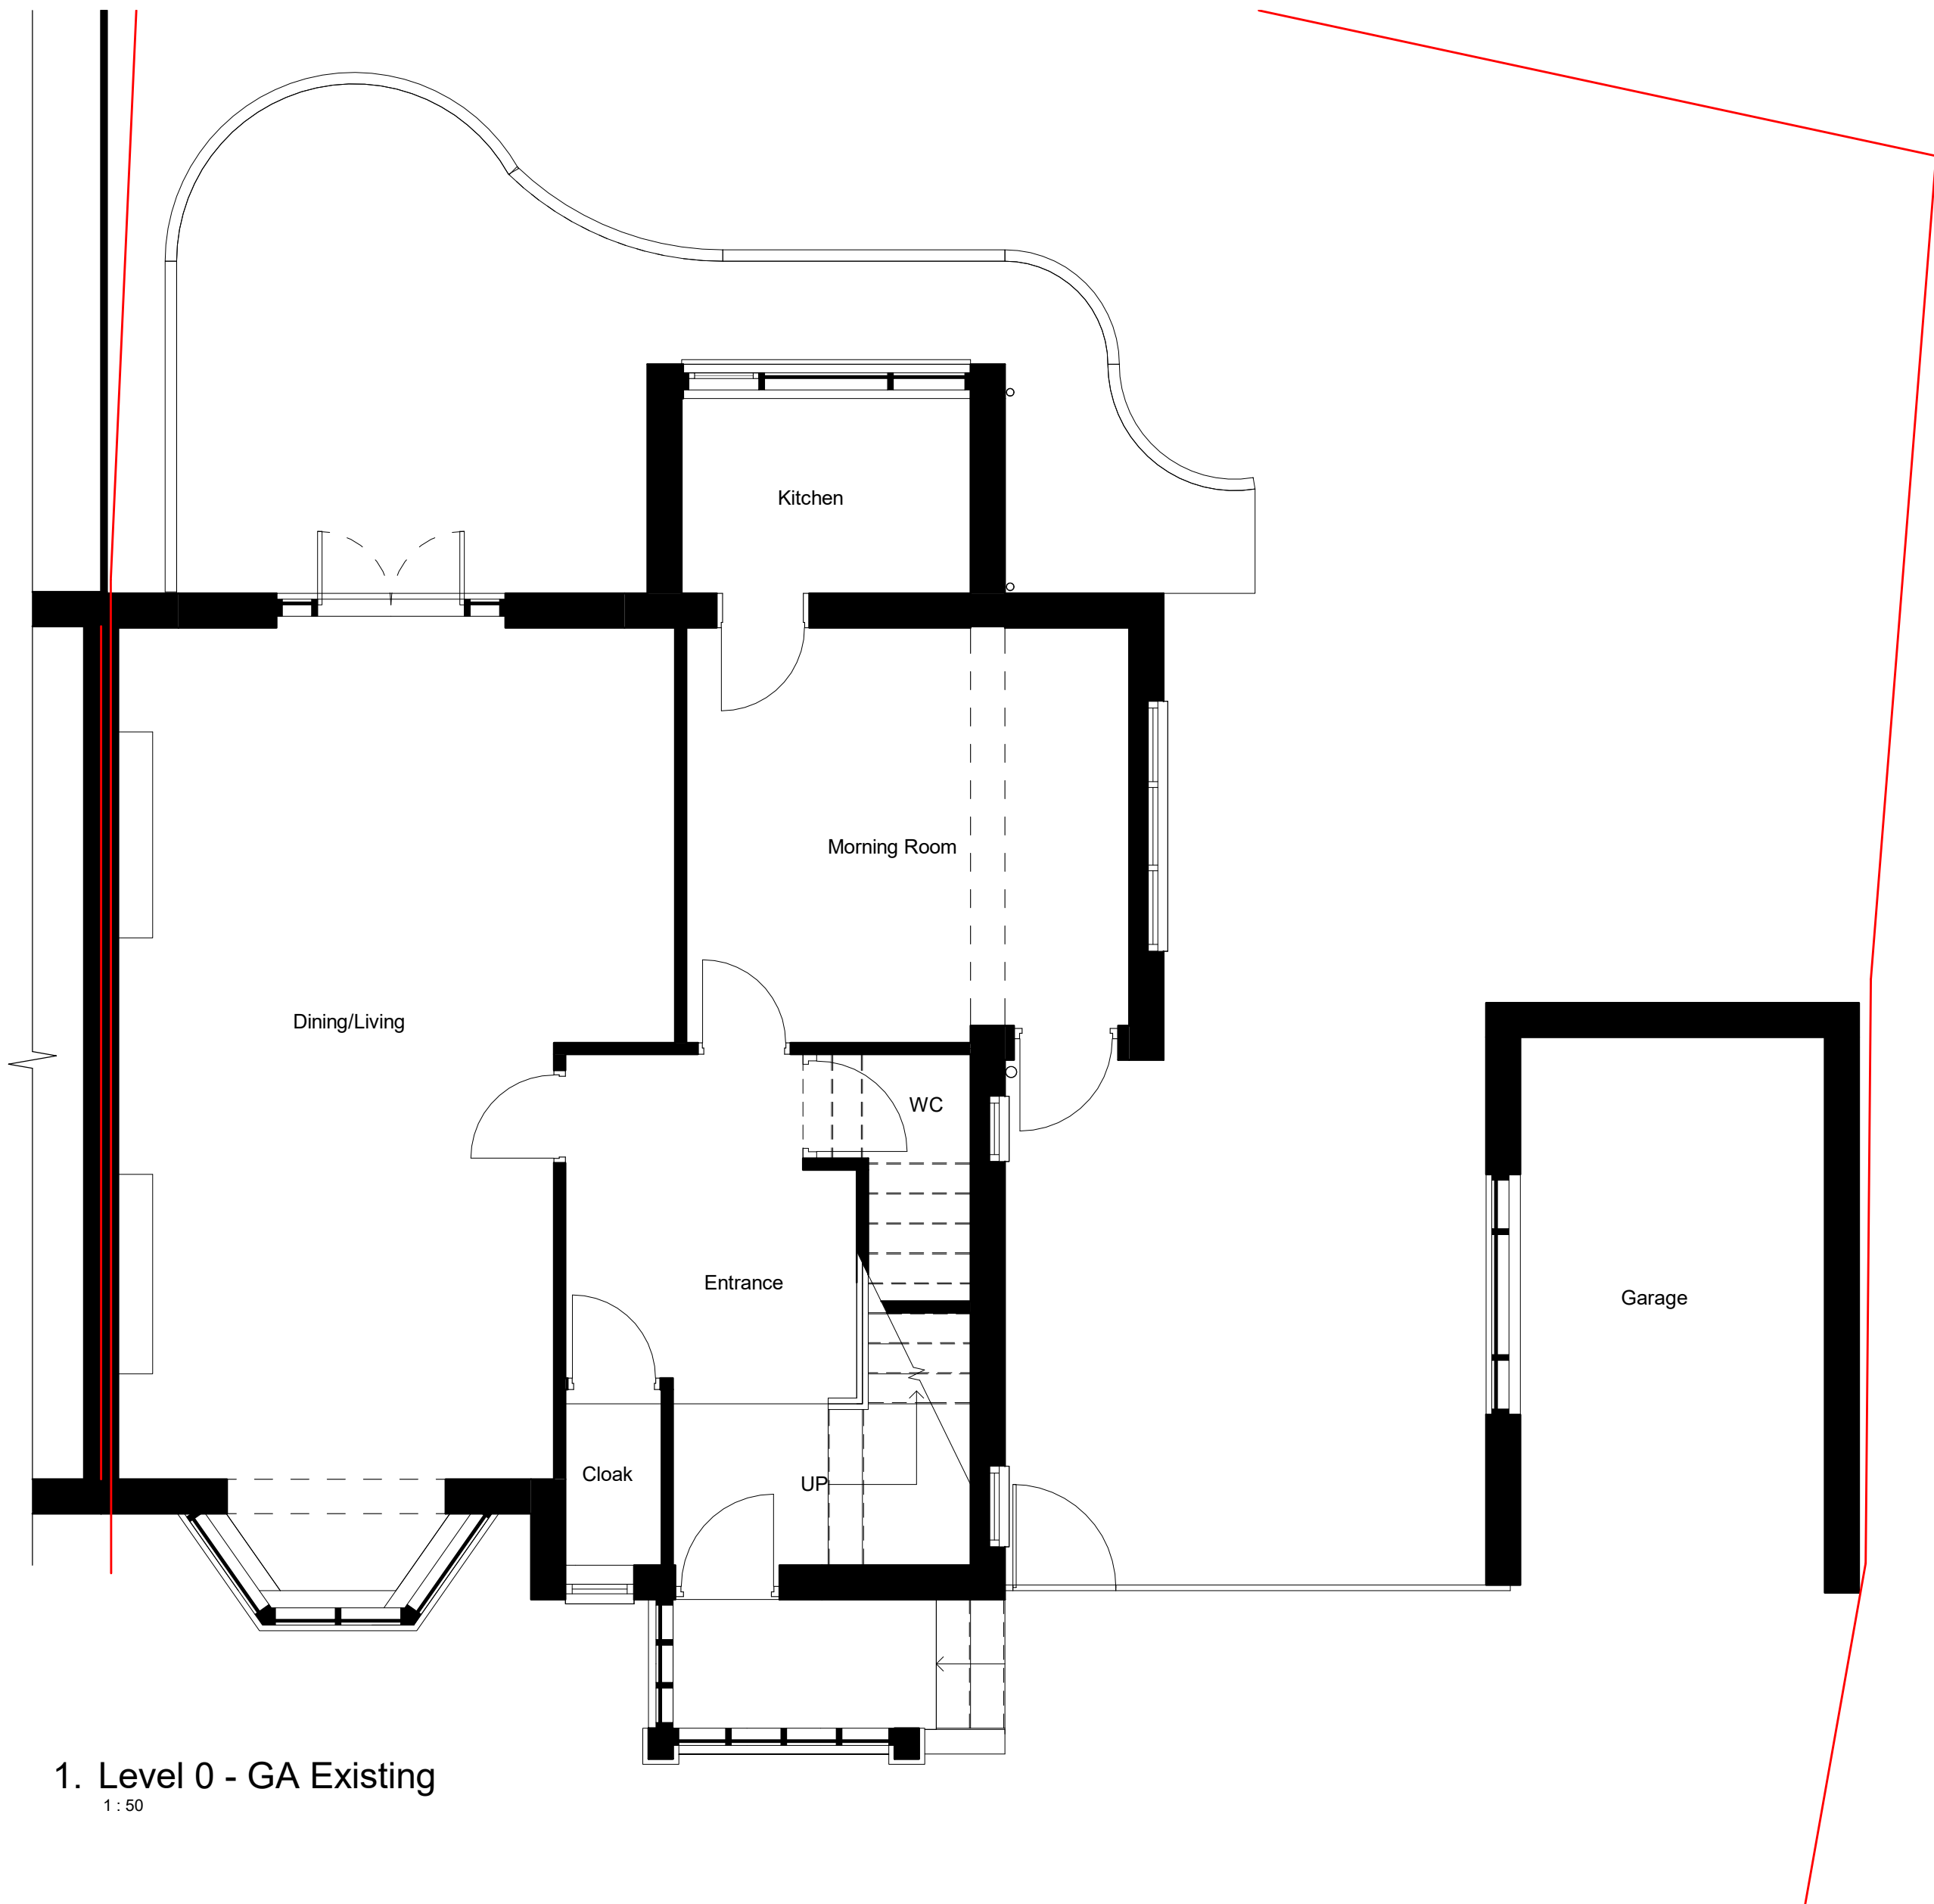


1. Level 0 - GA Existing
1 : 50

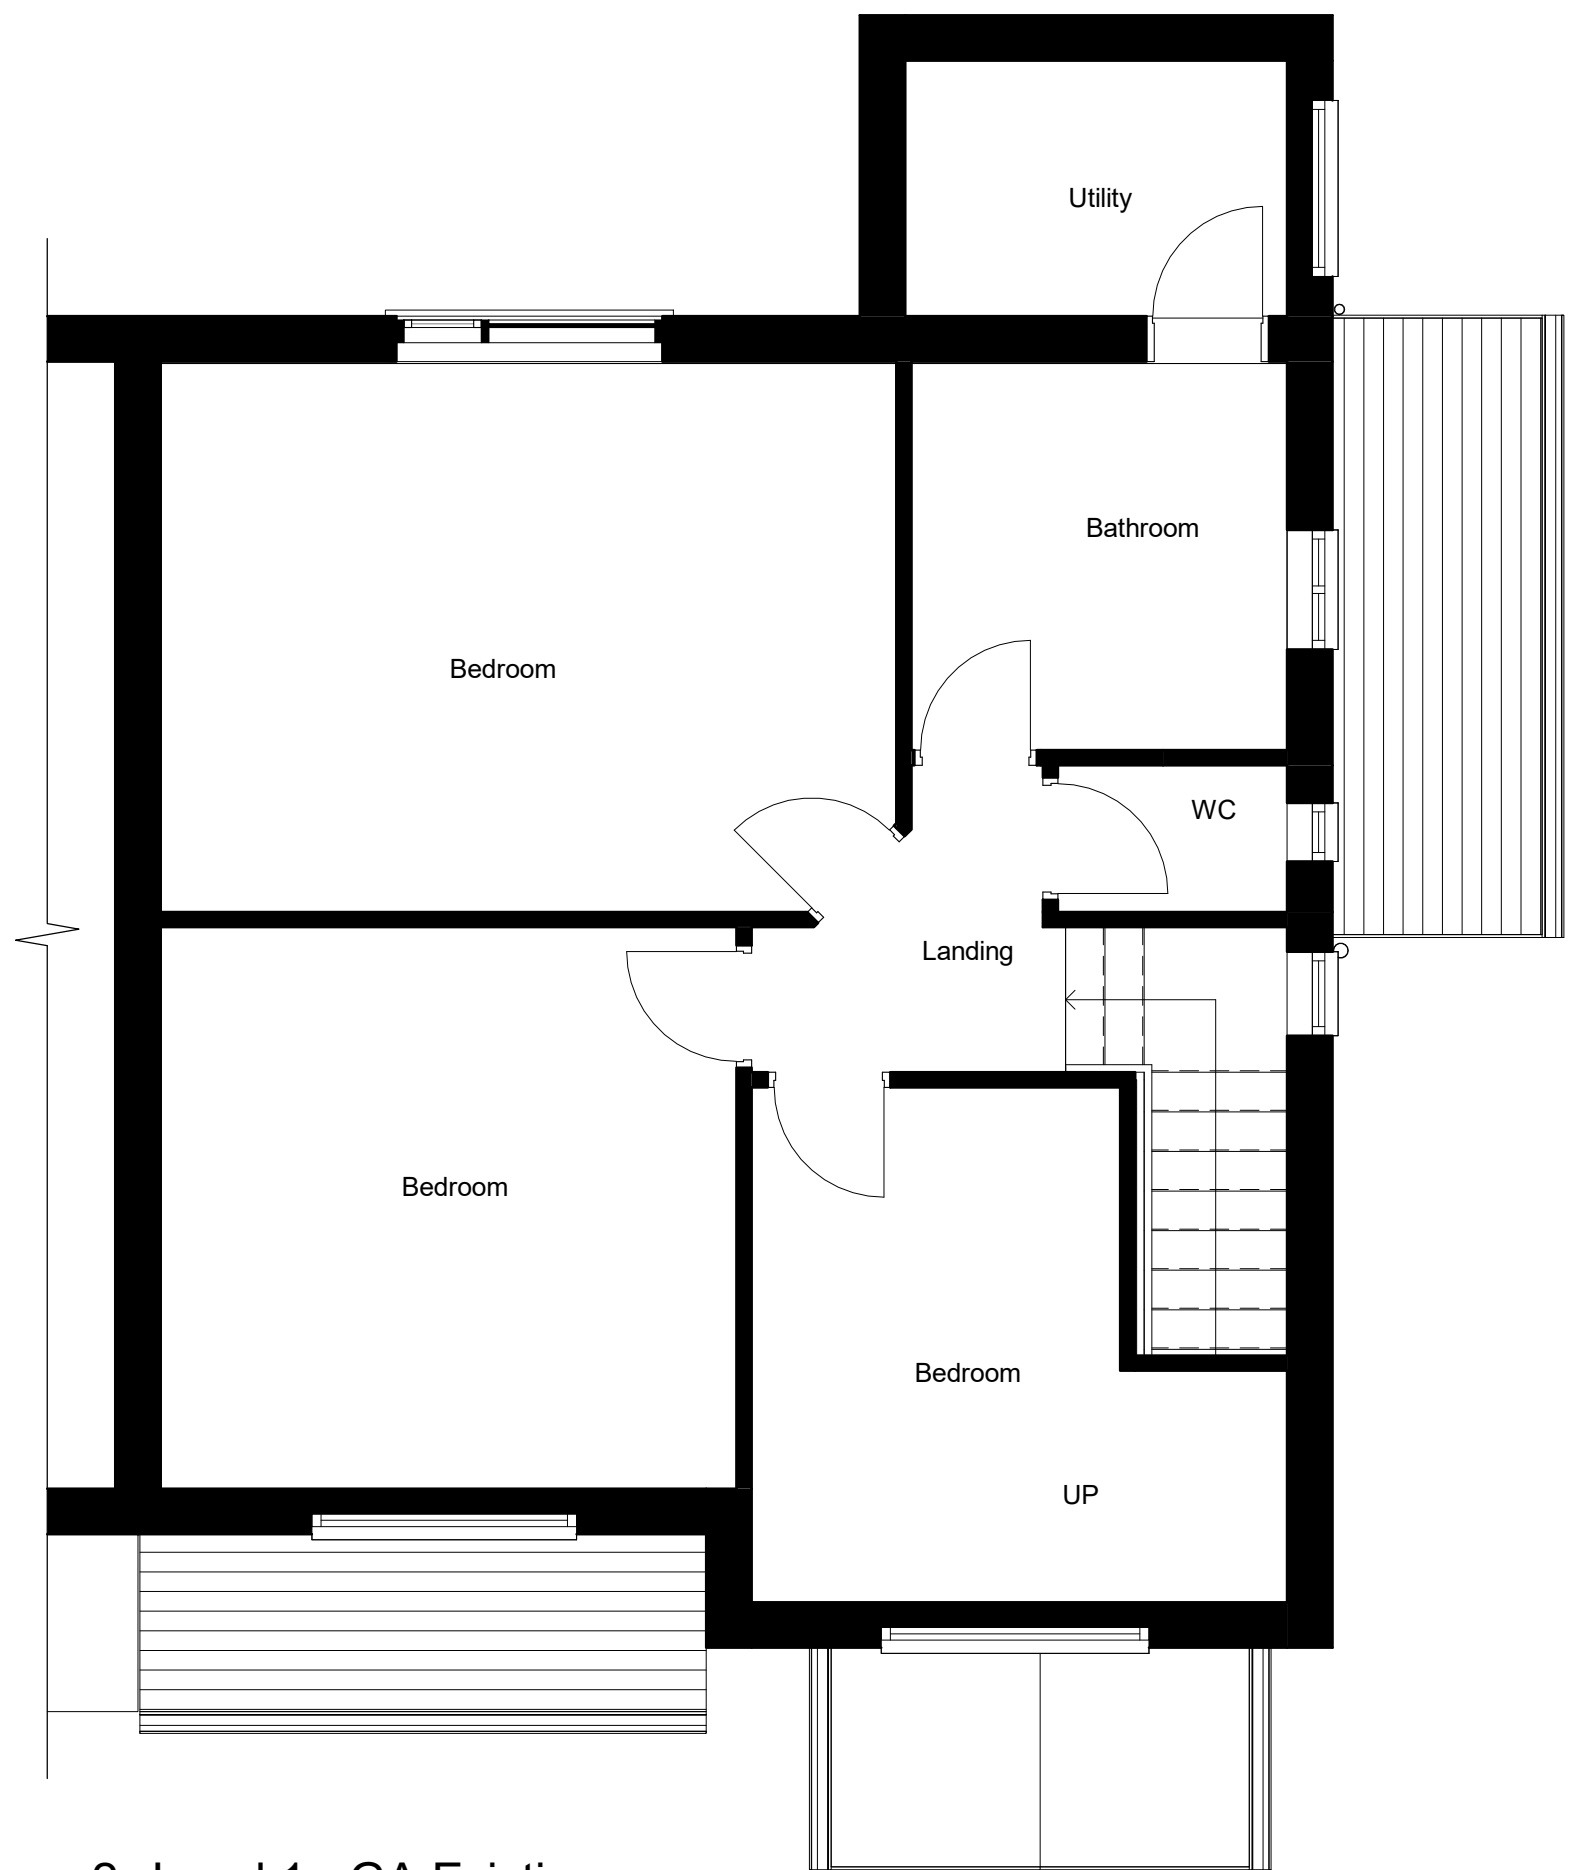

2. Level 1 - GA Existing
1 : 50



3. Front - Existing
1 : 100

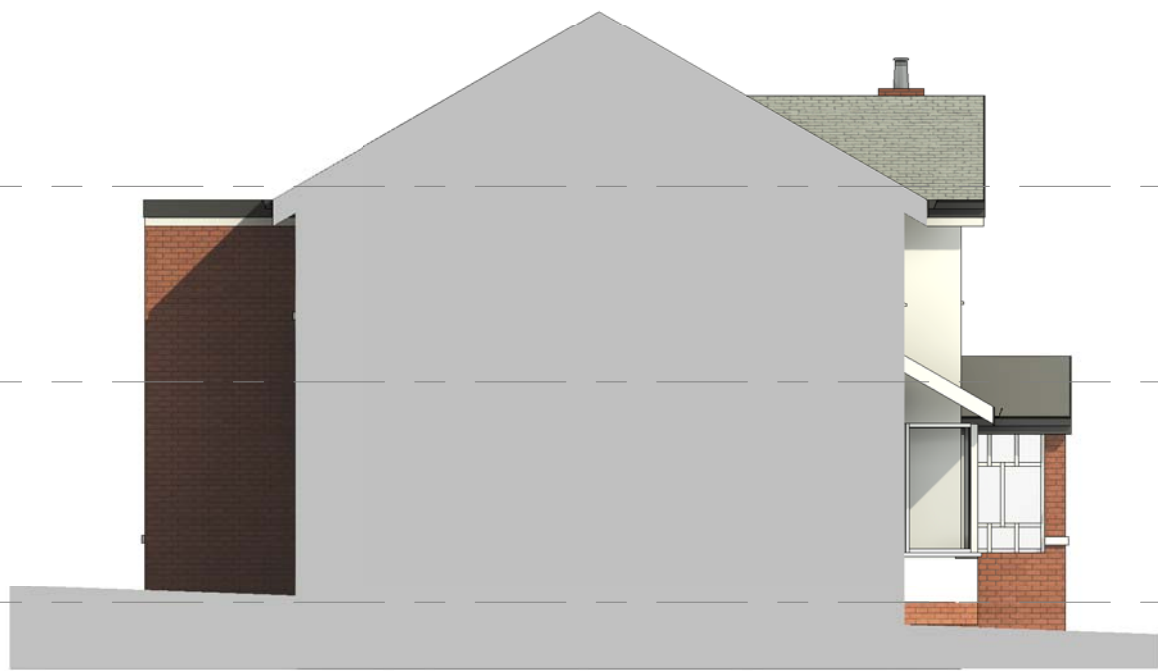


4. Left Side - Existing
1 : 100



5. Rear - Existing
1 : 100



6. Right Side - Existing
1 : 100

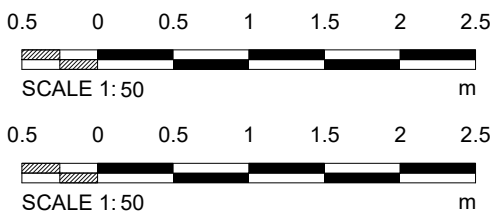

DURBAN
design studio

Manchester
https://durbanstudio.co.uk/
07788801143
8 Park Lane
Whitefield
M45 7PB

PROJECT	43 Bland Road		
PROJECT	43 Bland Road - Option 2		
TITLE	Existing GA Plans and Elevations		
SCALE	As indicated@A2	DRAWING NO.	003
PROJECT NO.	DDS2203	REV.	STATUS
DATE	24/10/2022 13:27:41	PLANNING	

© COPYRIGHT - ALL RIGHTS RESERVED. THIS DRAWING MUST NOT BE REPRODUCED WITHOUT PERMISSION.
ALL DIMENSIONS RELATIVE TO THIS DRAWING TO BE CHECKED ON SITE. DESIGNER TO BE NOTIFIED OF ANY DISCREPANCIES. DESIGNER TO BE NOTIFIED BEFORE WORK COMMENCES. THIS DRAWING MUST BE CHECKED AGAINST ANY OTHER STRUCTURAL/SPECIALIST DRAWINGS PROVIDED. THIS DRAWING MUST NOT BE USED FOR CONSTRUCTION UNLESS ISSUED FOR CONSTRUCTION. ALL DIMENSIONS ON THIS DRAWING ARE IN MILLIMETRES UNLESS OTHERWISE STATED.