



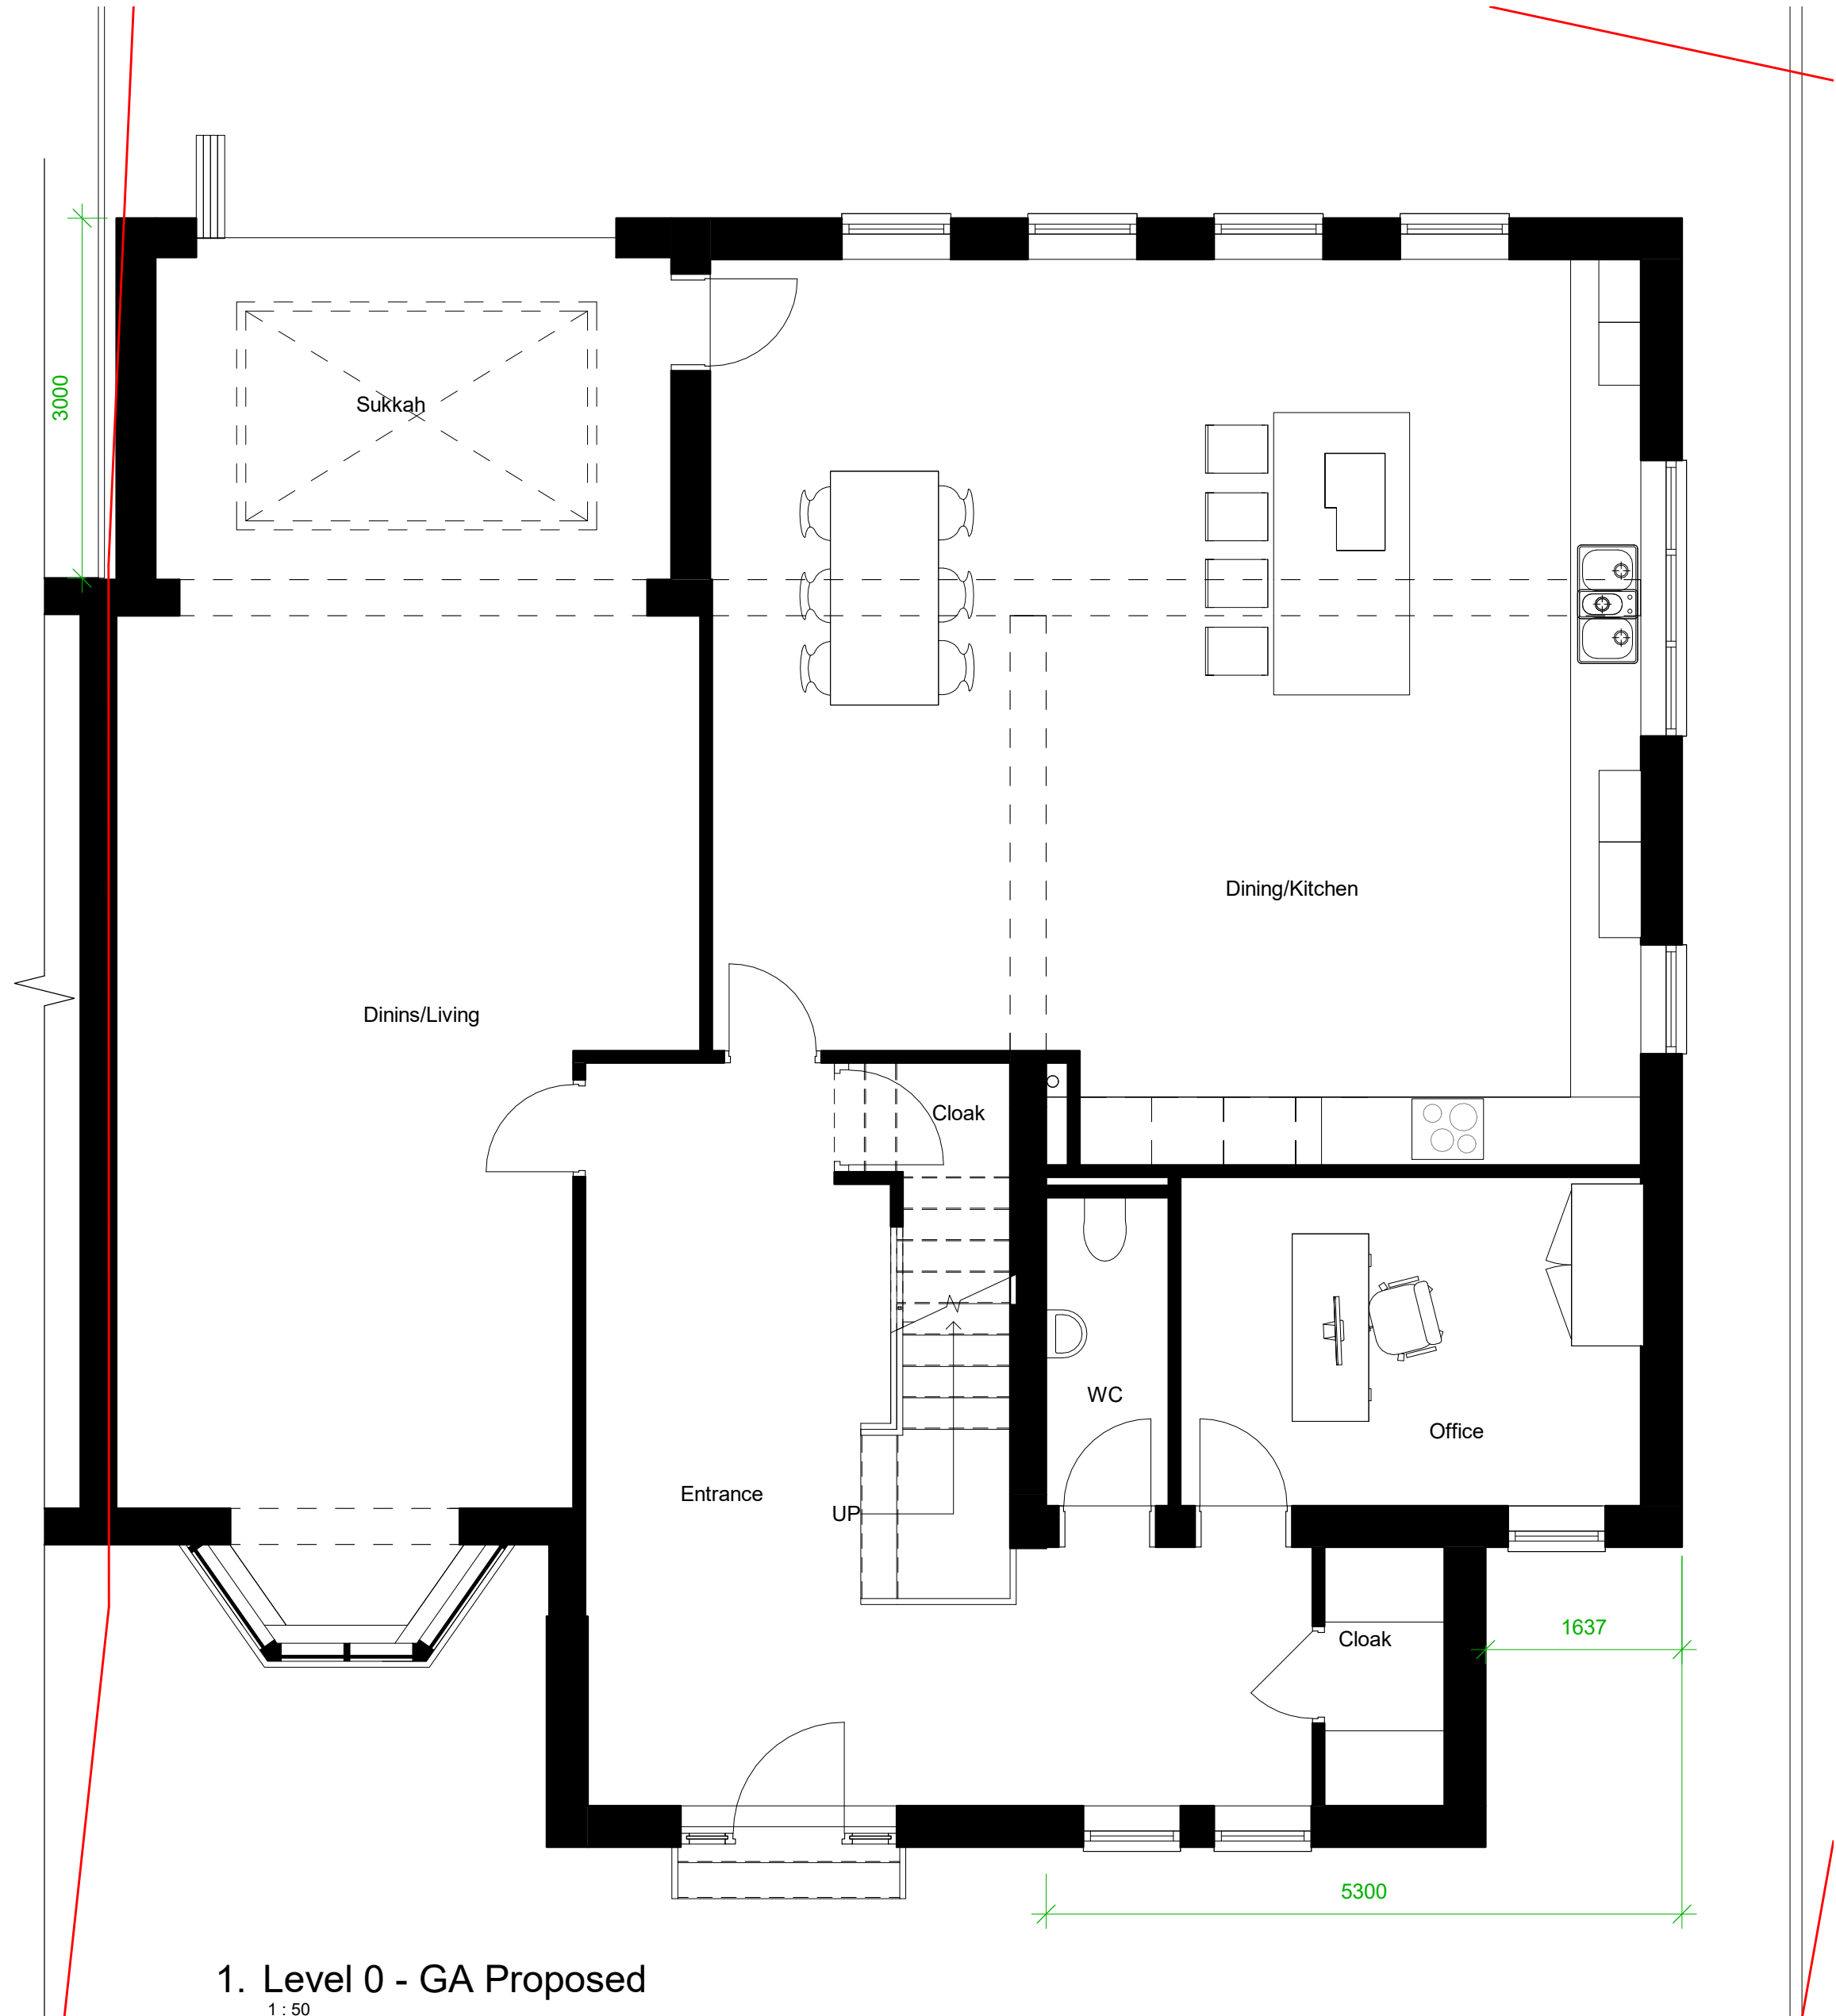

1. Level 0 - GA Proposed
1 : 50

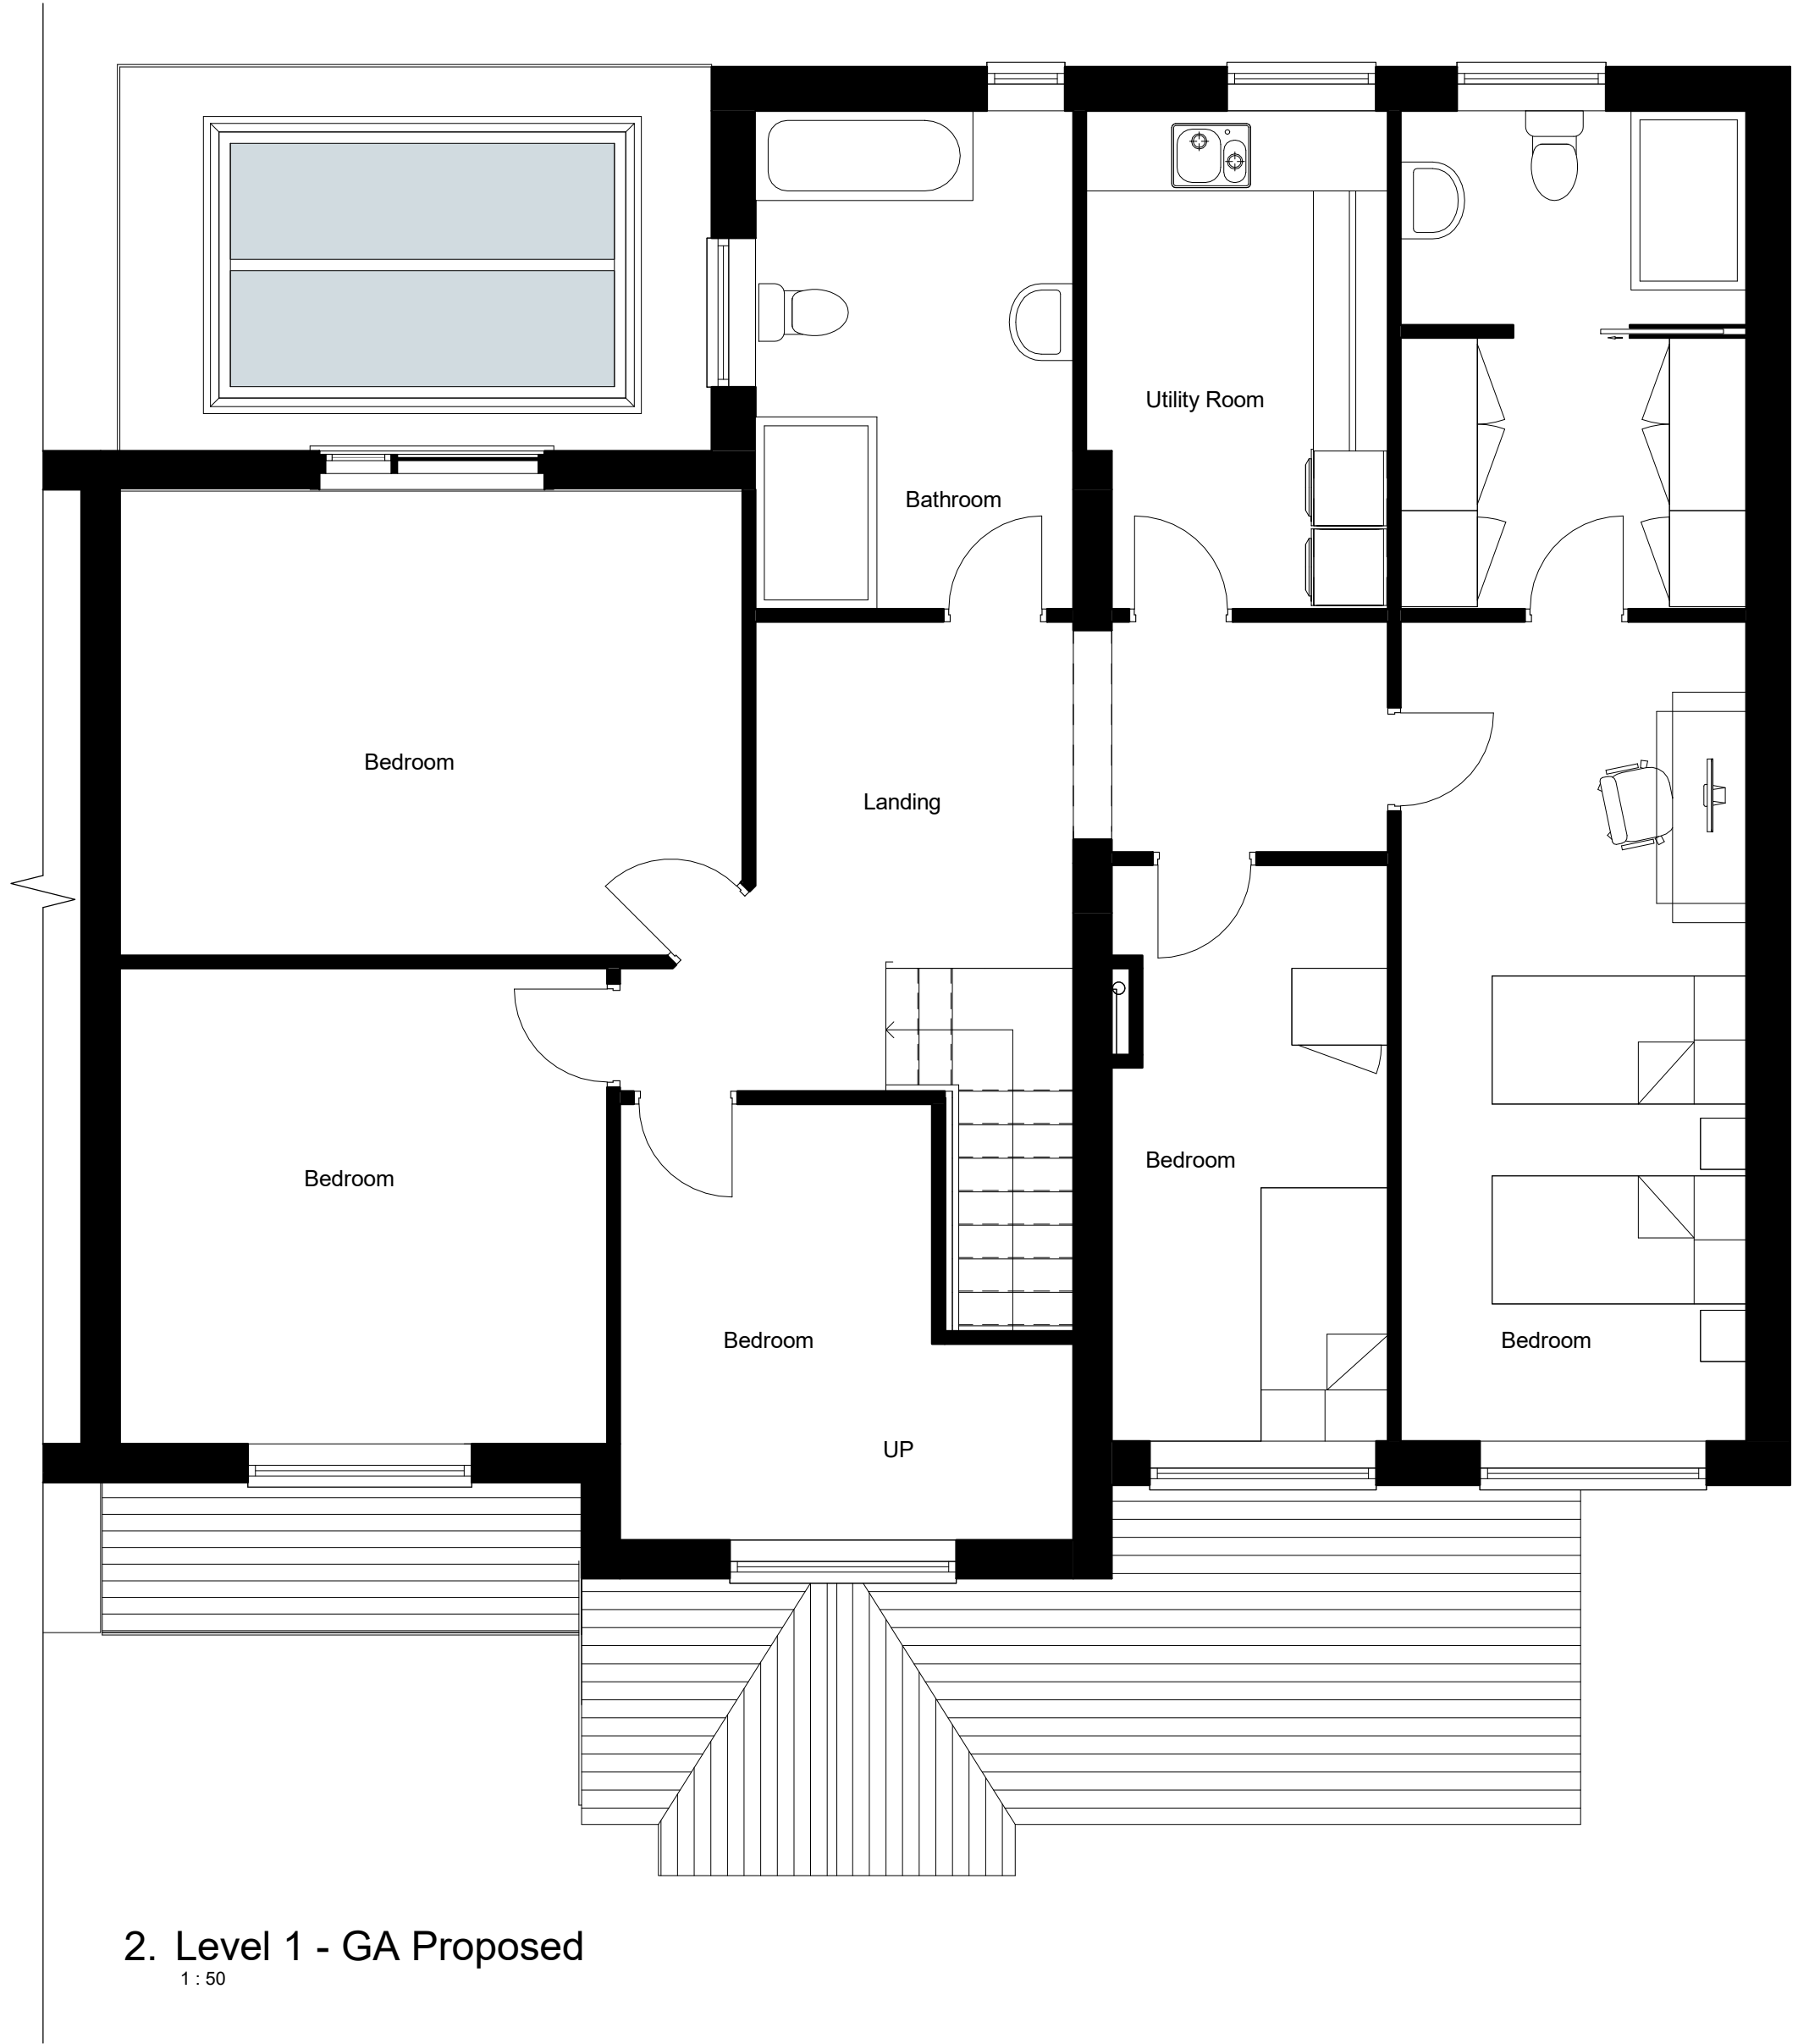

2. Level 1 - GA Proposed
1 : 50



7. 3D Proposed Front



3. Front - Proposed
1 : 100





4. Left Side - Proposed
1 : 100



5. Rear - Proposed
1 : 100



6. Right Side - Proposed
1 : 100

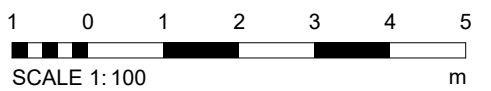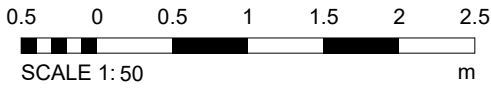

DURBAN
design studio

Manchester
https://durbanstudio.co.uk/
07788801143
8 Park Lane
Whitefield
M45 7PB

PROJECT 43 Bland Rd

PROJECT 43 Bland Rd

TITLE Proposed GA Plans and Elevations

SCALE As indicated@A2 DRAWING No. 004

PROJECT No. DDS2203

REV. 1 STATUS

DATE 17/11/2022 11:45:25 PLANNING

© COPYRIGHT - ALL RIGHTS RESERVED. THIS DRAWING MUST NOT BE REPRODUCED WITHOUT PERMISSION. ALL DIMENSIONS RELATIVE TO THIS DRAWING TO BE CHECKED ON SITE. DESIGNER TO BE NOTIFIED OF ANY DISCREPANCIES. DESIGNER'S LEVELS MUST BE VERIFIED BEFORE WORK COMMENCES. THIS DRAWING MUST BE CHECKED AGAINST ANY OTHER STRUCTURAL/SPECIALIST DRAWINGS PROVIDED. THIS DRAWING MUST NOT BE USED FOR CONSTRUCTION UNLESS ISSUED FOR CONSTRUCTION. ALL DIMENSIONS ON THIS DRAWING ARE IN MILLIMETRES UNLESS OTHERWISE STATED.