


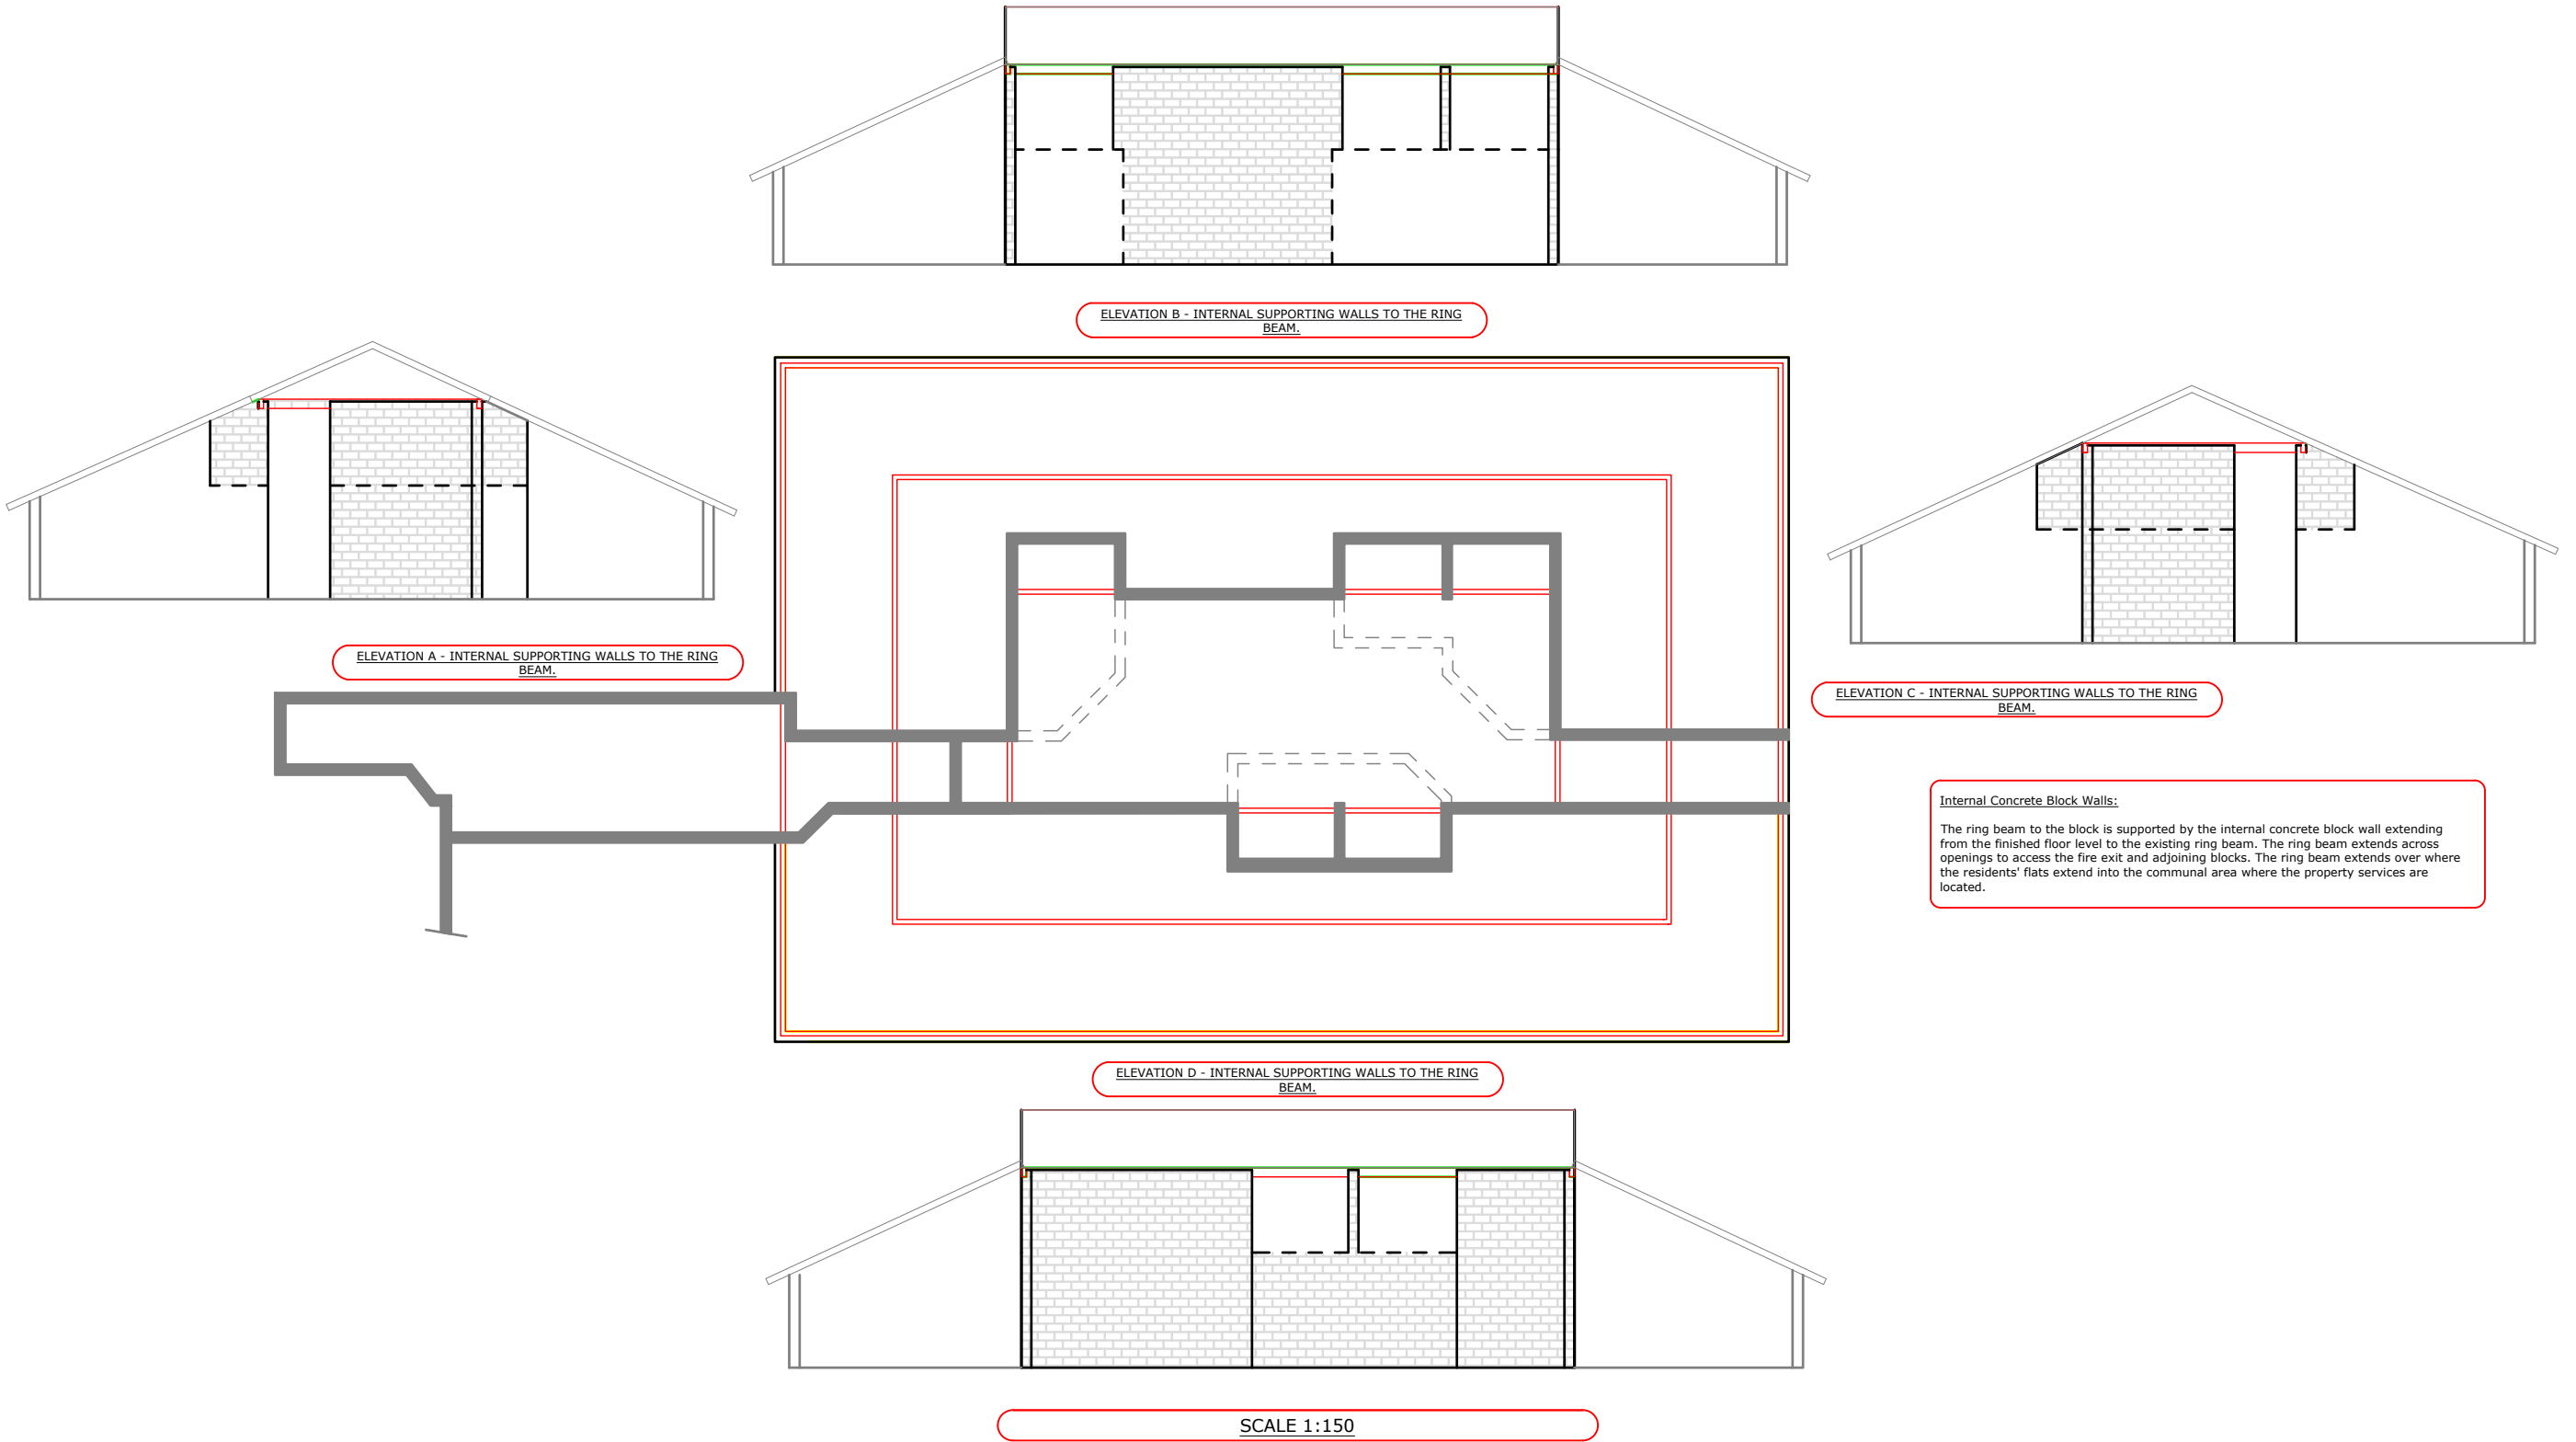

Internal Concrete Block Walls:

The ring beam to the block is supported by the internal concrete block wall extending from the finished floor level to the existing ring beam. The ring beam extends across openings to access the fire exit and adjoining blocks. The ring beam extends over where the residents' flats extend into the communal area where the property services are located.

Notes © Arcus Consulting ■ THIS DRAWING IS THE SUBJECT OF COPYRIGHT WHICH VESTS IN ARCUS CONSULTING. IT IS AN INFRINGEMENT OF COPYRIGHT TO REPRODUCE THIS DRAWING, BY WHATEVER MEANS, INCLUDING ELECTRONIC, WITHOUT THE EXPRESS WRITTEN CONSENT OF ARCUS CONSULTING WHICH RESERVES ALL ITS RIGHTS. ARCUS CONSULTING ASSERTS ITS RIGHTS TO BE IDENTIFIED AS THE AUTHOR OF THIS DESIGN. ALL DRAWINGS, IMAGES AND MODELS ARE SUBJECT TO THE COPYRIGHT, DESIGNS & PATENTS ACT 1988 ■ DRAWING NOT TO BE SCALED. ■ REPORT ERRORS & OMISSIONS TO ARCHITECT. ■ CHECK ALL DIMENSIONS ON SITE. ■ DRAWING TO BE READ IN CONJUNCTION WITH HEALTH AND SAFETY PLAN AND ALL RELEVANT RISK ASSESSMENTS.	0200400600800 Scale in mm. @ A31:20	RevID Note	Date	Drwn	Chkd	Project Name & Number		number		rev	status	drawn by	checked							
						Moorfield Retirement, Wordsworth Avenue, Manchester, M26 3QY		7539-ARC-XX-00-DR-A-010007		1	P1	MB	TN							
						Client		Arcus Consulting LLP												
						Six Town Housing		www.arcus.uk.com												
						Layout Title		info@arcus.uk.com												
						Residual Risks In addition to the hazard/risks normally associated with the types of work detailed on this drawing take note of the above. It is assumed that all works on this drawing will be carried out by a competent contractor working, where appropriate, to an appropriate method statement. Safety Health and Environmental Information Box							Moorfield Retirement housing		Wakefield 0192 4669000					
													Internal Structural & non-Structural walls		Newcastle 0191 2725781					
															Liverpool 0151 7081080					
															Cambridge 0122 3257706					
													Manchester 0161 9053222							

