



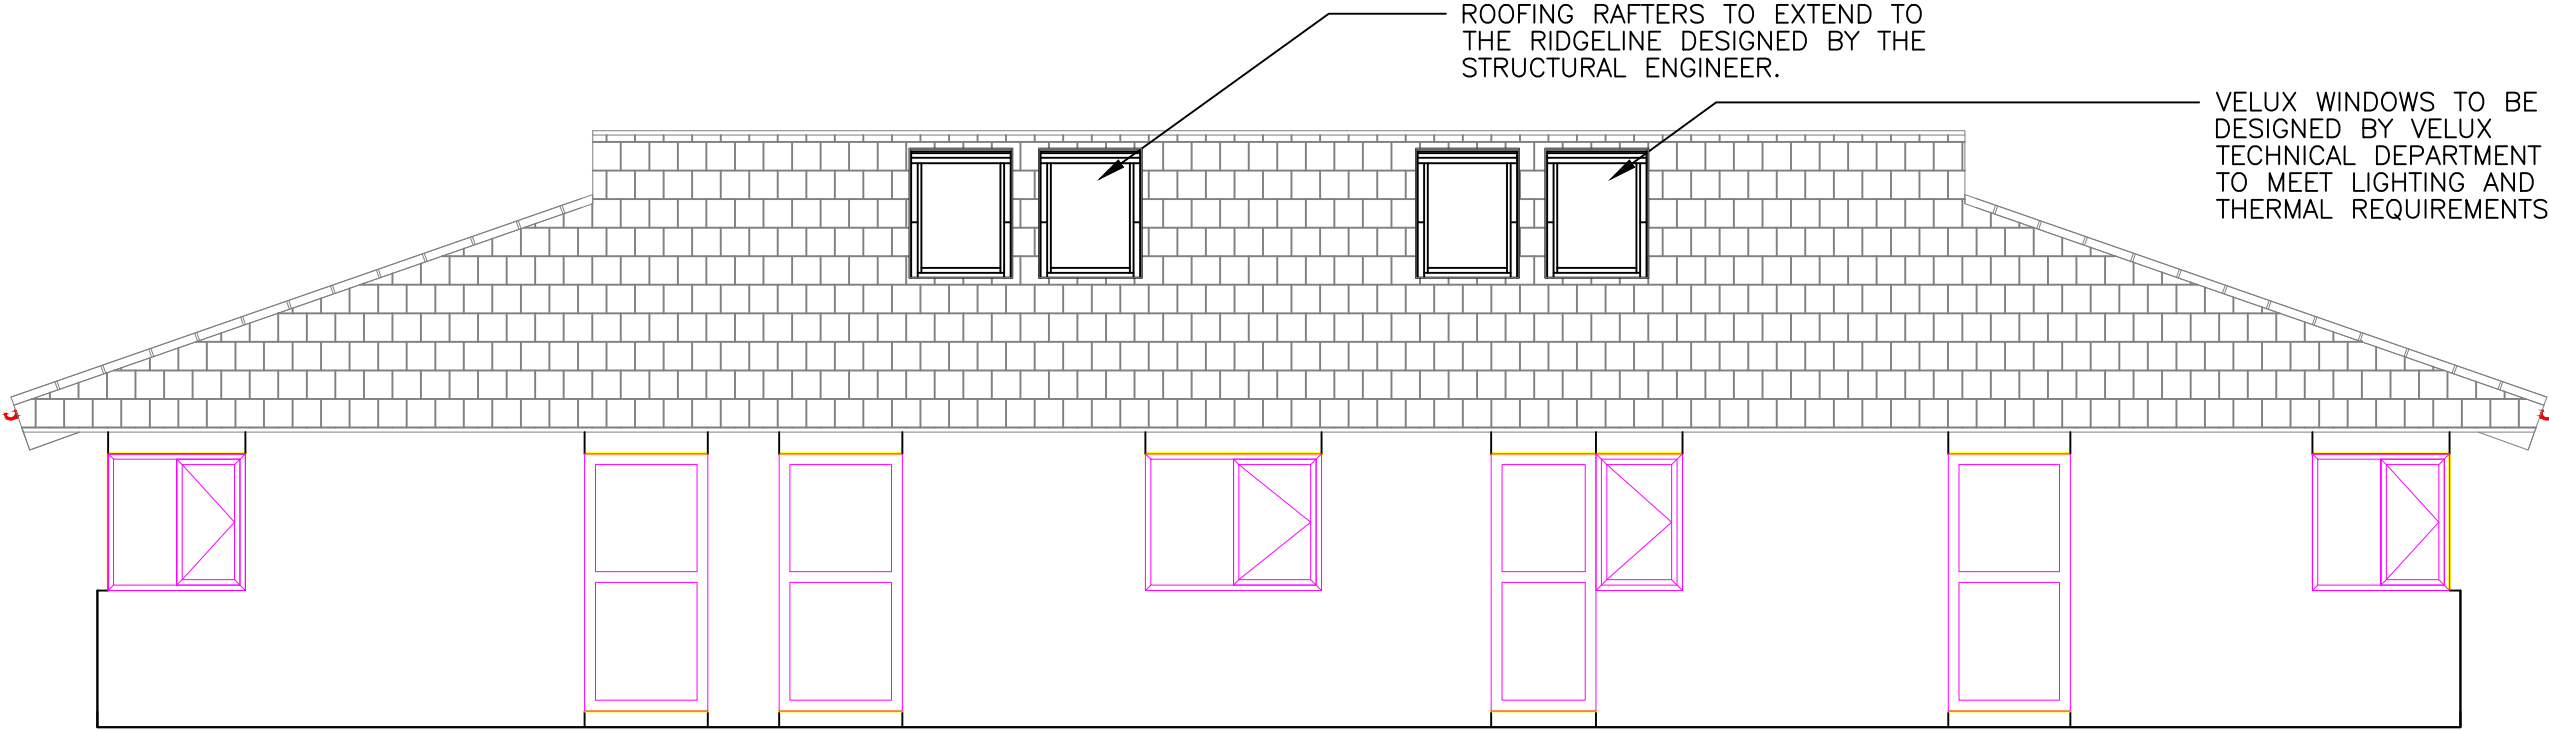

PROPOSED EAST FACING ELEVATION.

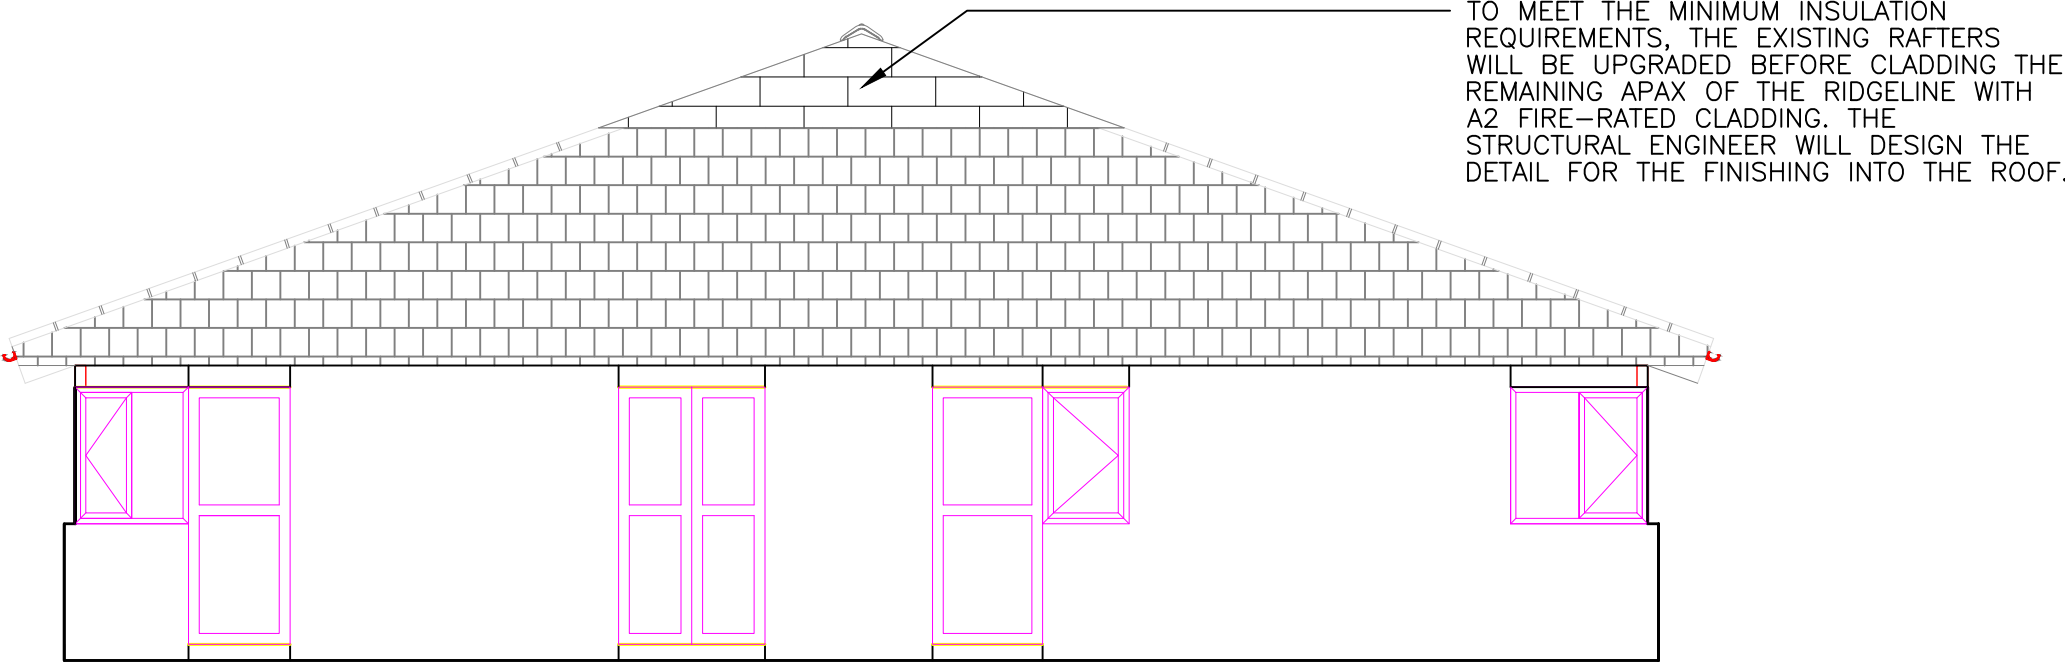

PROPOSED SOUTH FACING ELEVATION.

SCALE 1:70.