
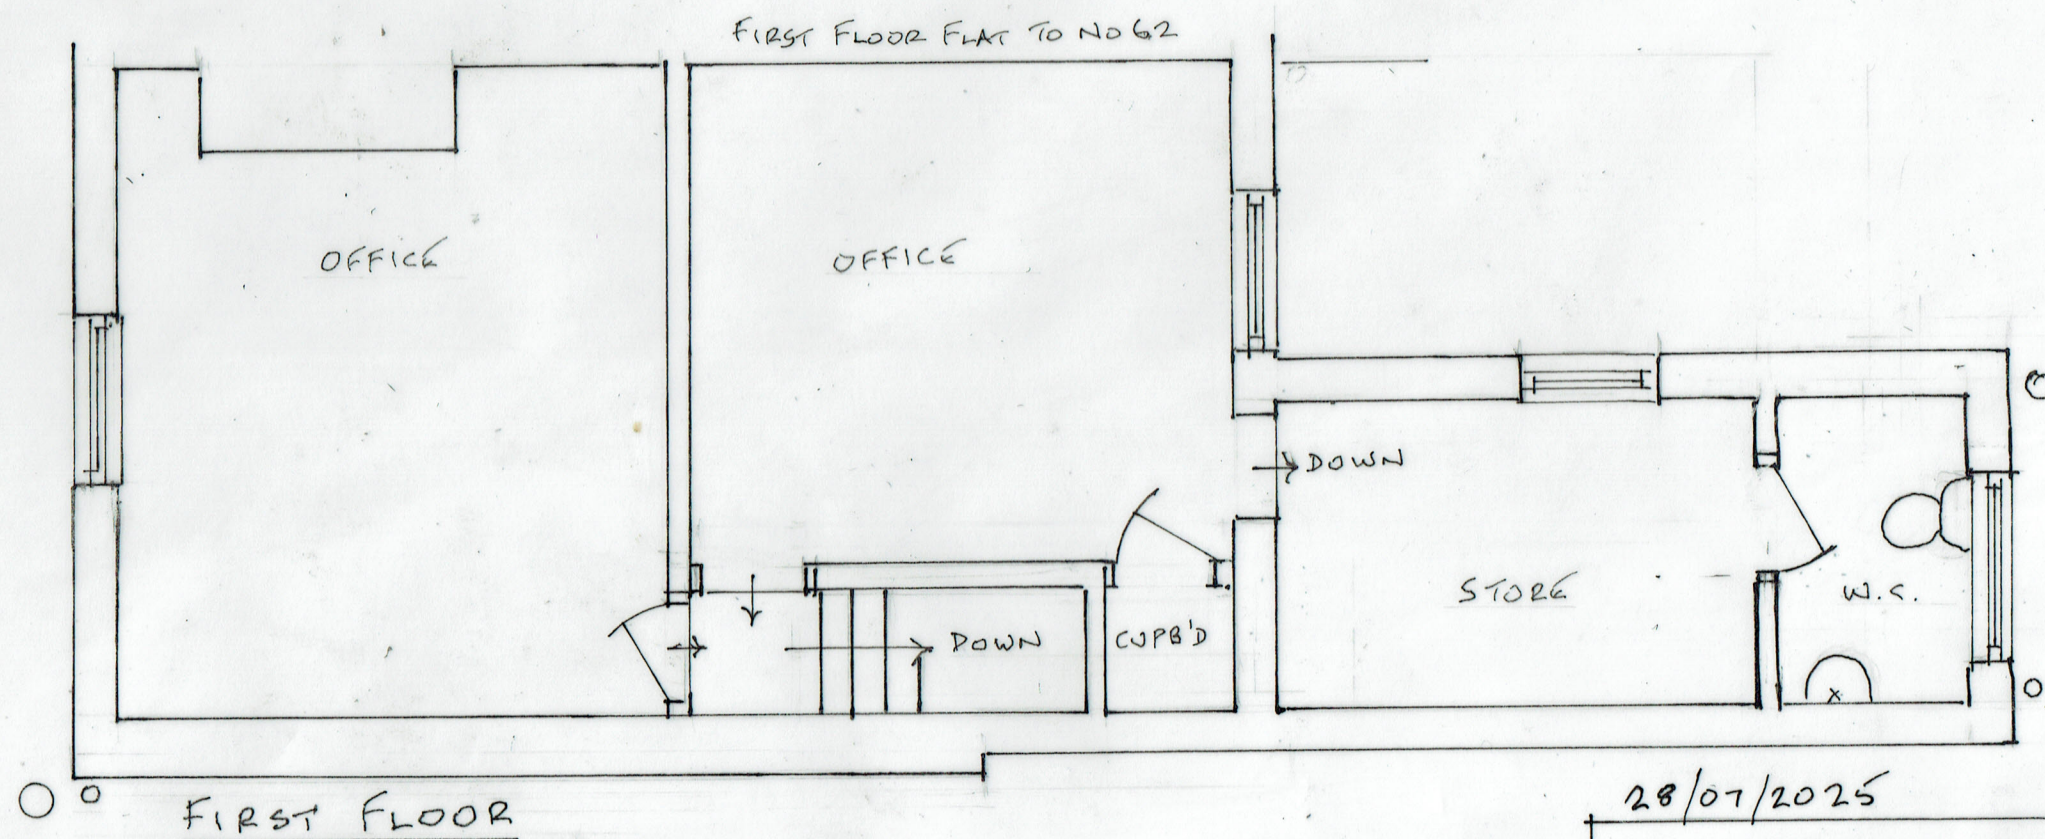


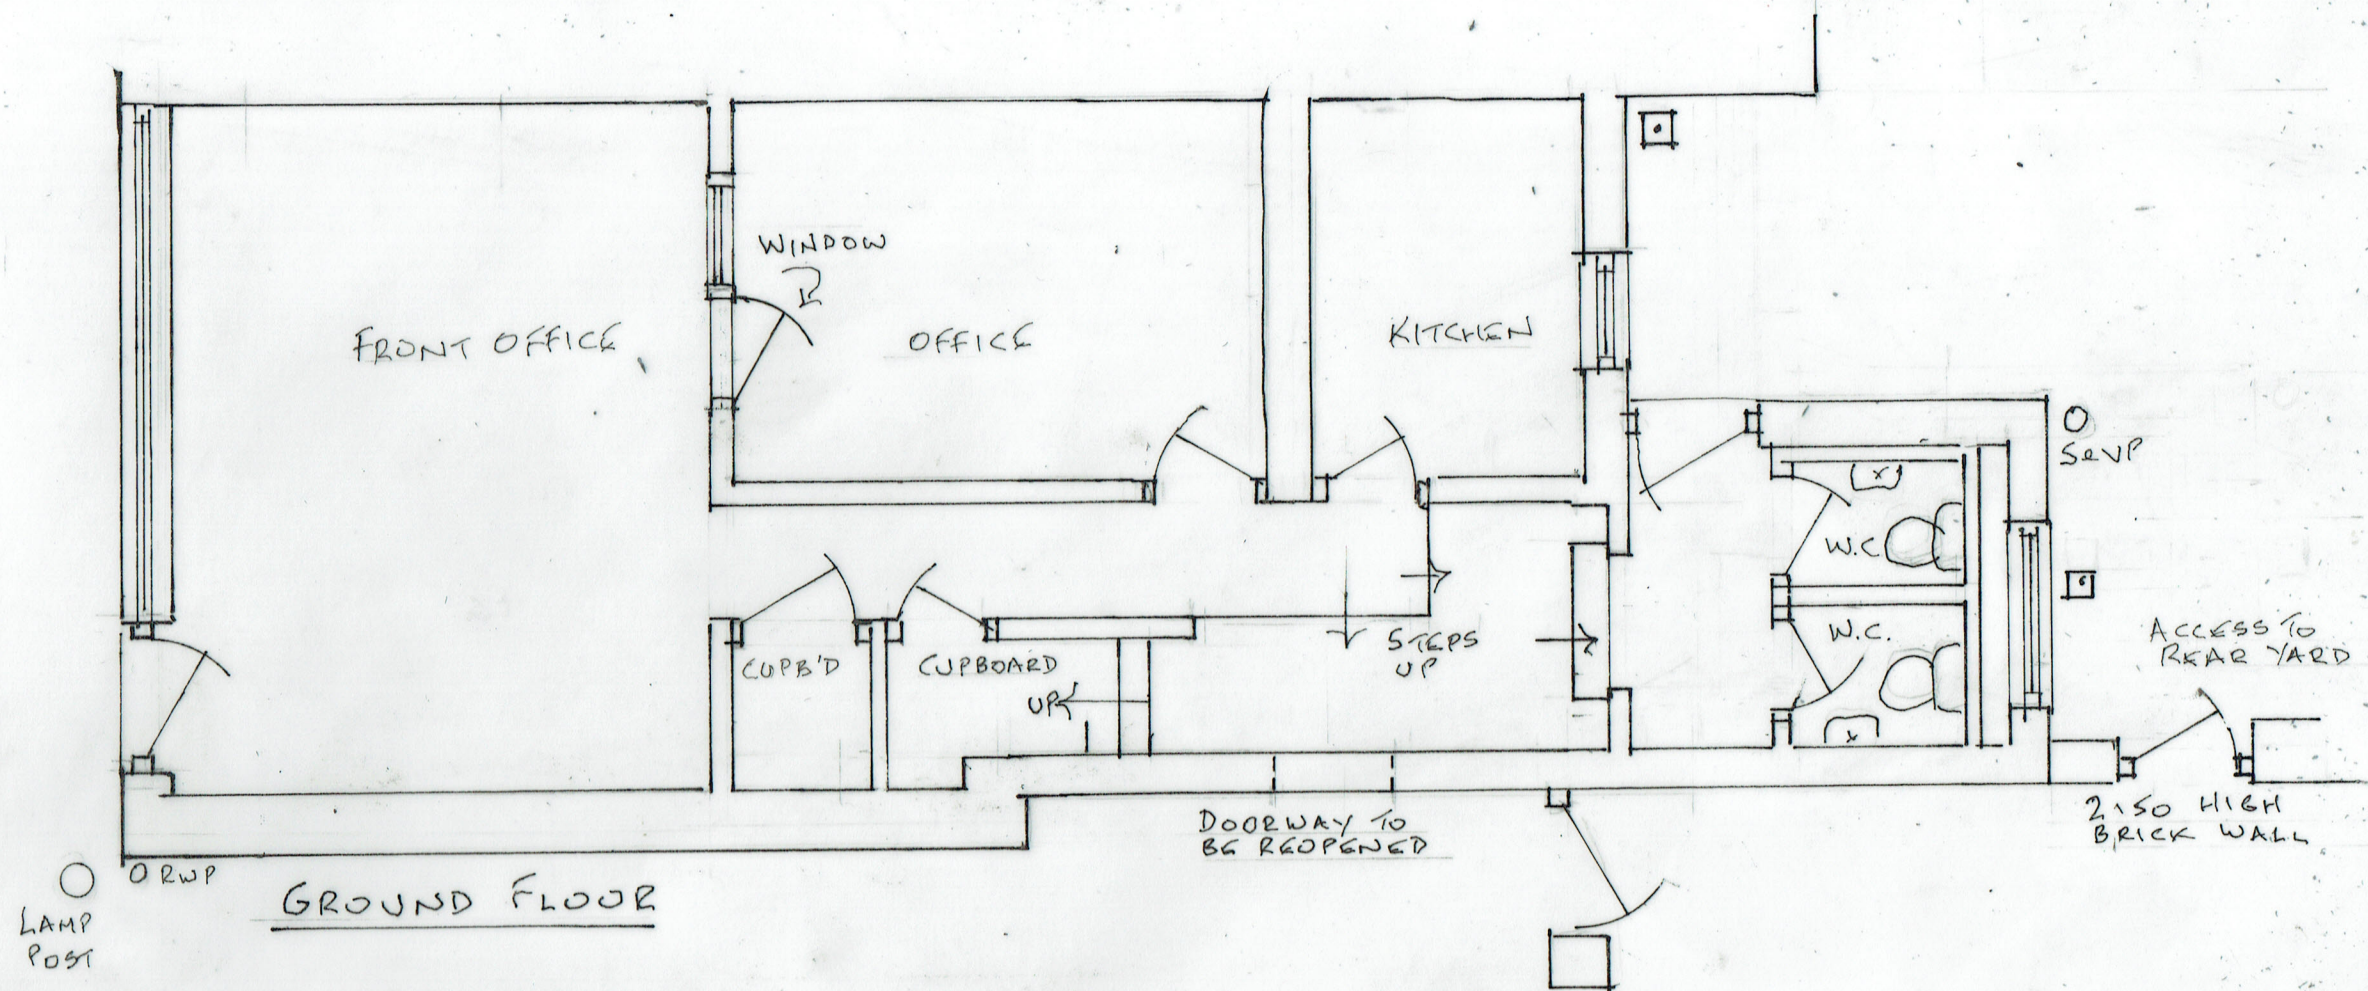

EXISTING PLANS

0 1 2 3 4 5 METRES
SCALE 1:50 @ A3

28/07/2025

25/820/01

CHANGE OF USE, FIRST FLOOR TO FLAT
60 BOLTON STREET, BURY BLA OLL