




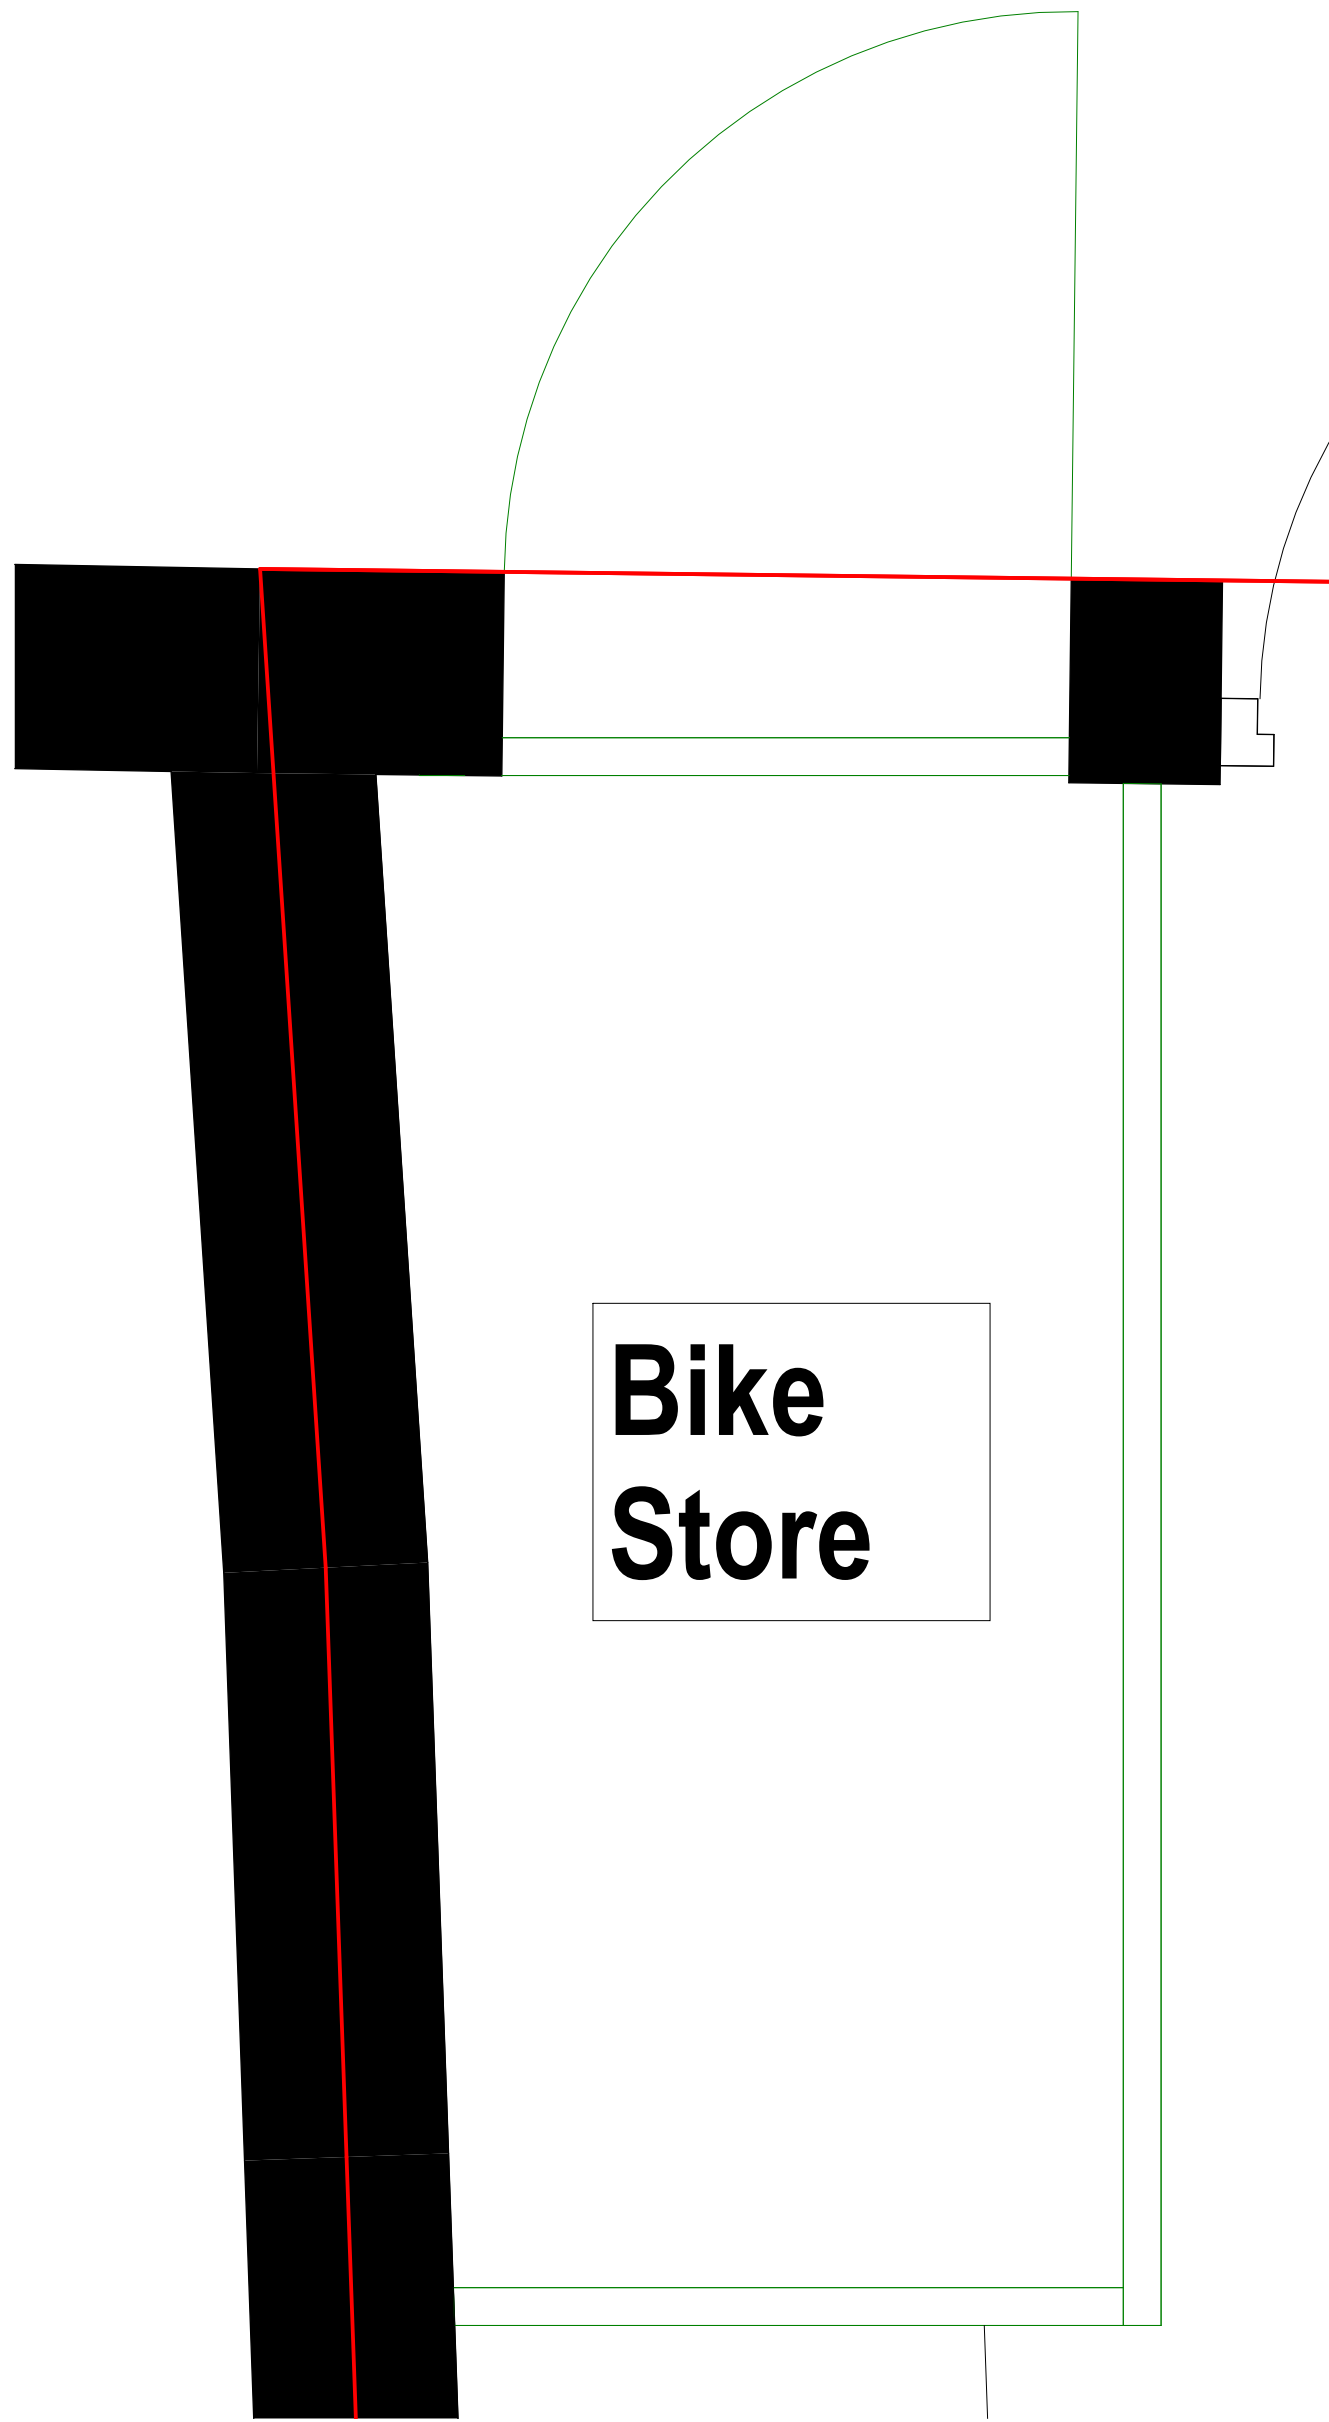

1 Bike Store Plan
1 : 10

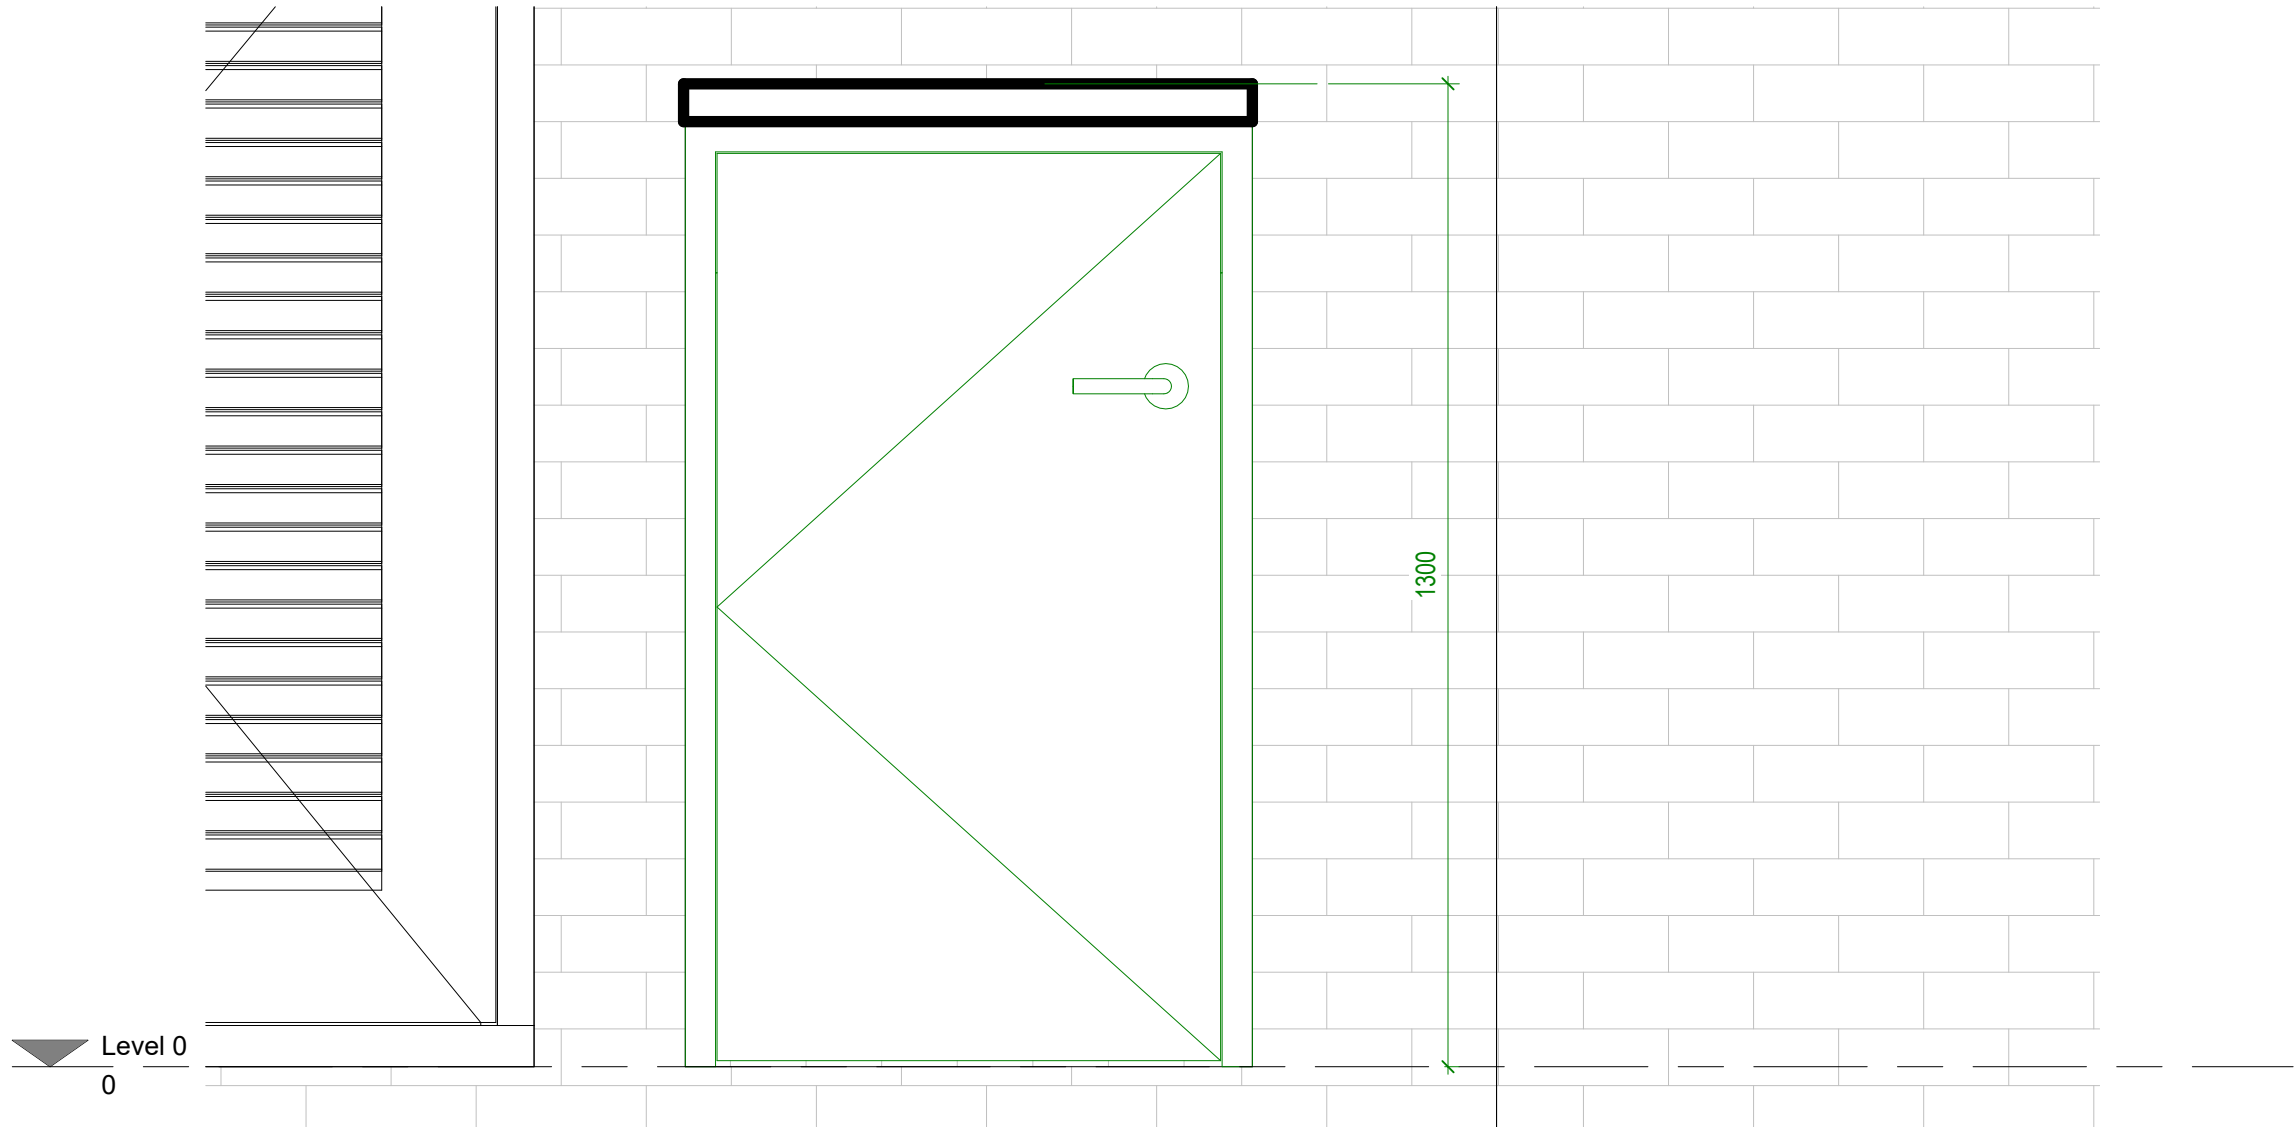

2 Bike Store Elevation 1
1 : 10

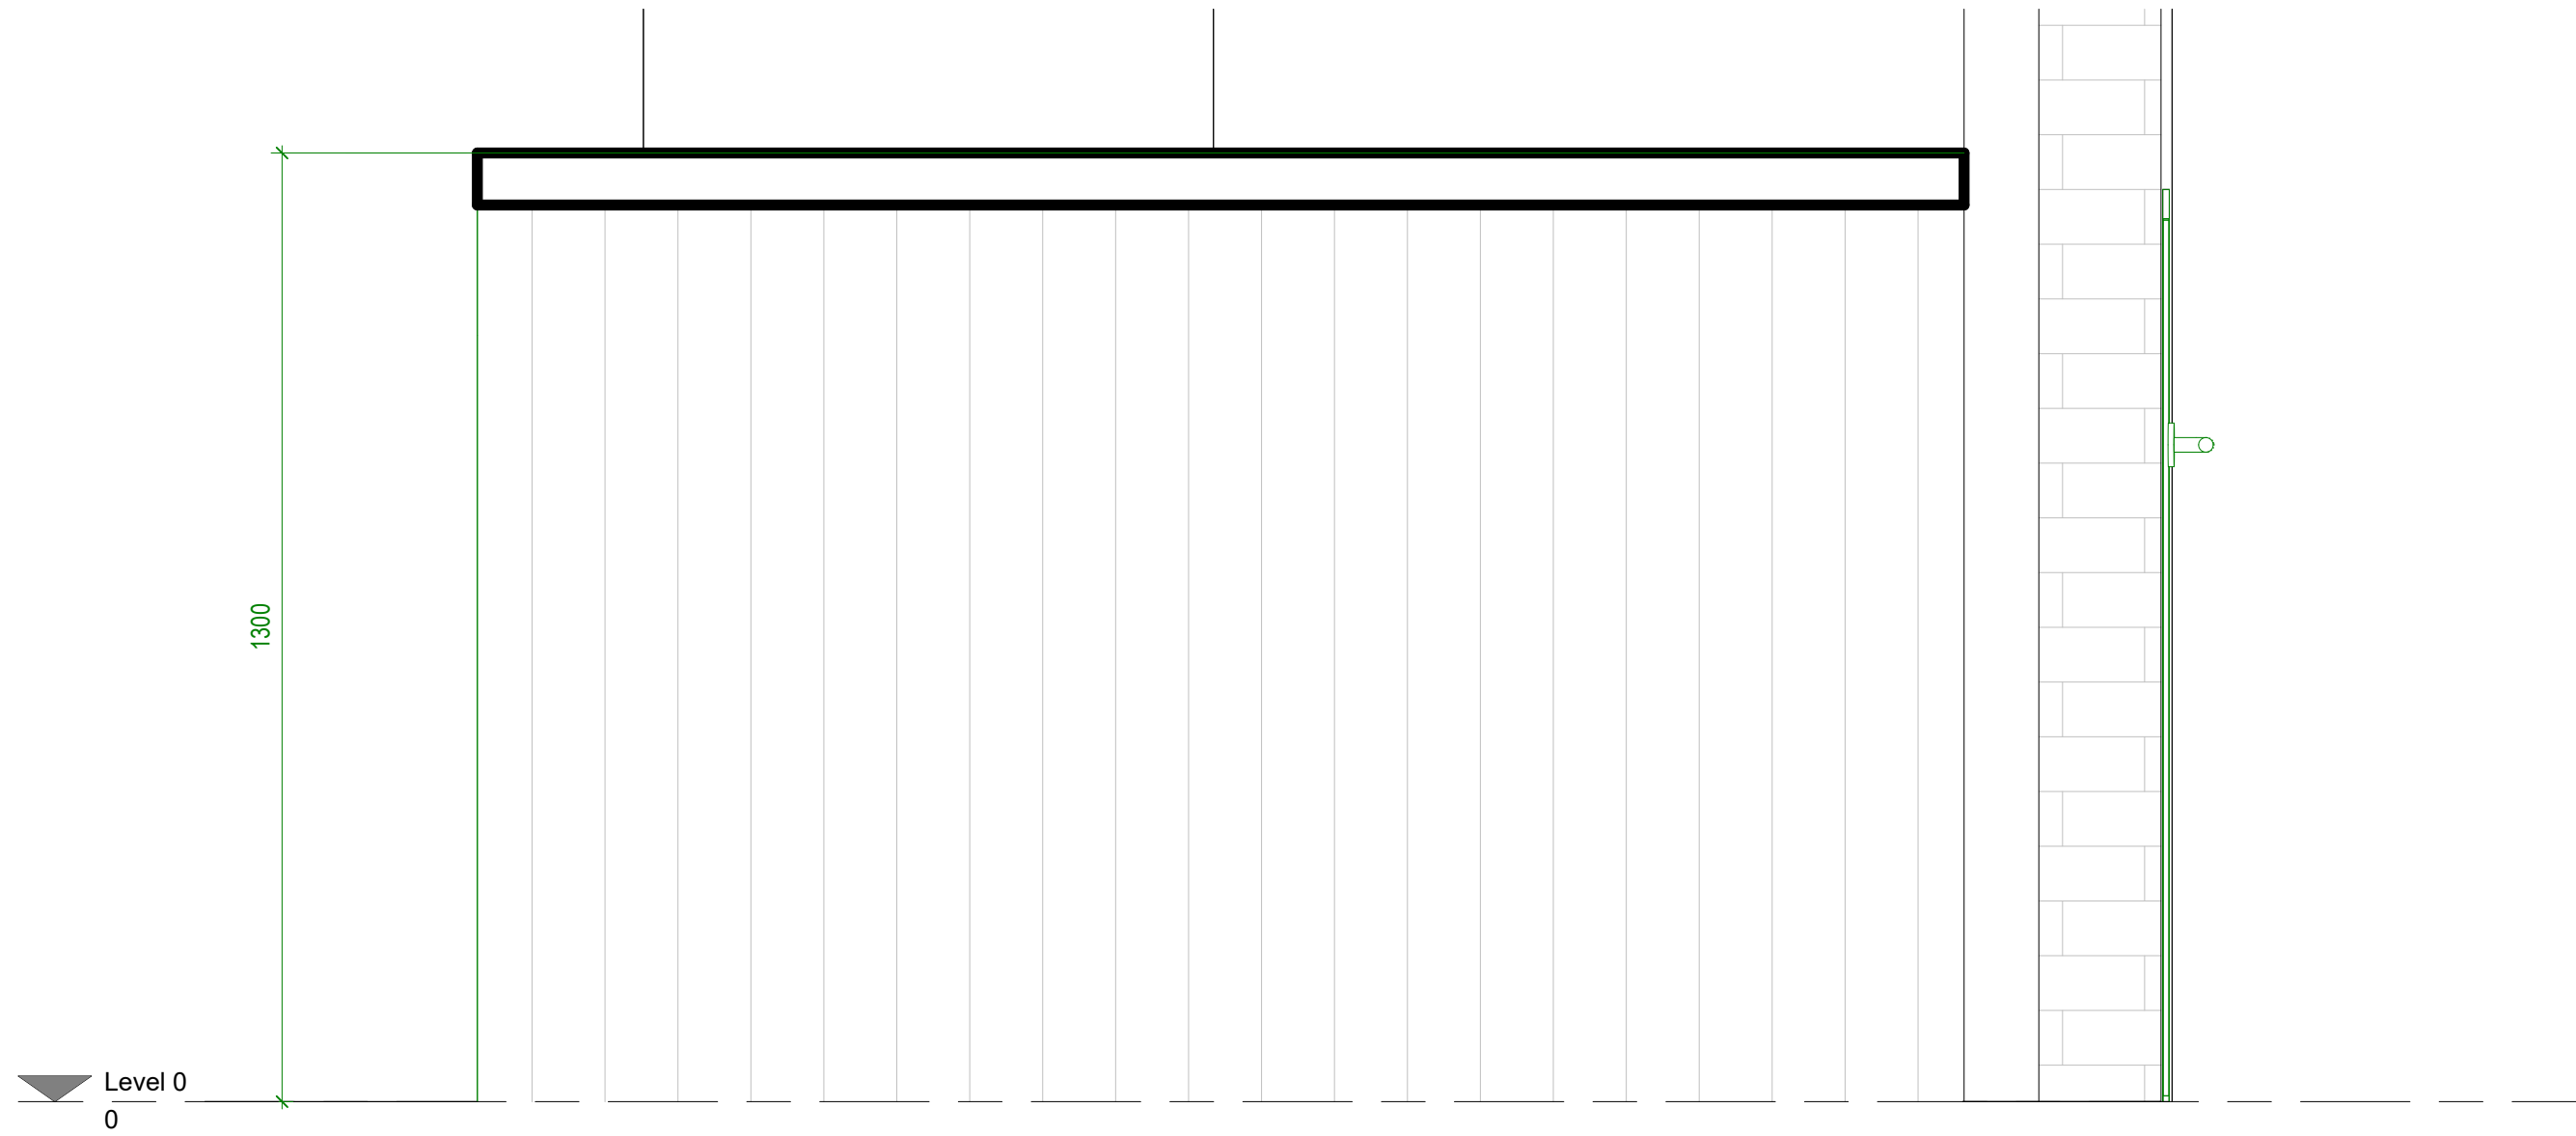

3 Bike Store Elevation 2
1 : 10

Black Lockable Metal Bicycle & Trash Storage Shed - with Sloped Roof & Dual Vents, Weather-Resistant
Dimensions: 210cm W x 105cm D x 130cm H/Finish: Charcoal
Black/Material: 0.25mm colour steel plate+0.6mm galvanized plate/Outdoor
Use: Yes/Number of Doors: 2/Number of Vents: 2/Floor Included: No/Lock
Type: Padlock(Not Included)/Package Content/1 x Storage Shed/4 x Ground Nails



Status	PLANNING PERMISSION		
Client	Mr Richard Crolla		
Project Title	74B WATER STREET RADCLIFFE M26 4DF		
Drawing Title	Bike Store A1		
Project No.	2025_07	Rev	
Drawing No.	002-SI-XX-00-DR-I-P10		
Drawing Date		Scale at A1	1 : 10
Created By	Author		
m83 Associates Ltd			
187 Water Street, Manchester, M3 4JD Telephone: 07470 671 234 Email: rakesh@m83associates.com			