



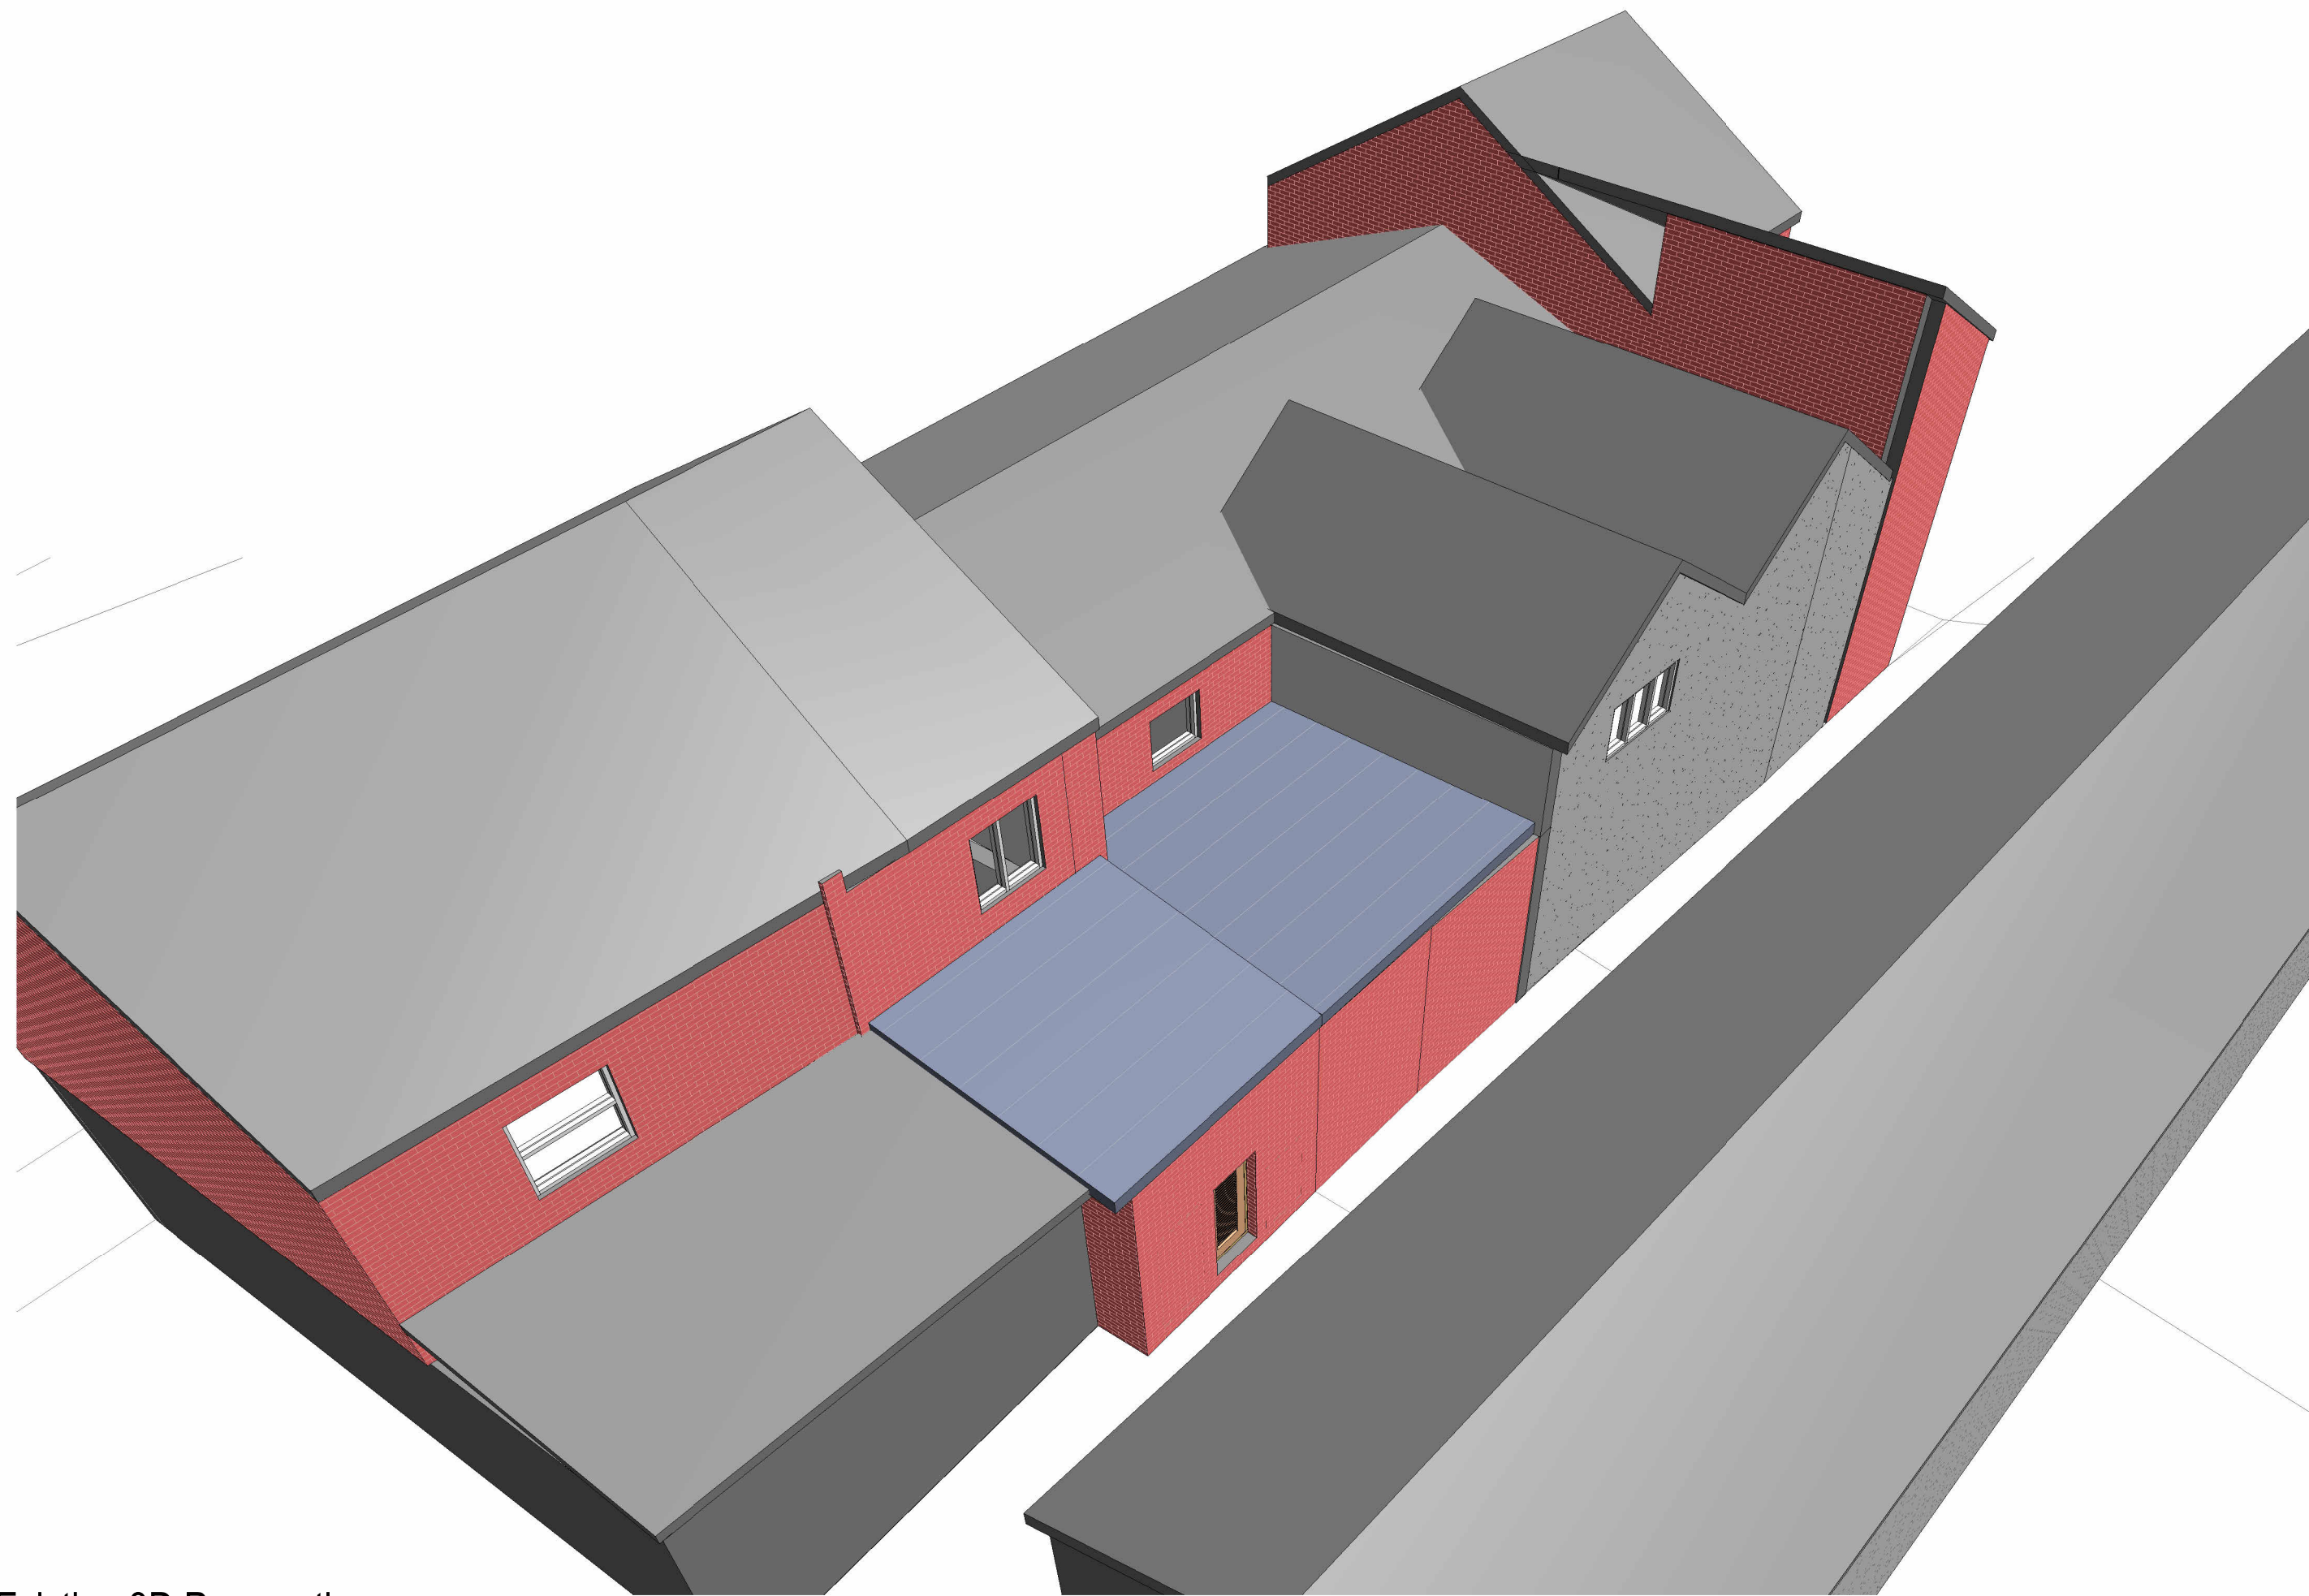

1 Existing 3D Perspective

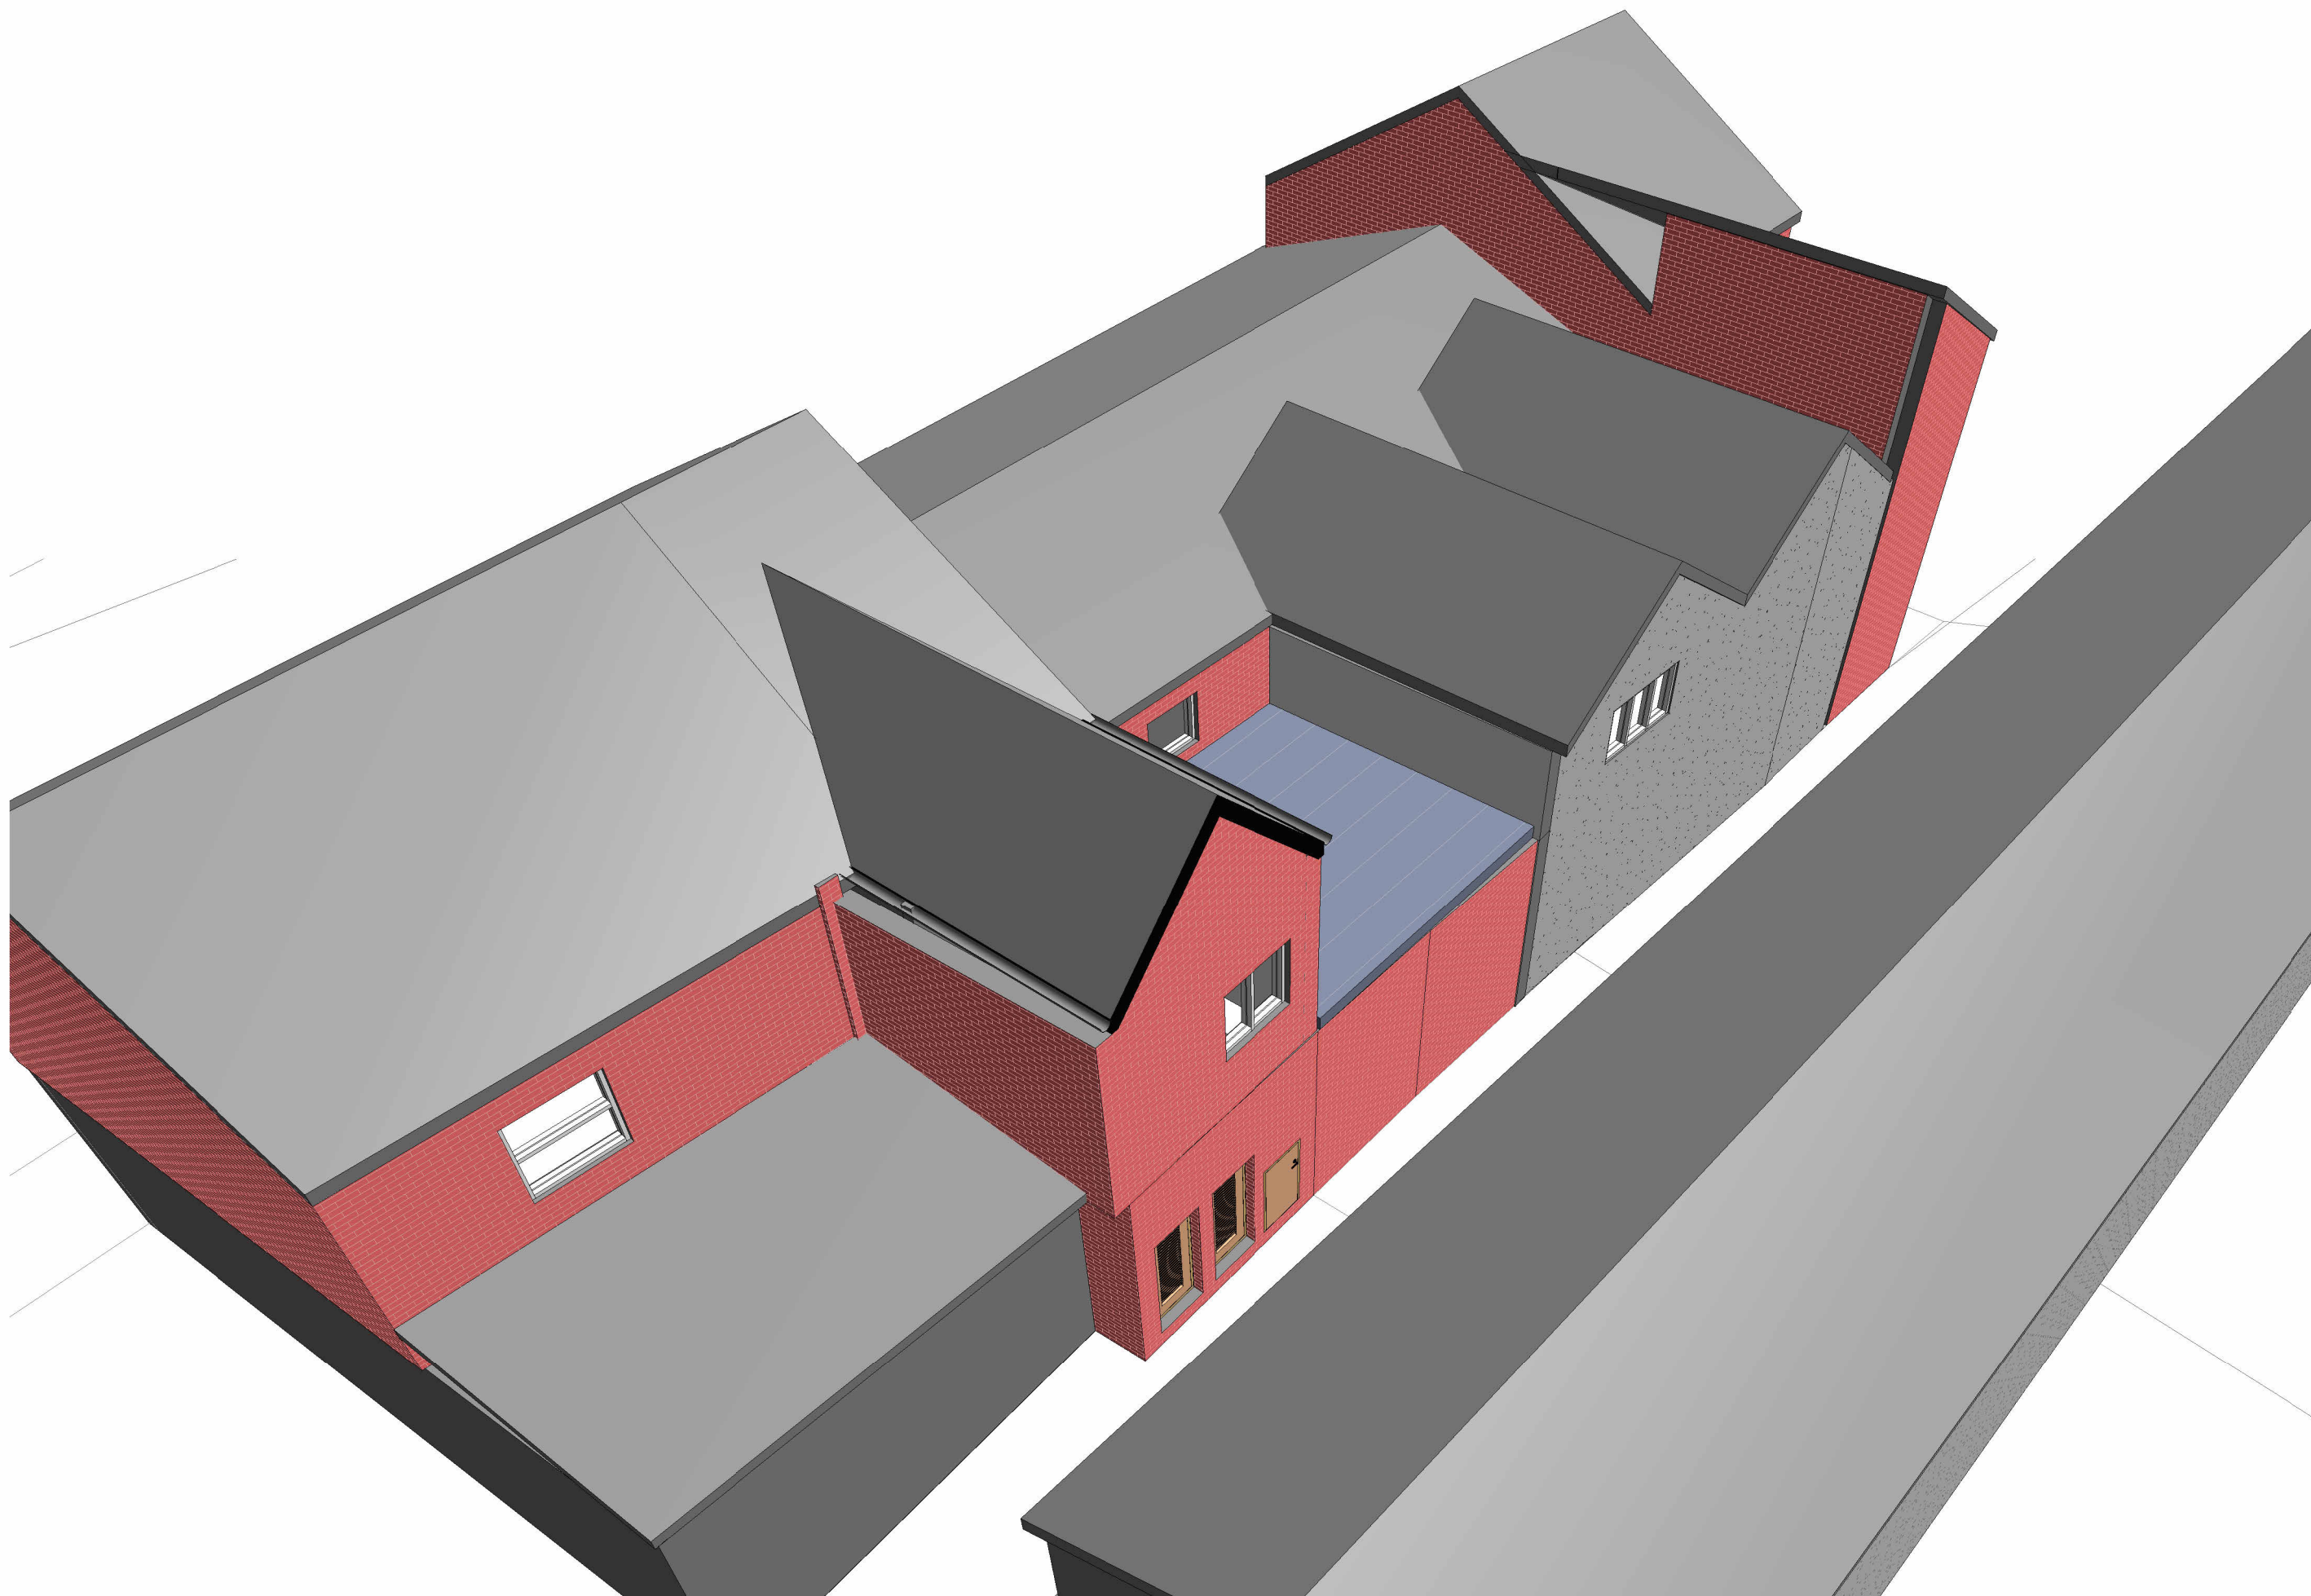

2 Proposed 3D Perspective

Status
PLANNING PERMISSION
Client
Mr Richard Crolla

Project Title
74B WATER STREET RADCLIFFE M26 4DF

Drawing Title
Existing and Proposed 3D Views 1 A1

Project No.
2025_07
Drawing No.
002-SI-XX-00-DR-I-P11
Drawing Date
Scale at A1

Created By
Rakesh Mistry

m83 Associates Ltd
187 Water Street, Manchester, M3 4JD
Telephone: 07470 671 234
Email: rakesh@m83associates.com

arb Architects Registration Board
RIBA RIBA Chartered Practitioner