

Do Not Scale

- Site Boundary
- Site Ownership

NOTES:

This drawing is not a working drawing, and is only for the purpose of the following:-

A- Planning Submission  
B - Building Regulations Submission


The main contractor is responsible for informing the lead designer of any discrepancy on, or between, this drawing and any other relevant document.

All existing walls, foundations and lintels or other structural items are to be confirmed load bearing and adequate for increased loading where relevant prior to work commencing.

Any existing walls to be removed are to be confirmed non - loadbearing prior to removal.

Boundaries, angles, and dimensions are to be checked by the main contractor prior to work commencing.

Written dimensions only to be used from this drawing. If in doubt consult the lead designer for clarification.

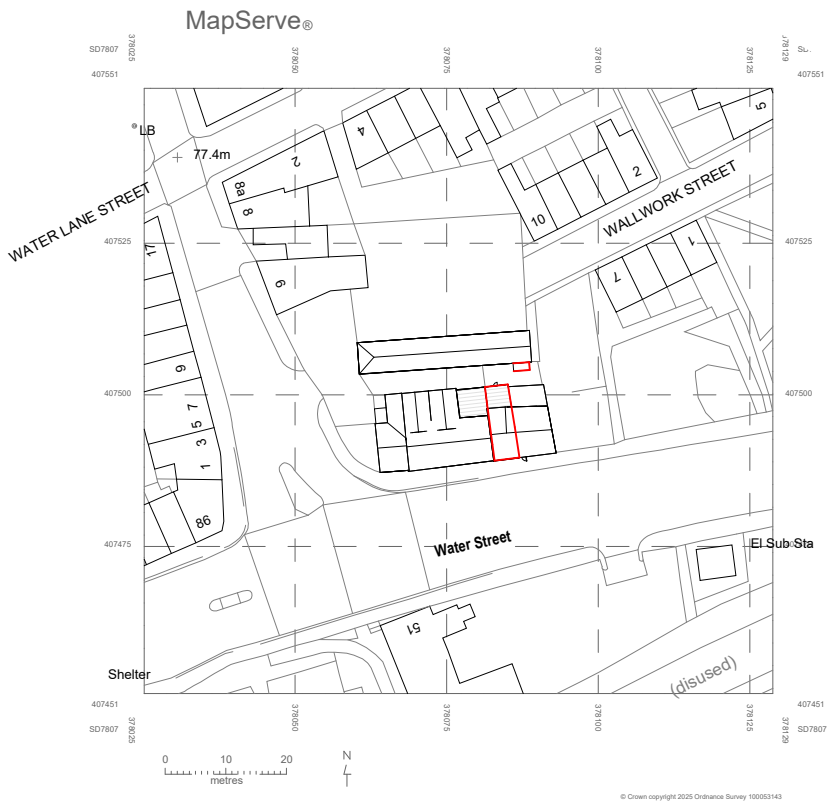

Status  
PLANNING PERMISSION

Client  
Mr Richard Crolla

Project Title  
74B WATER STREET RADCLIFFE M26 4DF

Drawing Title  
Location Plan A3

|              |                      |
|--------------|----------------------|
| Project No.  | 2025_07              |
| Drawing No.  | 002-SI-XX-00-DR-I-P1 |
| Drawing Date | 1250                 |

Created By  
Rakesh Mistry

m83 Associates Ltd

187 Water Street, Manchester, M3 4JD  
Telephone: 07470 671 234  
Email: rakesh@m83associates.com



1

Location Plan  
1 : 1250



VISUAL SCALE 1:1250 @ A3

