
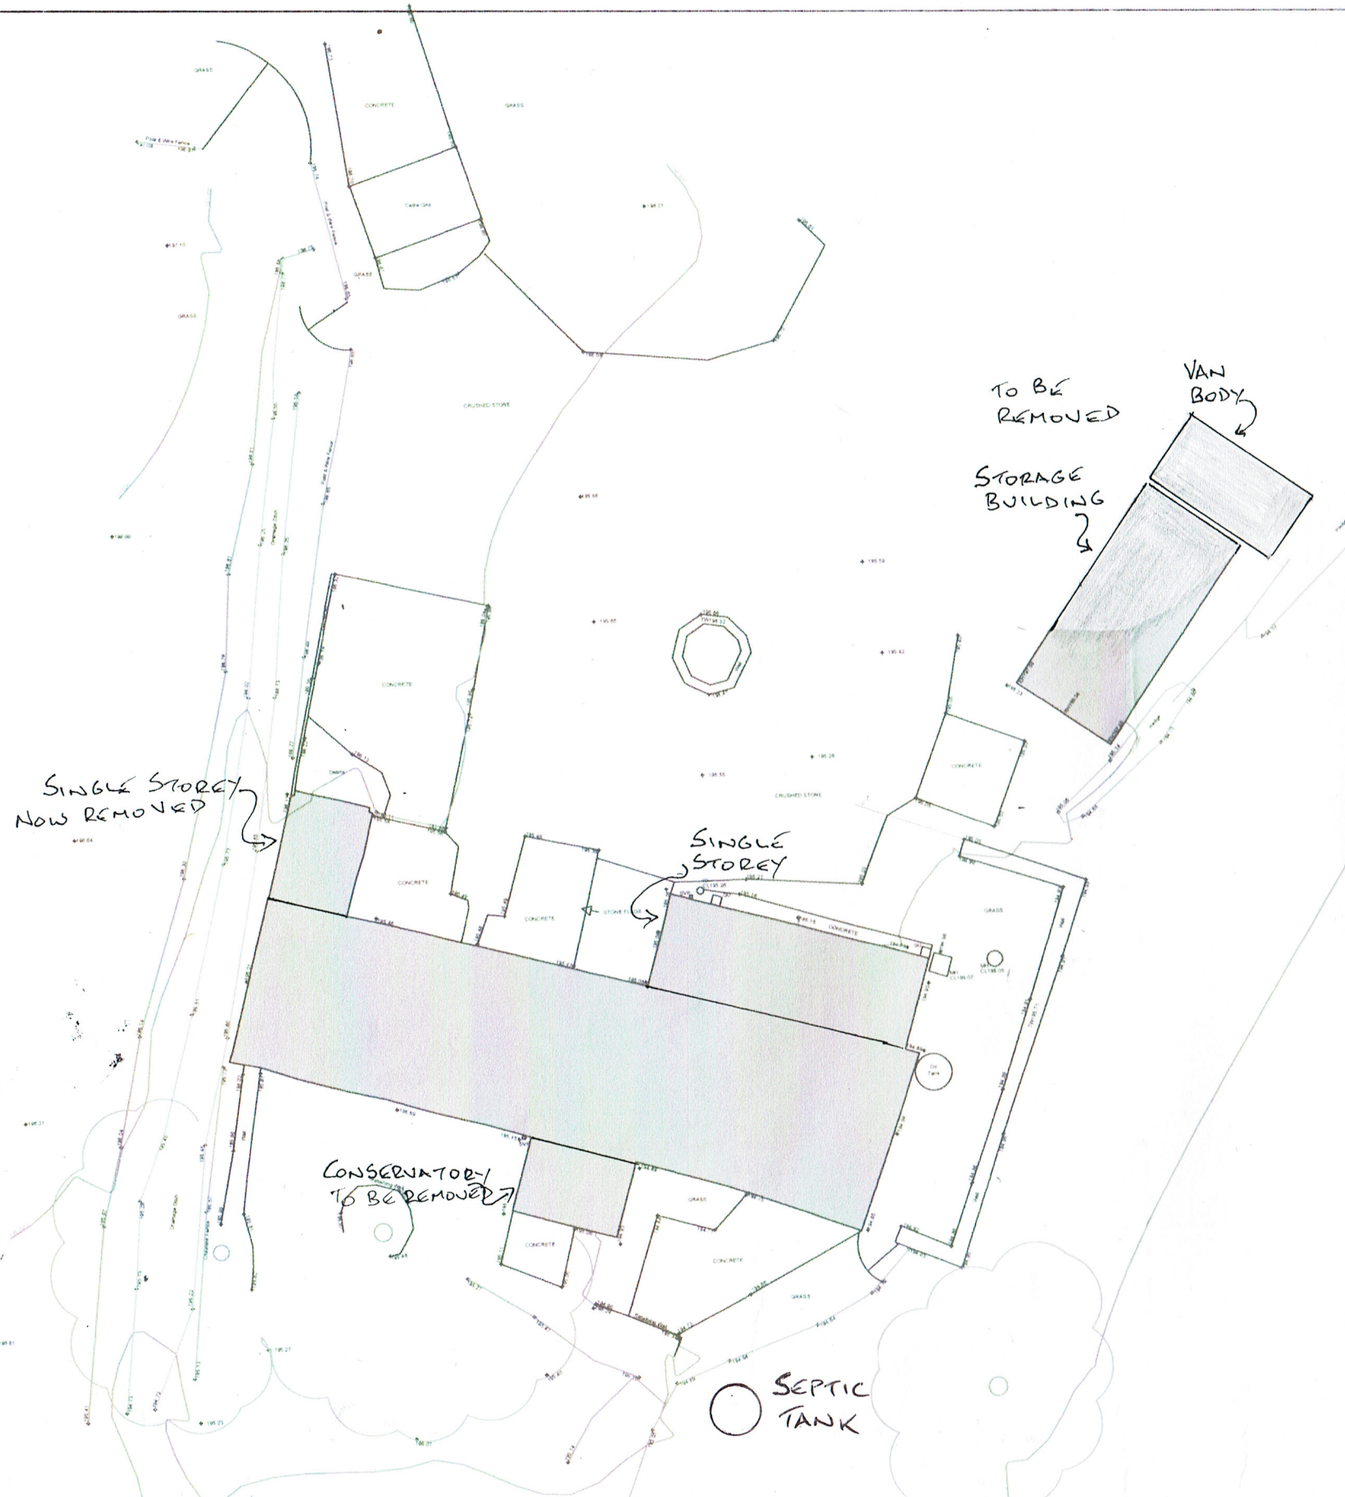



SITE PLAN (1:200)

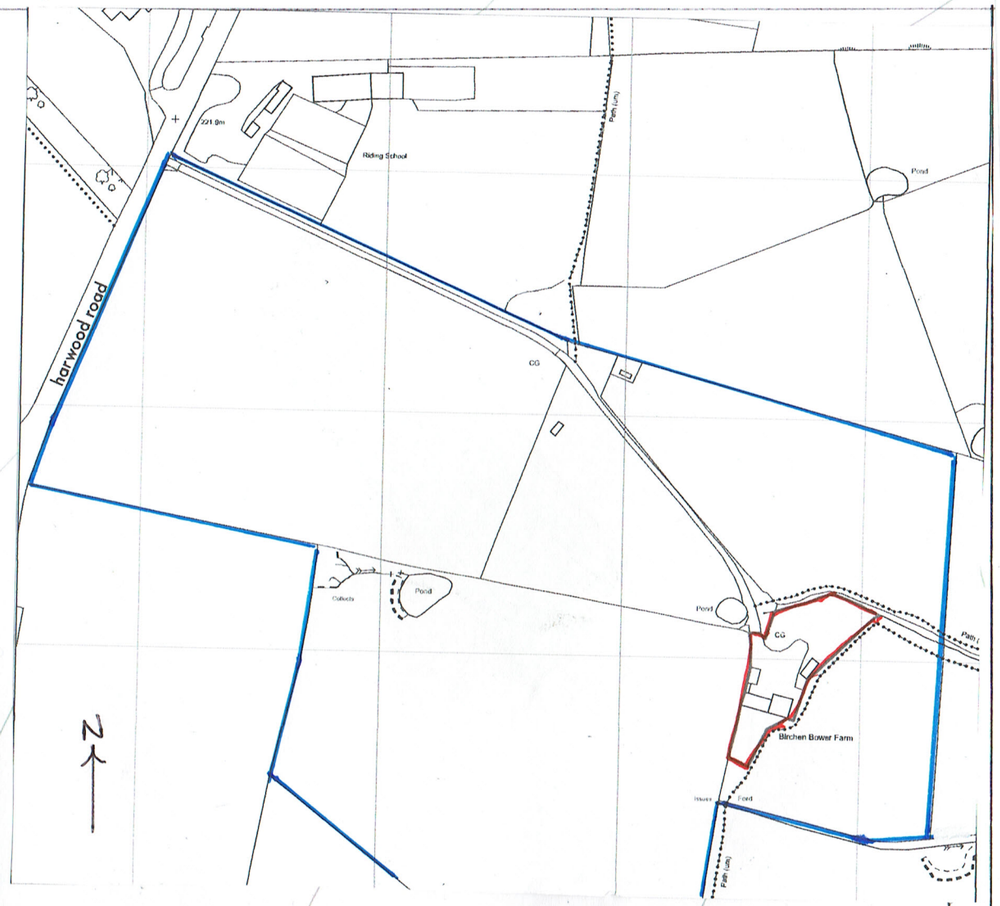


LOCATION PLAN (1:12500)

1/ ORIGINAL SITE PLAN (PRIOR TO 2017 EXTENSION)

27/11/2021 21/674/01

BARN CONVERSION & TWO STOREY EXTENSION
BIRCHEN BOWER FARM, HARWOOD ROAD, TOTTINGTON