




1. Front - Proposed
1:100




2. Rear - Proposed
1:100

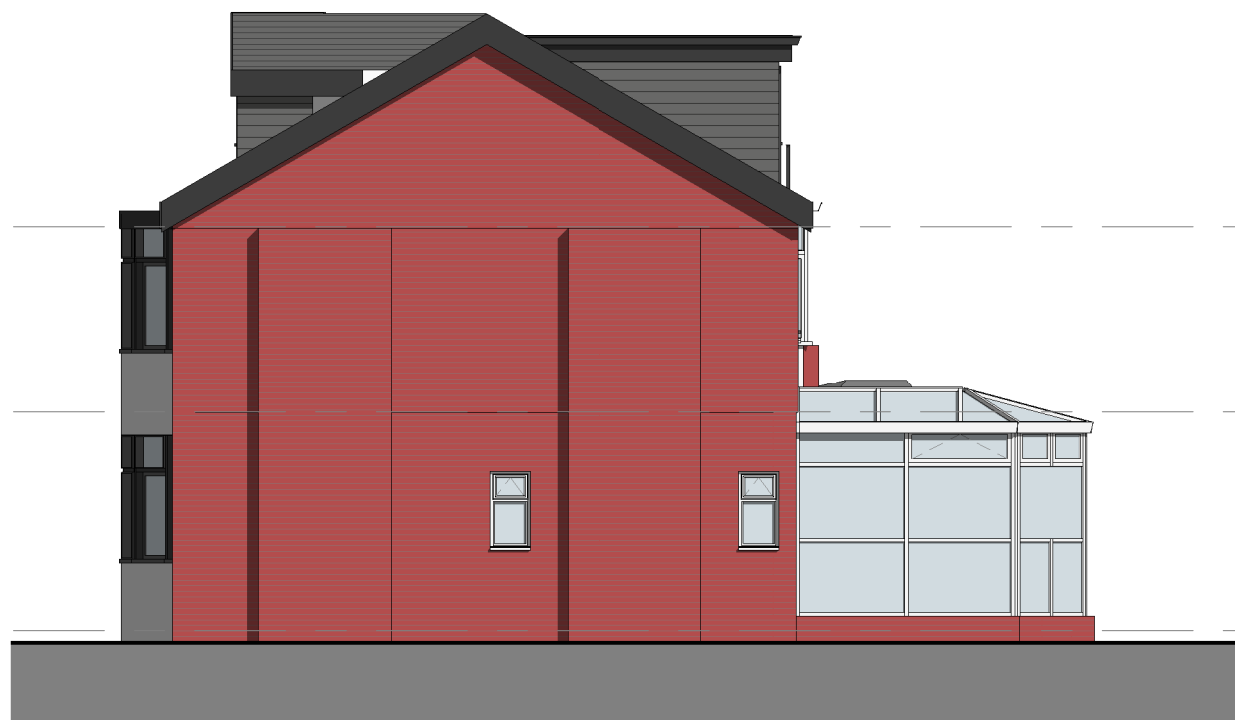


3. Right Side - Proposed
1:100





4. Left Side - Proposed
1:100

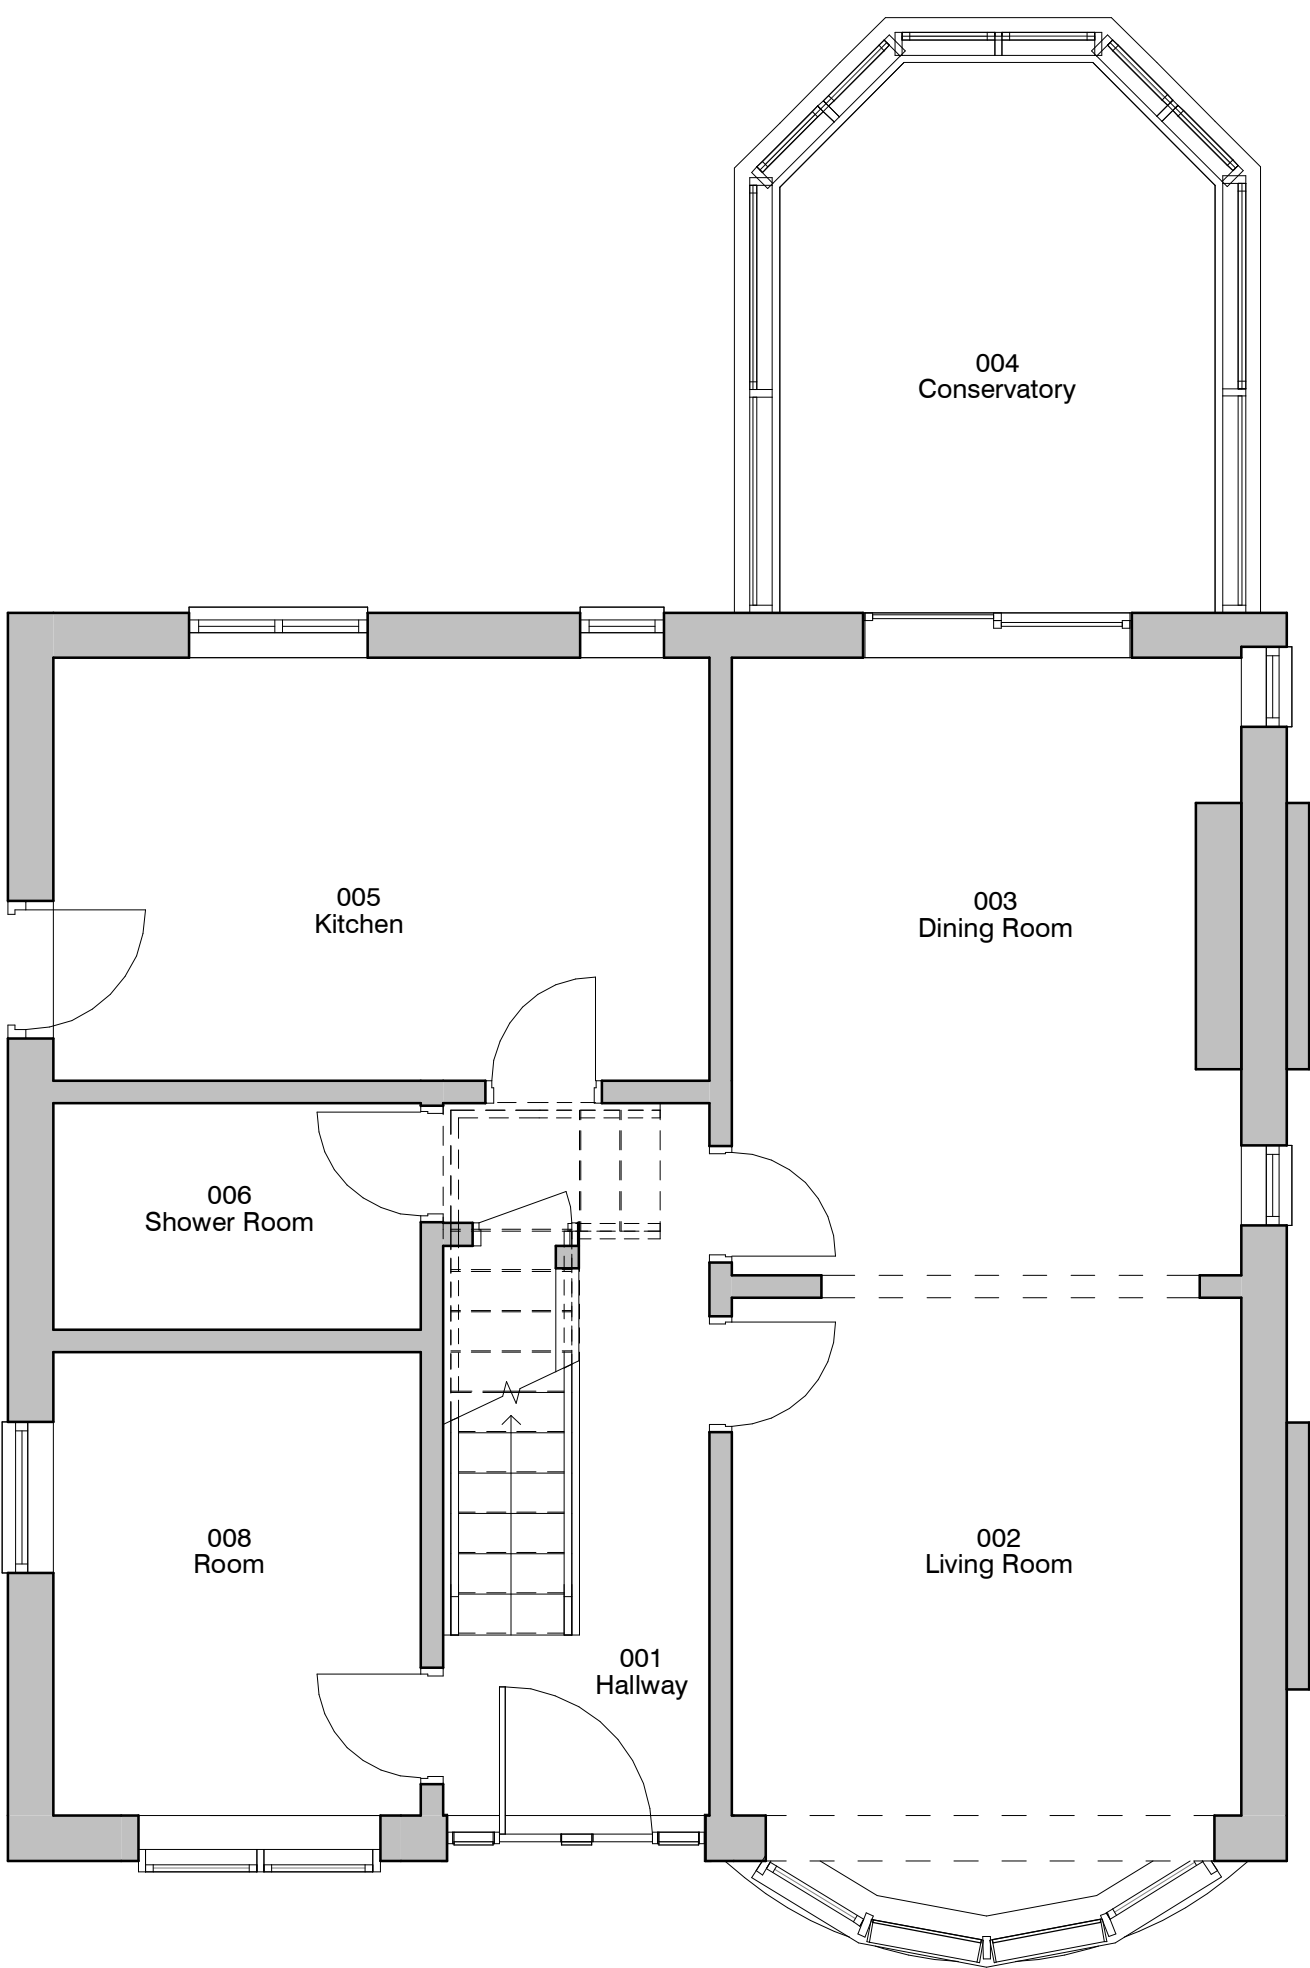

7. Level Roof - GA Proposed
1:50

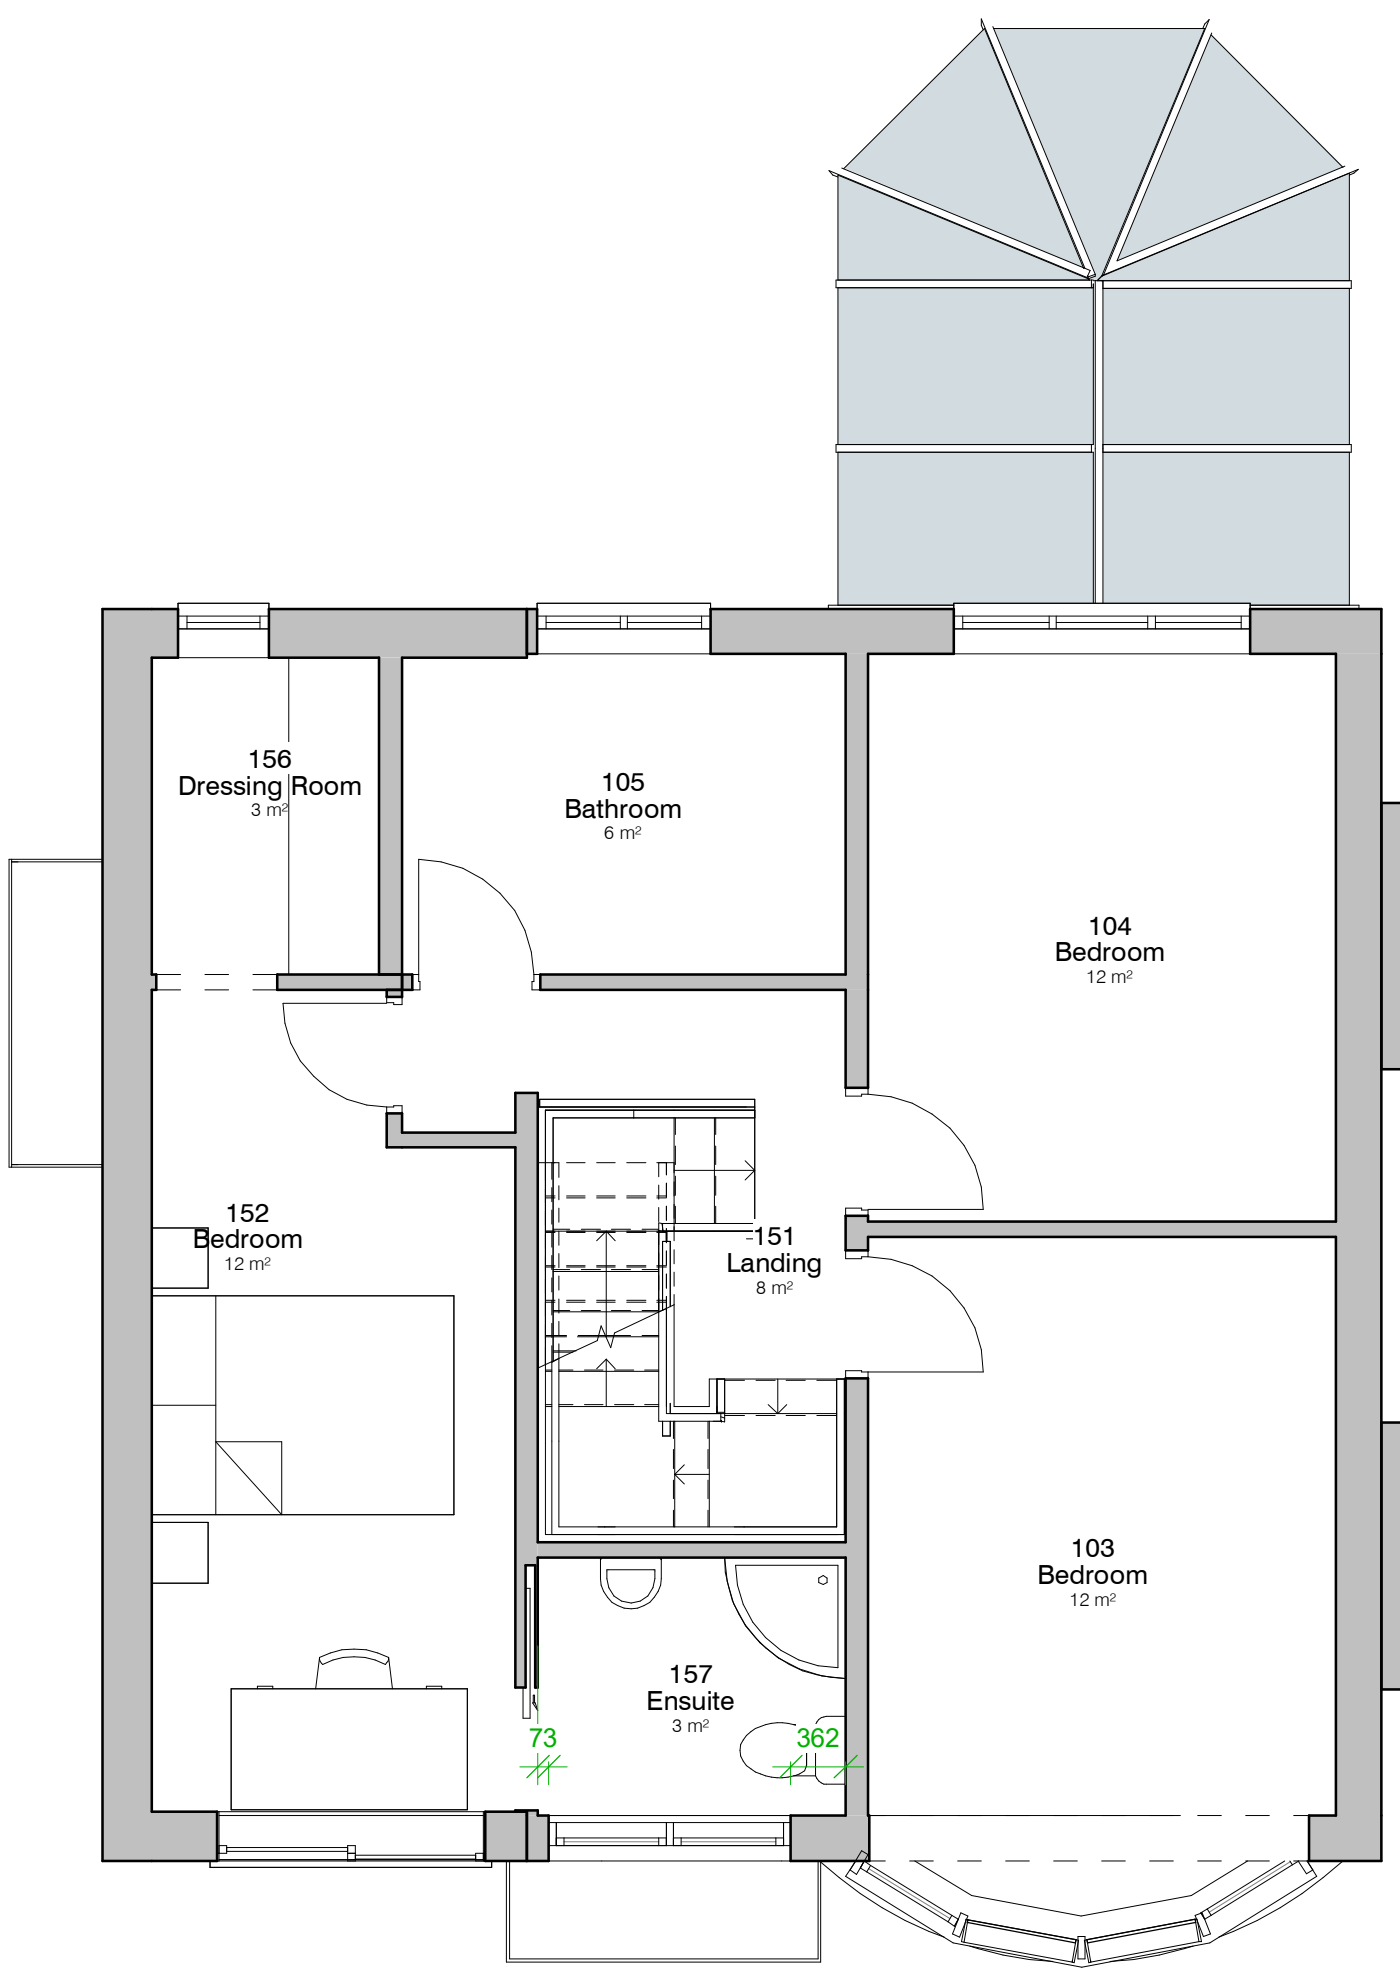

6. Level 1 - GA Proposed
1:50

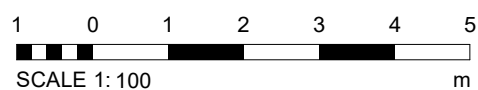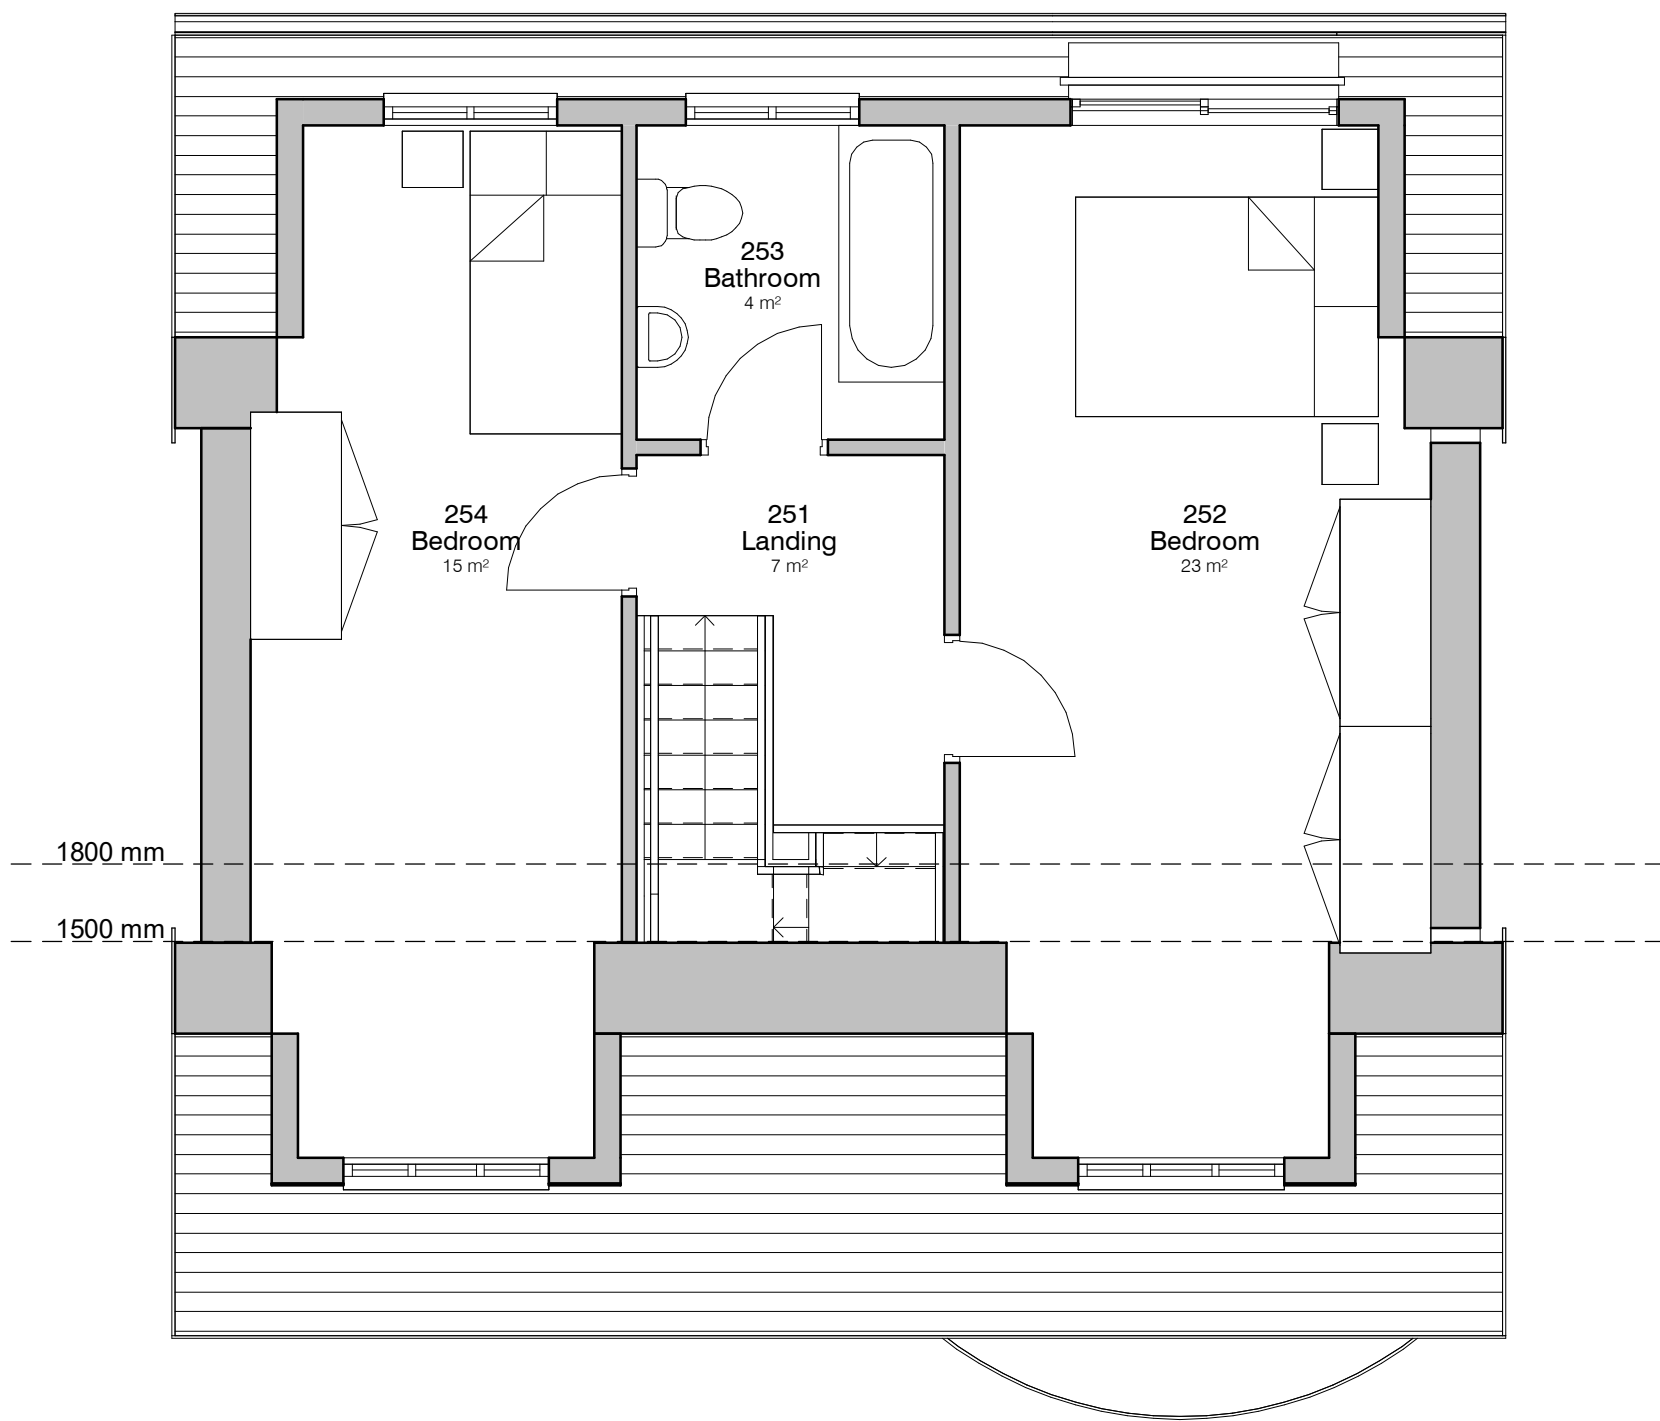

PROJECT	31 Meade Hill Rd	SCALE & A1	DATE	27 APR 2021	DRAWN BY	AP
CLIENT	Dale	STATUS	PLANNING	PROJECT NO.	DA21025.	003.
TITLE	Proposed GA Plans and Elevations	DRAWING NO.	003.	REV.	3	
NOTES	DISCLAIMER: ALL RIGHTS RESERVED. THIS DRAWING MUST NOT BE REPRODUCED WITHOUT PRIOR WRITTEN CONSENT. ALL DIMENSIONS AND MATERIALS SHALL BE CHECKED AND CONFIRMED BY THE ARCHITECT PRIOR TO CONSTRUCTION. THE ARCHITECT SHALL BE RESPONSIBLE FOR THE ACCURACY OF THE INFORMATION PROVIDED IN THIS DRAWING. ALL DIMENSIONS SHALL BE TO THE FACE UNLESS OTHERWISE SPECIFIED. ALL DIMENSIONS SHALL BE TO THE FACE UNLESS OTHERWISE SPECIFIED.					