



Revisions


revision	date	comments
----------	------	----------

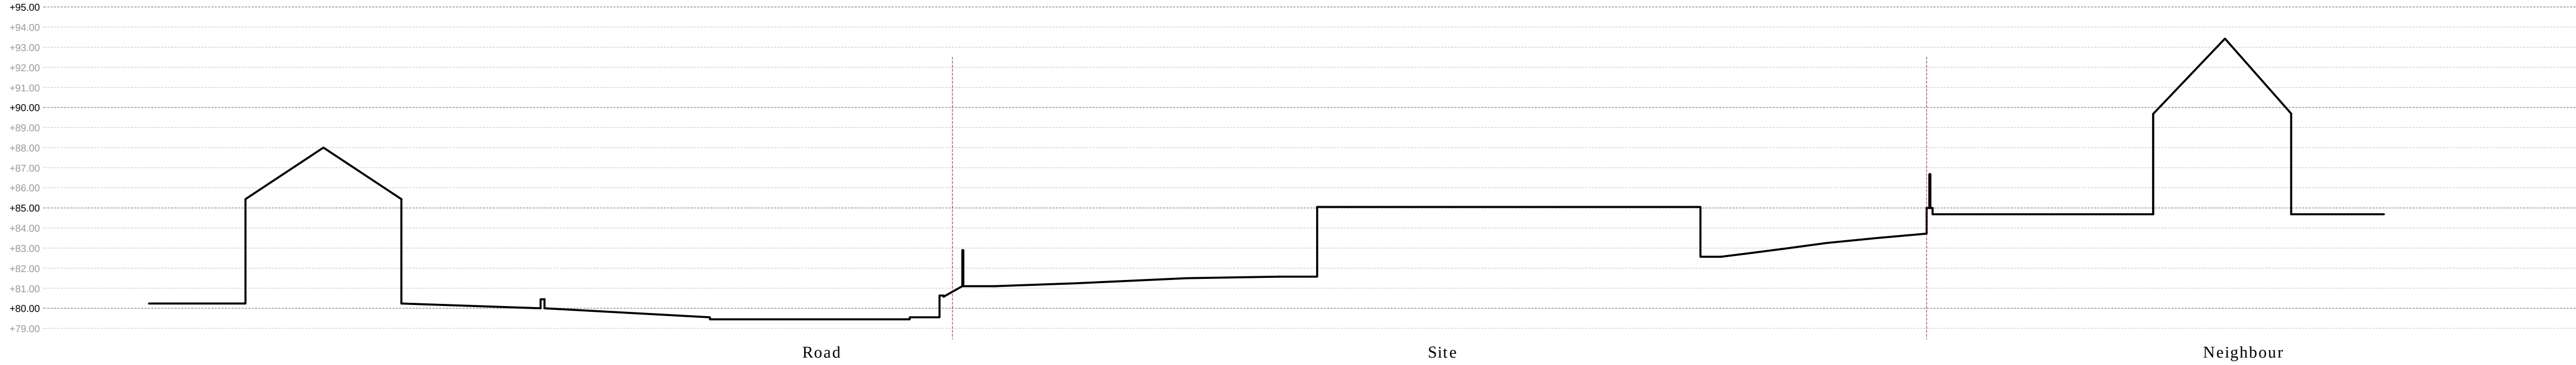


EXISTING SECTION A - A
1:200

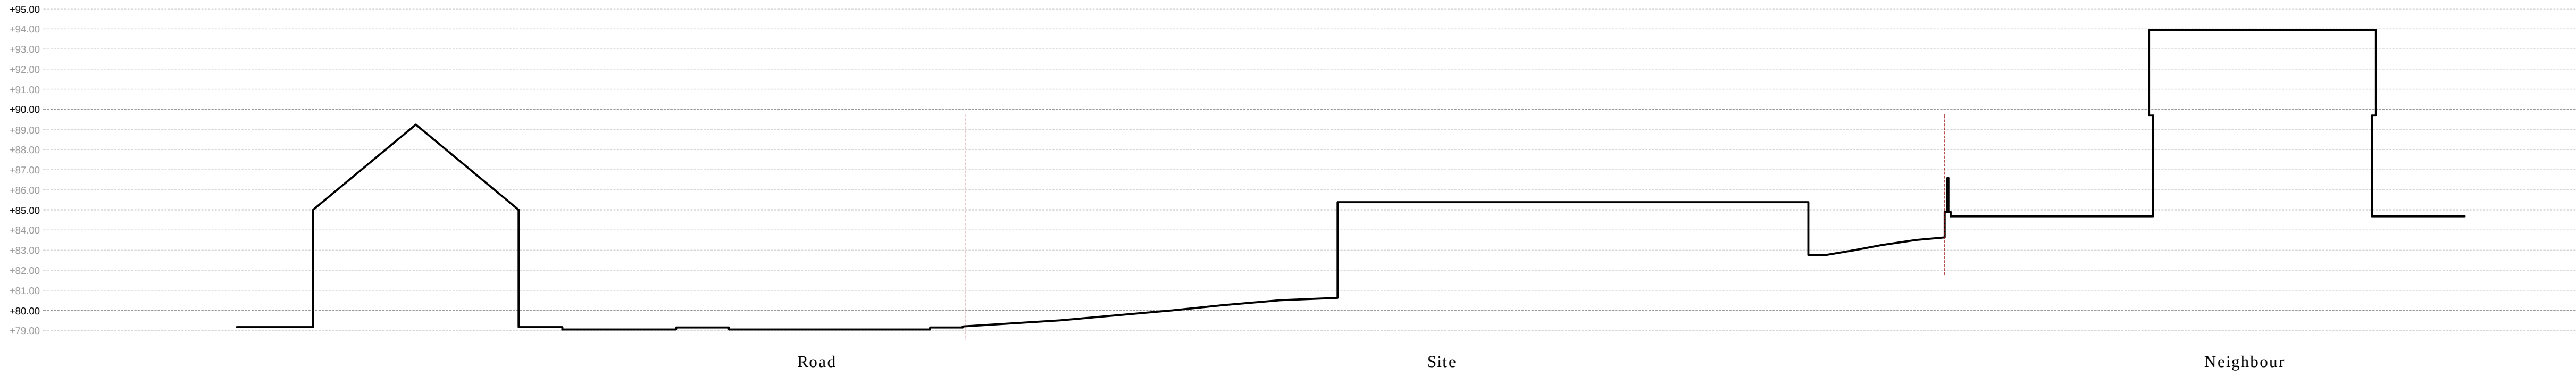

EXISTING SECTION B - B
1:200

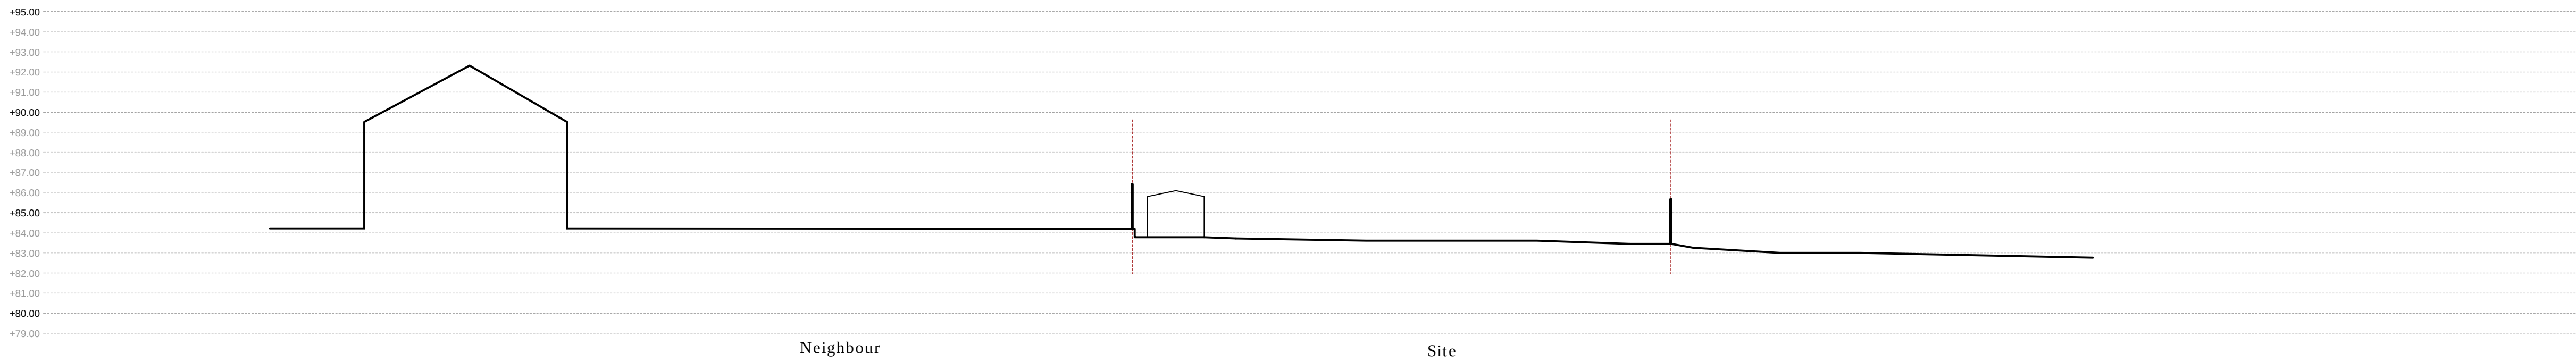

EXISTING SECTION C - C
1:200

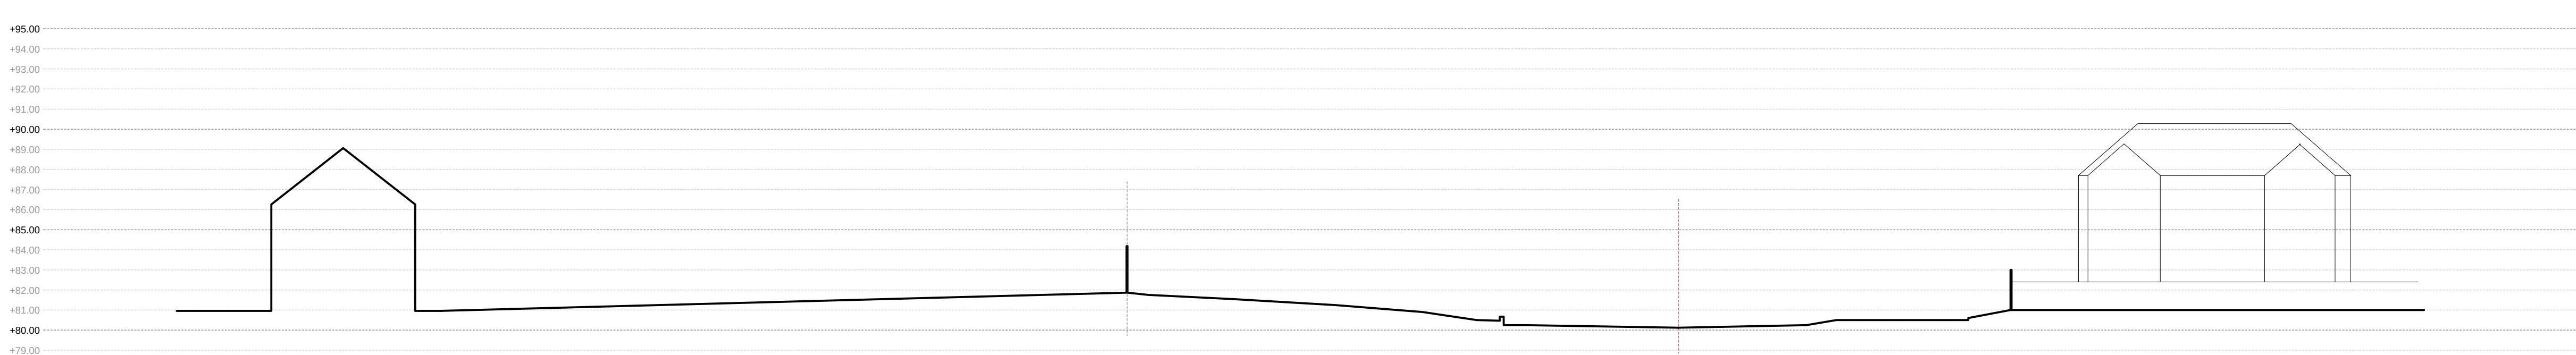

EXISTING SECTION D - D
1:200

Job Title

Demolition of existing Al-Bilal Mosque and erection of new purpose built Islamic Community Centre

Site Address

Al Bilal Islamic Centre
52 Bury Old Rd
Prestwich
M25 0ER

Drawing Title

Existing Site Sections

Scale

1:200 @ A1

Date

07.10.22

Drawn

uf

A. 275a Upper Brook St
Manchester
M13 0HR

T. 07894401574
E. info@lumitekton.com