




1 Front - Proposed - 72-74
1 : 100




2 Rear - Proposed - 74
1 : 100

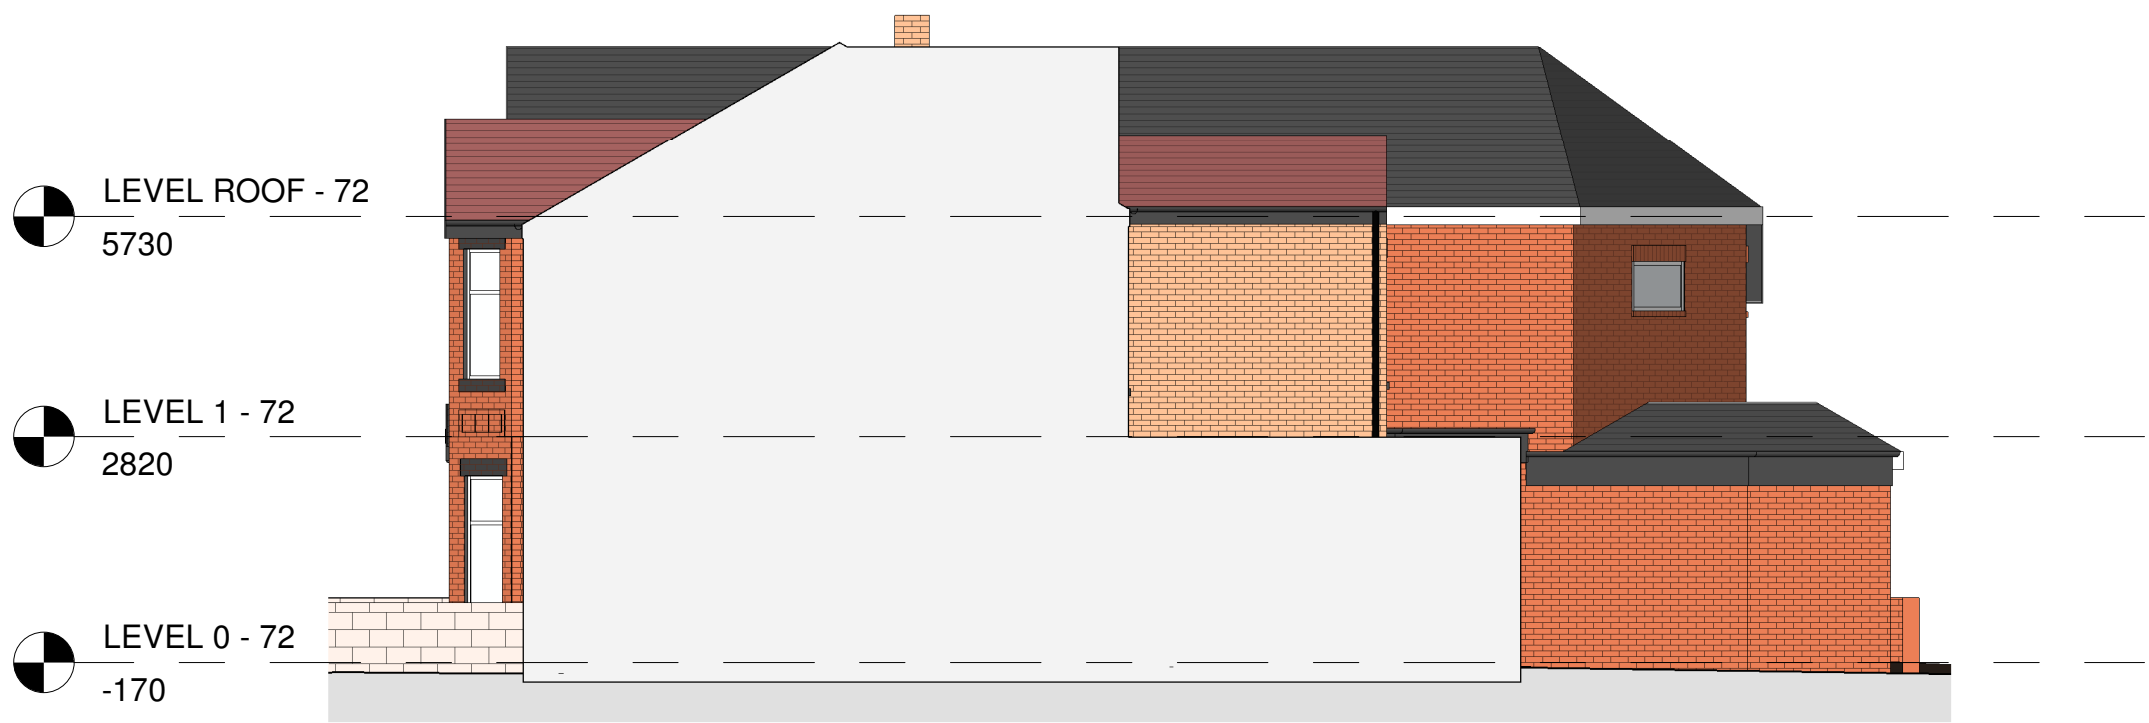

3 Right Side - Proposed - 72
1 : 100



4 Left Side - Proposed - 74
1 : 100

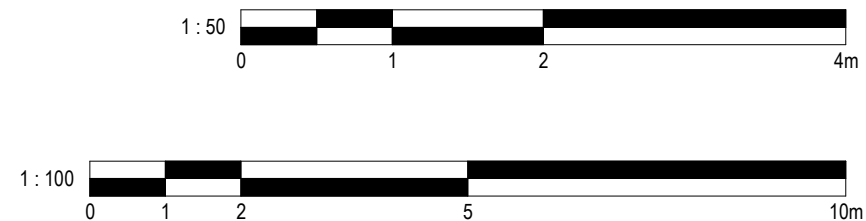

No.		Description	Date
PROJECT		72-74 King's Road	
TITLE		72-74 Proposed Elevations	
CLIENT		-	
STATUS		DESIGN	
DRAWN BY	DATE	SCALE (@ A1)	
CB	27/02/2025	1 : 100	
PROJECT NUMBER		DRAWING NUMBER	REV
GSS23082.2		003A	
GOLD SKETCH S T U D I O S www.goldsketch.co.ukinfo@goldsketch.co.uk0161 792 9595			
NOTES © COPYRIGHT ALL RIGHTS RESERVED. NO CONTENT MAY BE REPRODUCED WITHOUT PRIOR WRITTEN CONSENT. DRAWING TO BE USED FOR THE STATUS INDICATED ONLY AND CONFINED ON SITE. ANY DISCREPANCIES TO BE REPORTED TO THE ALL DIMENSIONS MUST BE TAKEN AS SHOWN ON THE DRAWING. ALL WORK AND MATERIALS TO BE IN ACCORDANCE WITH CURRENT STATUTORY REGULATION, RELEVANT CODES OF PRACTICE AND BRITISH STANDARDS. ALL DIMENSIONS ON THIS DRAWING ARE IN MILLIMETRES UNLESS OTHERWISE STATED.			