

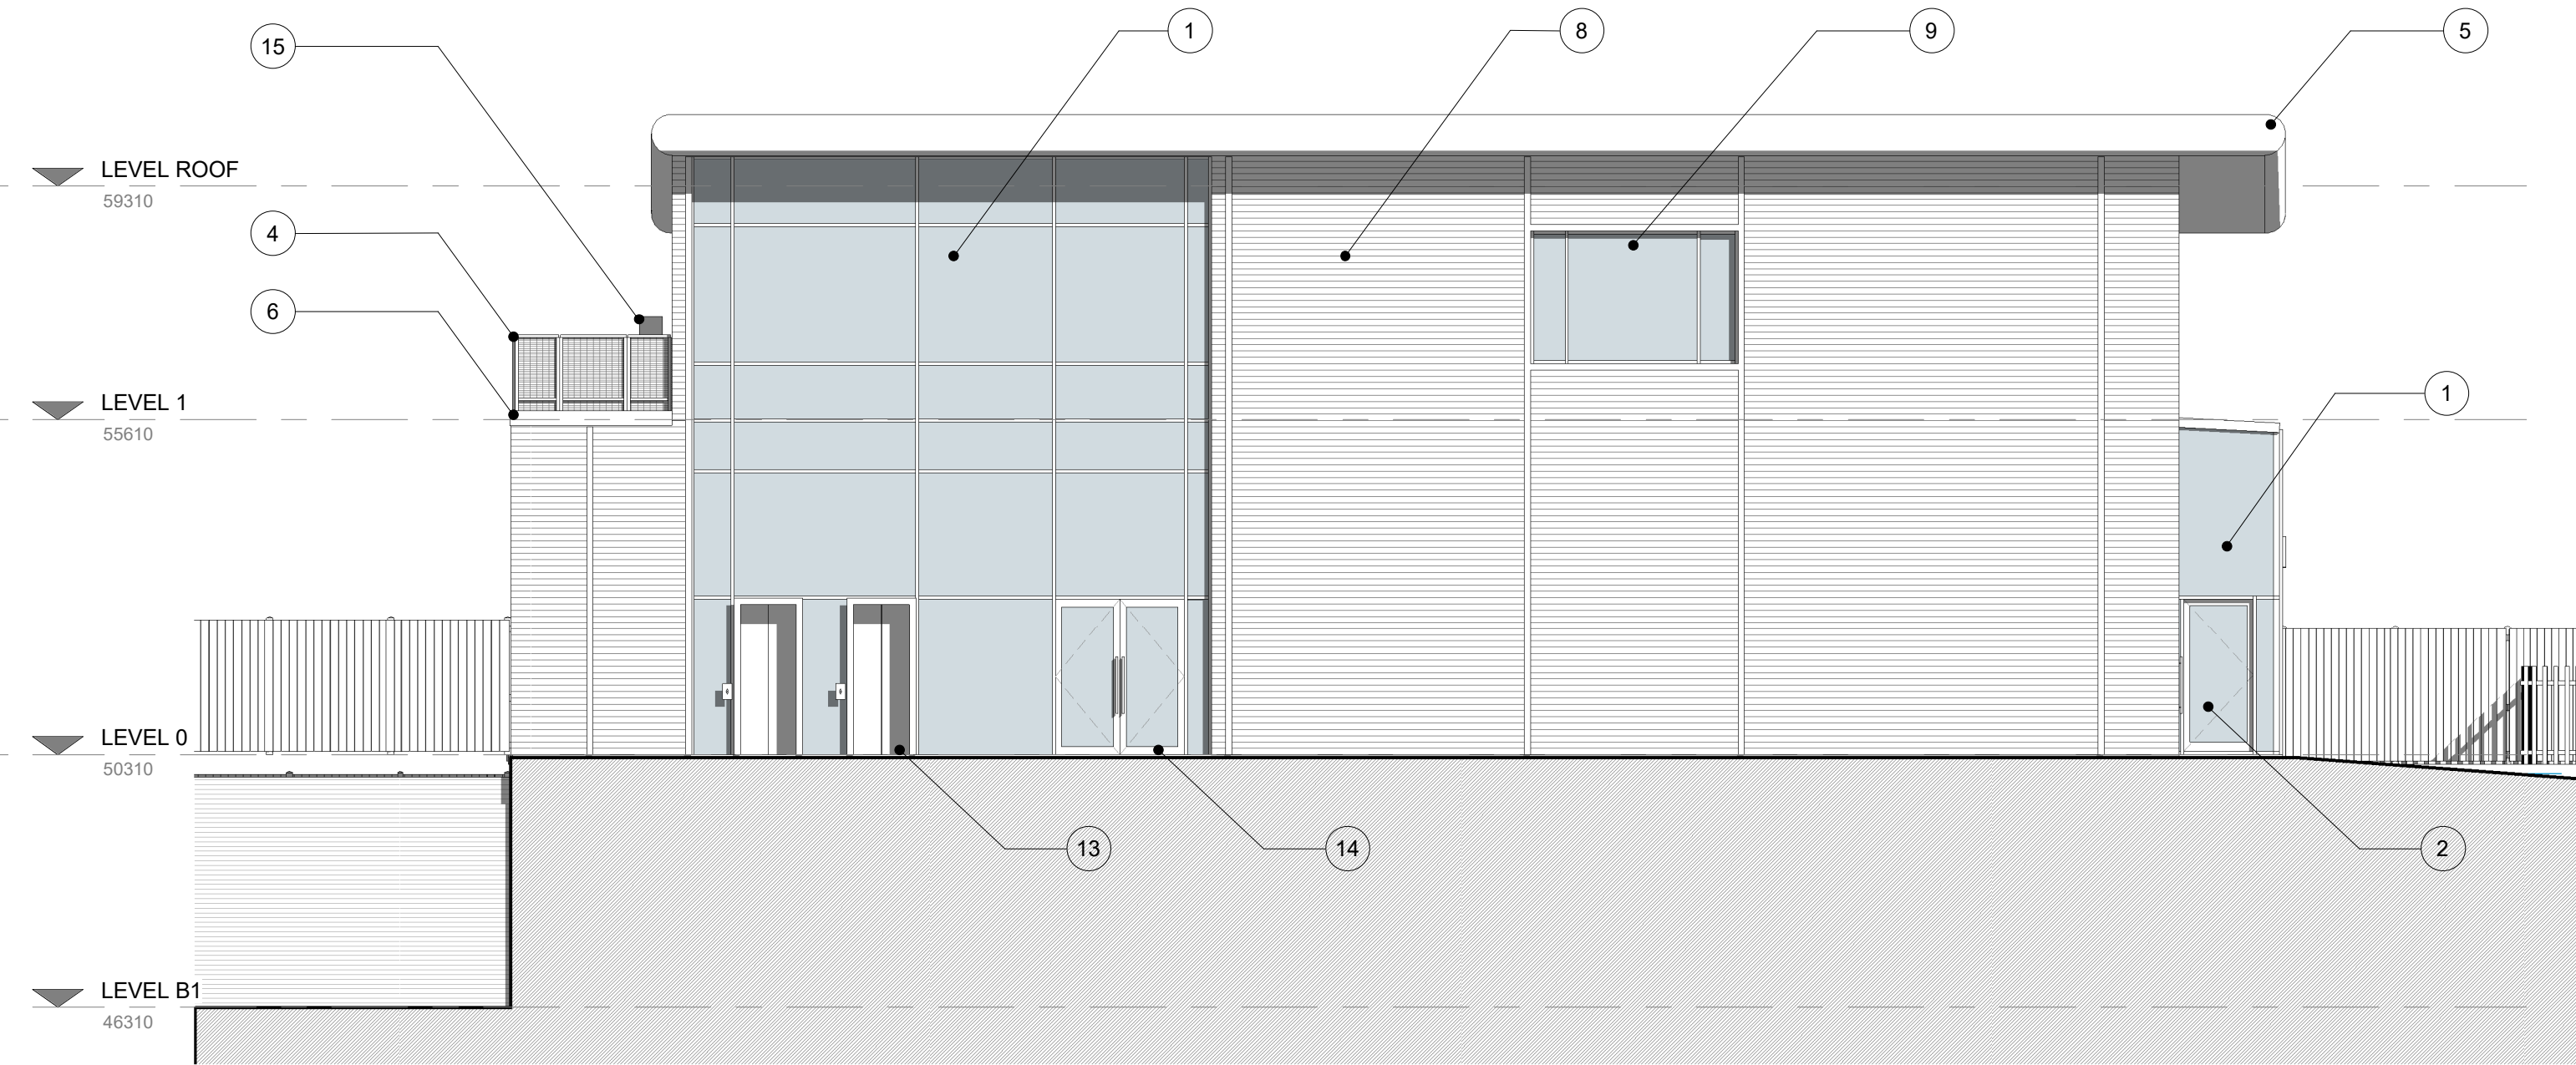


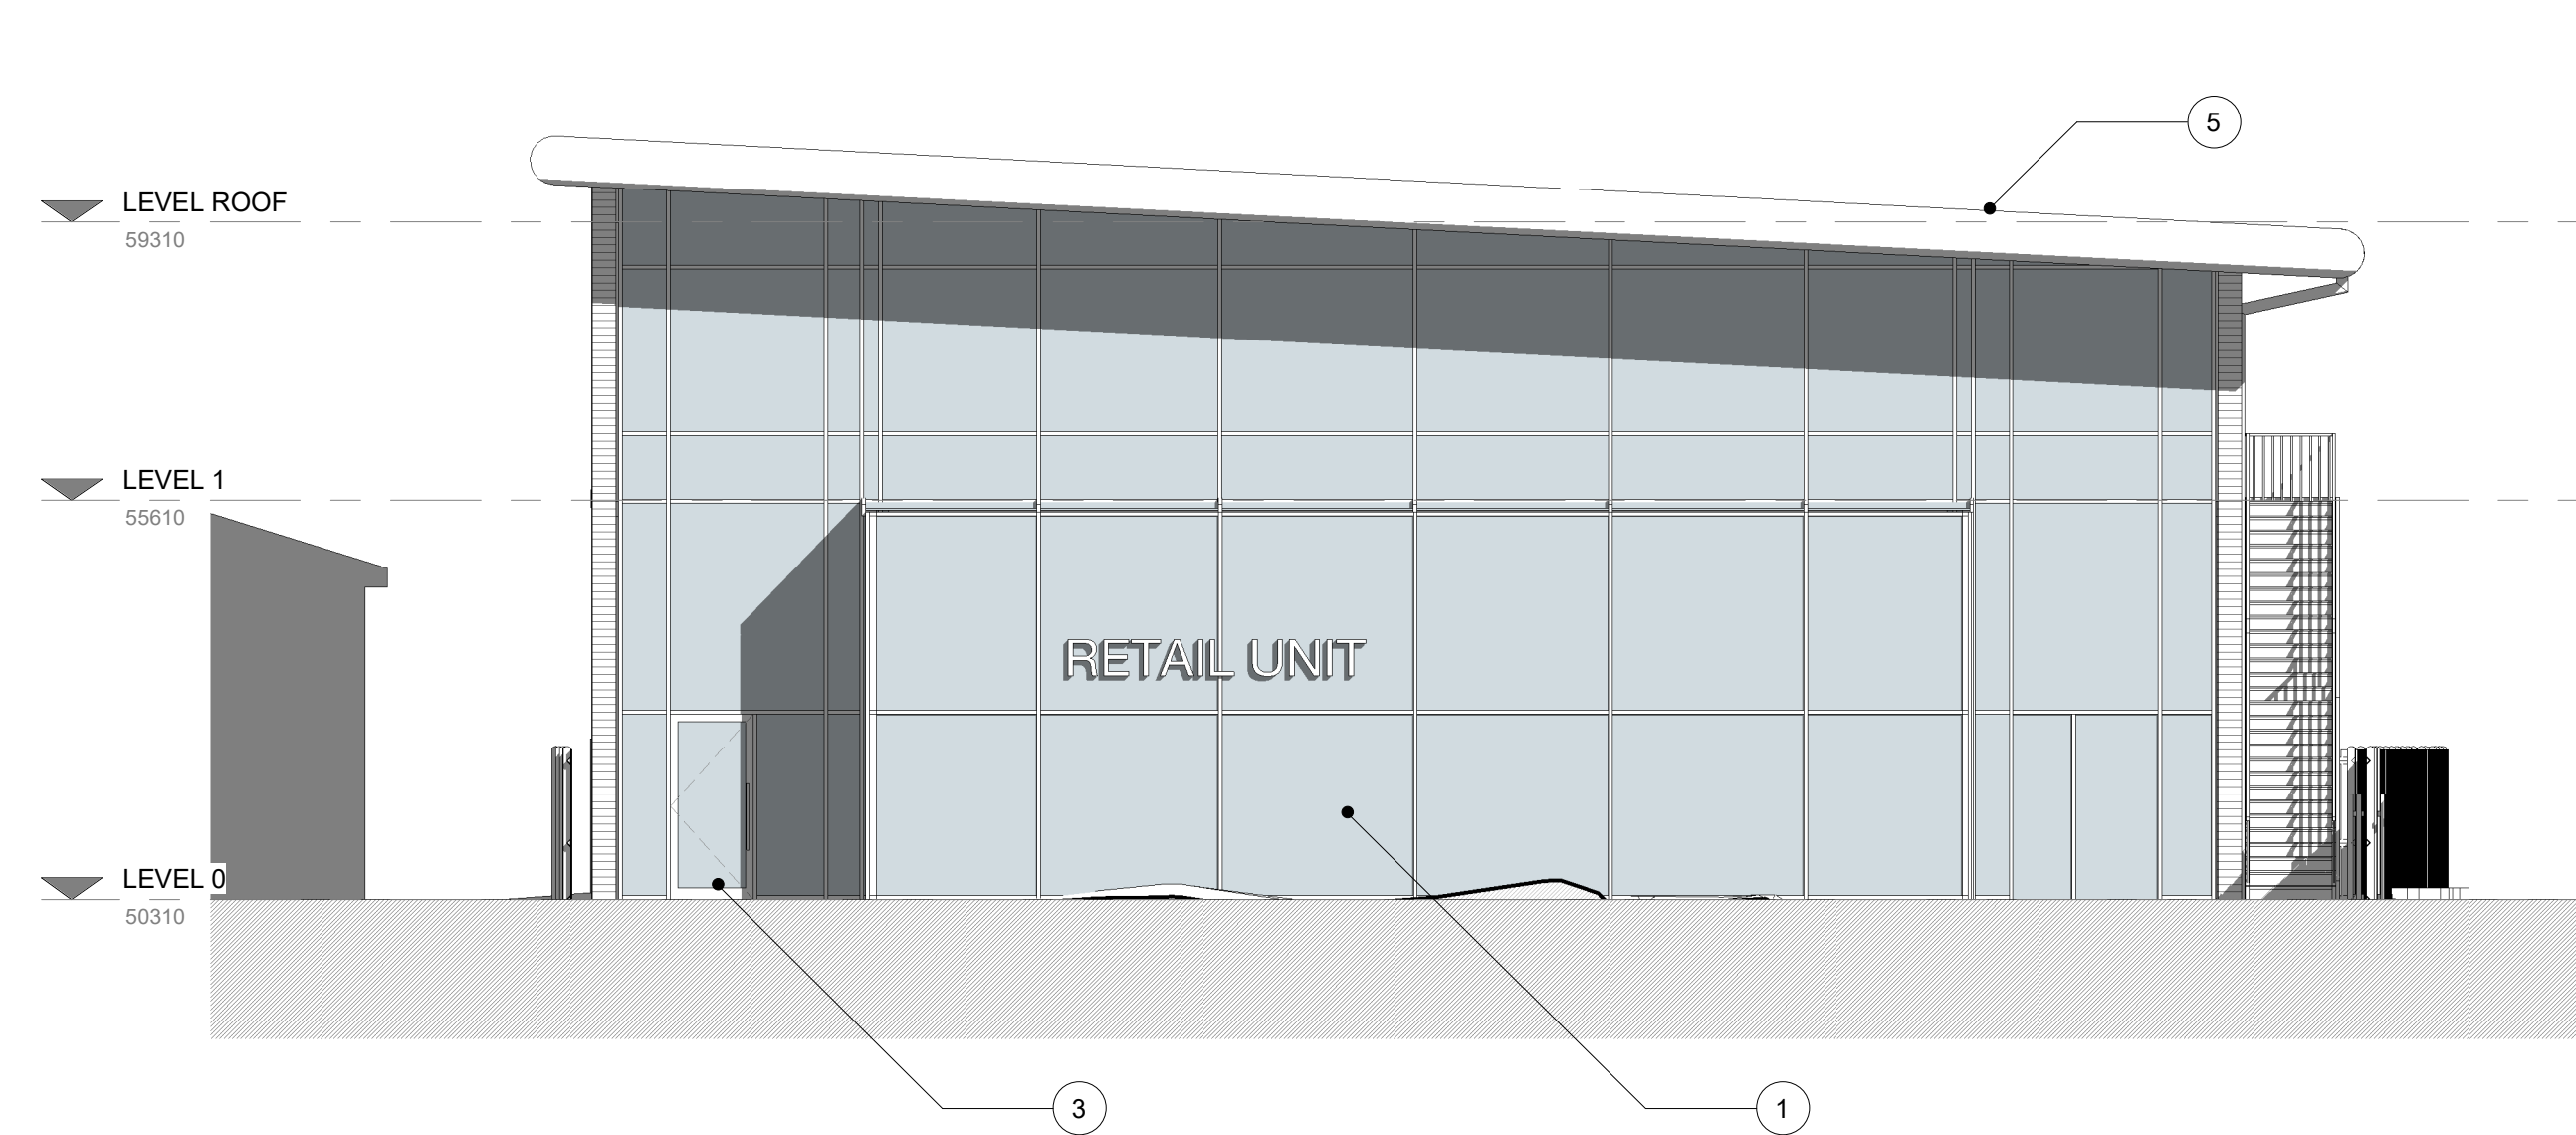


1. Front - Proposed
1 : 100

2. Left Side - Proposed - South West
1 : 100

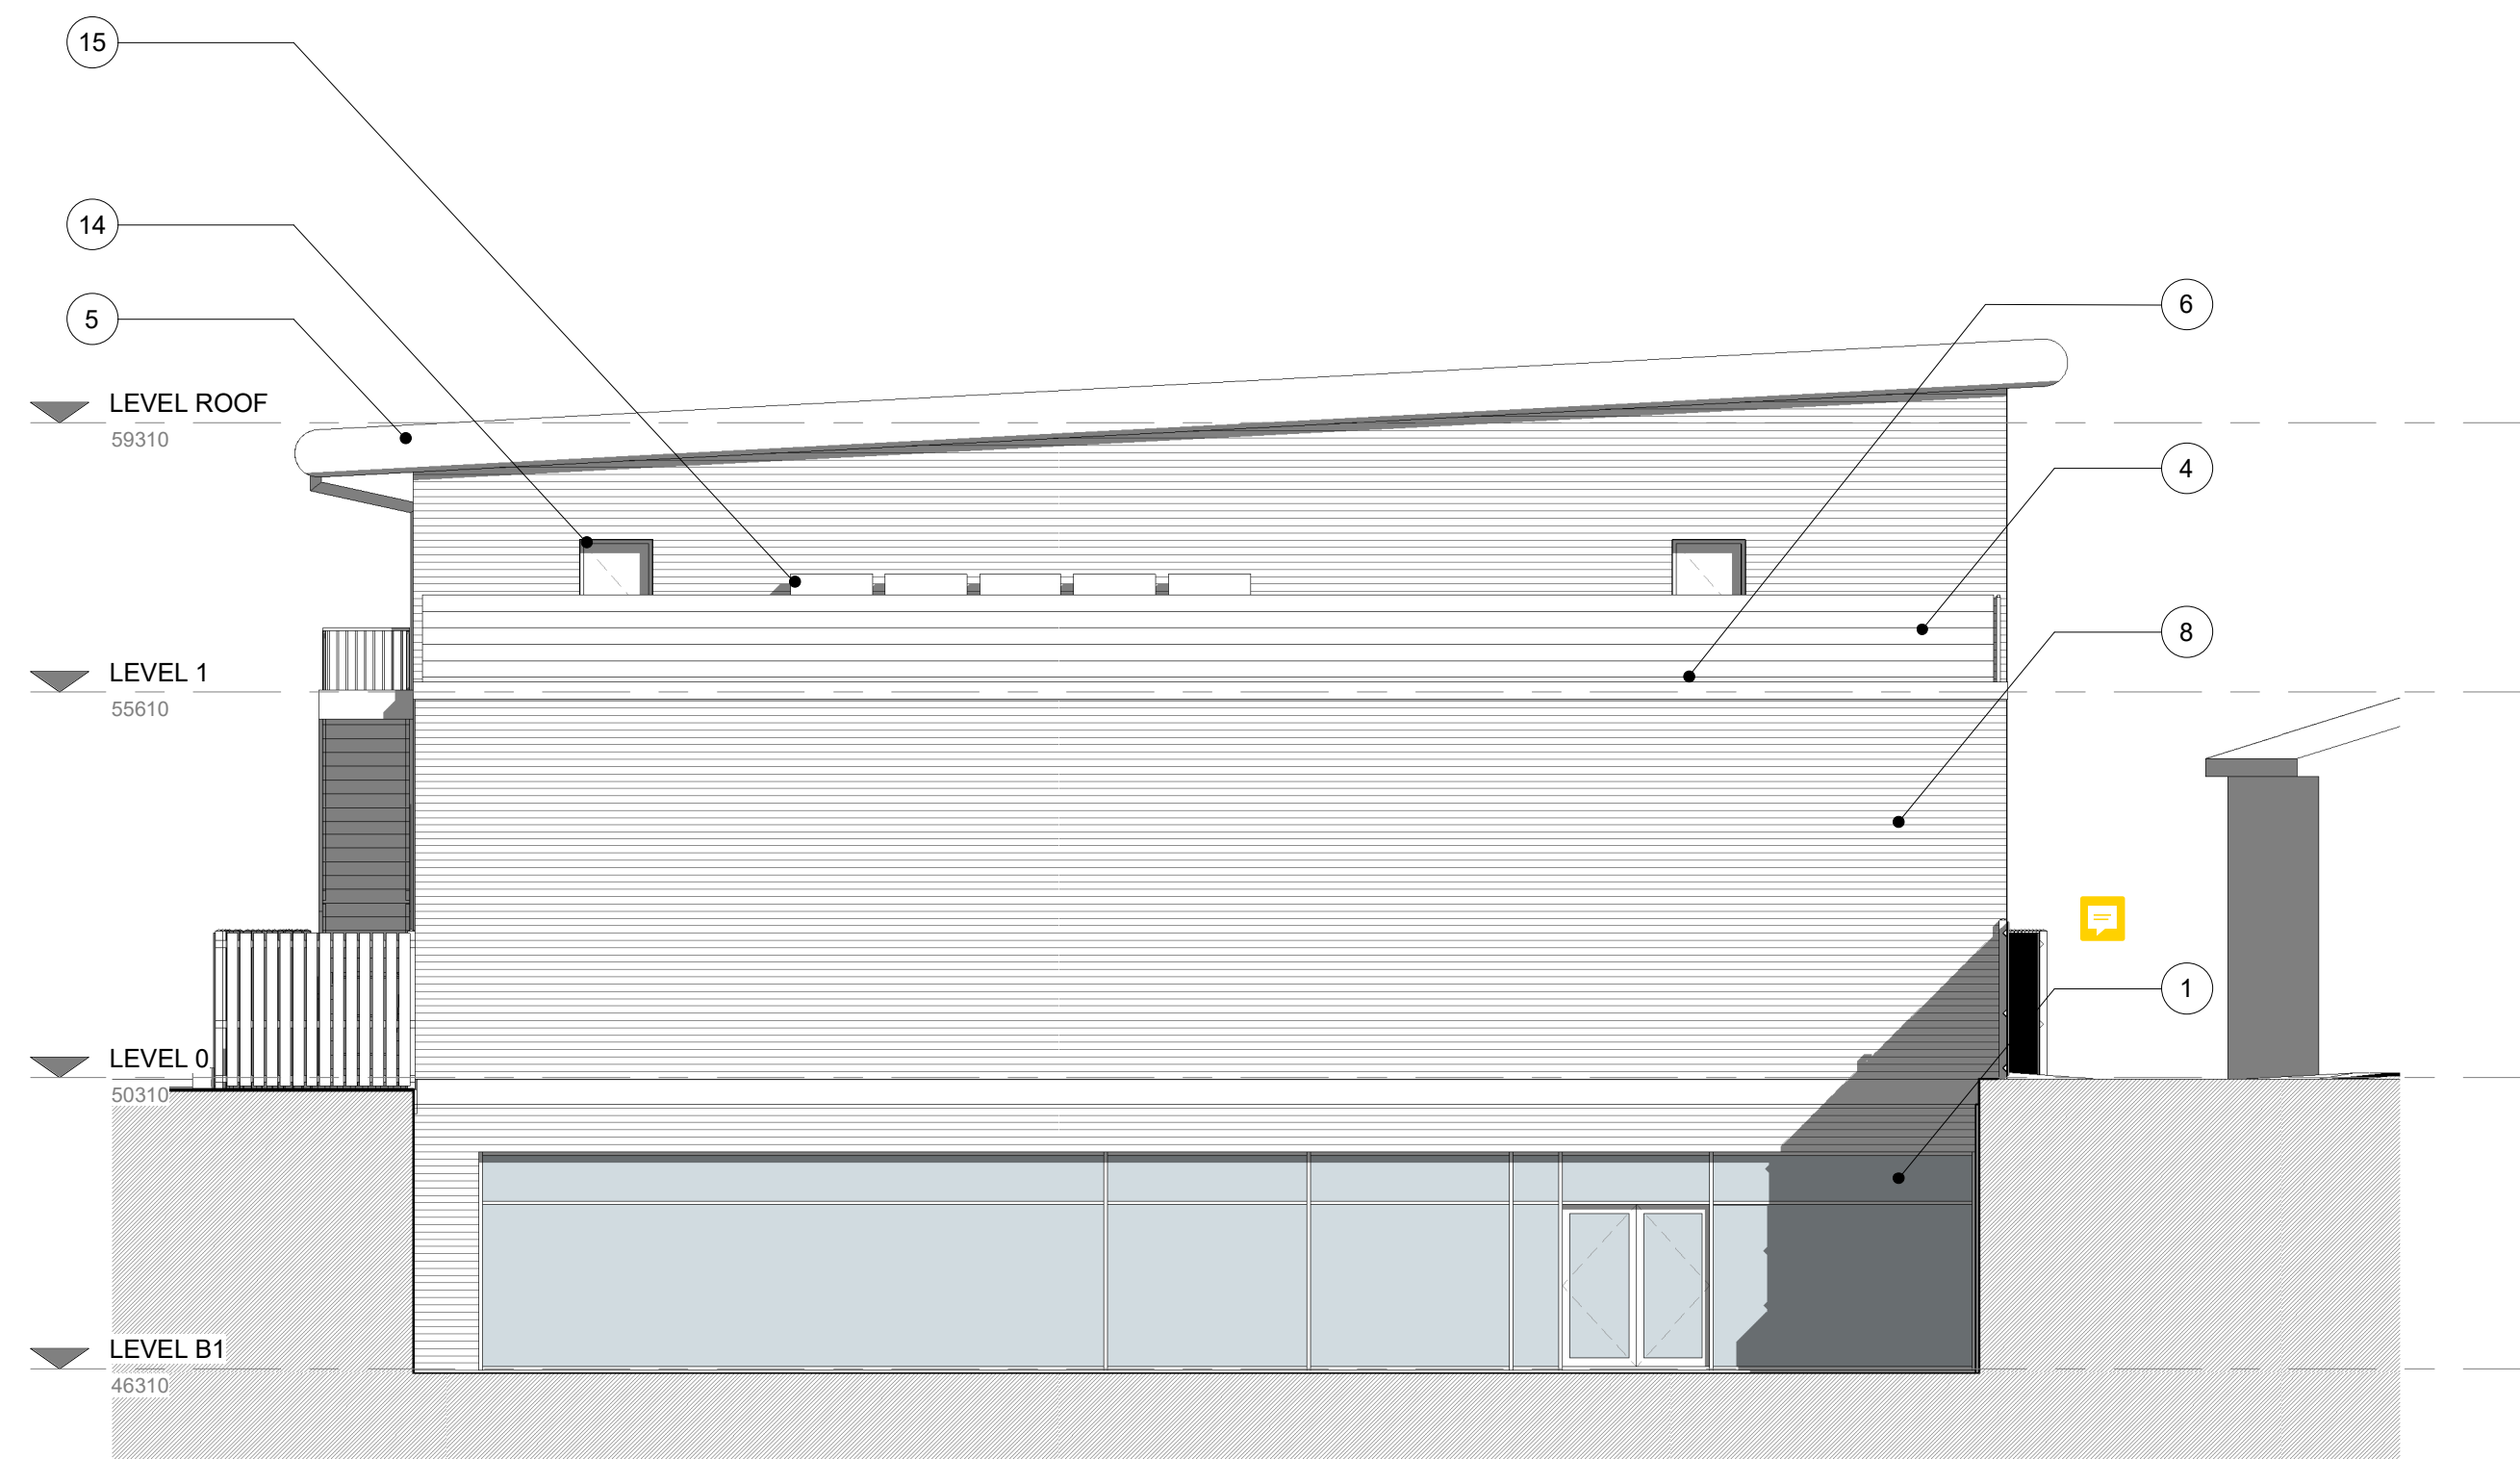

3. Rear - Proposed
1 : 100

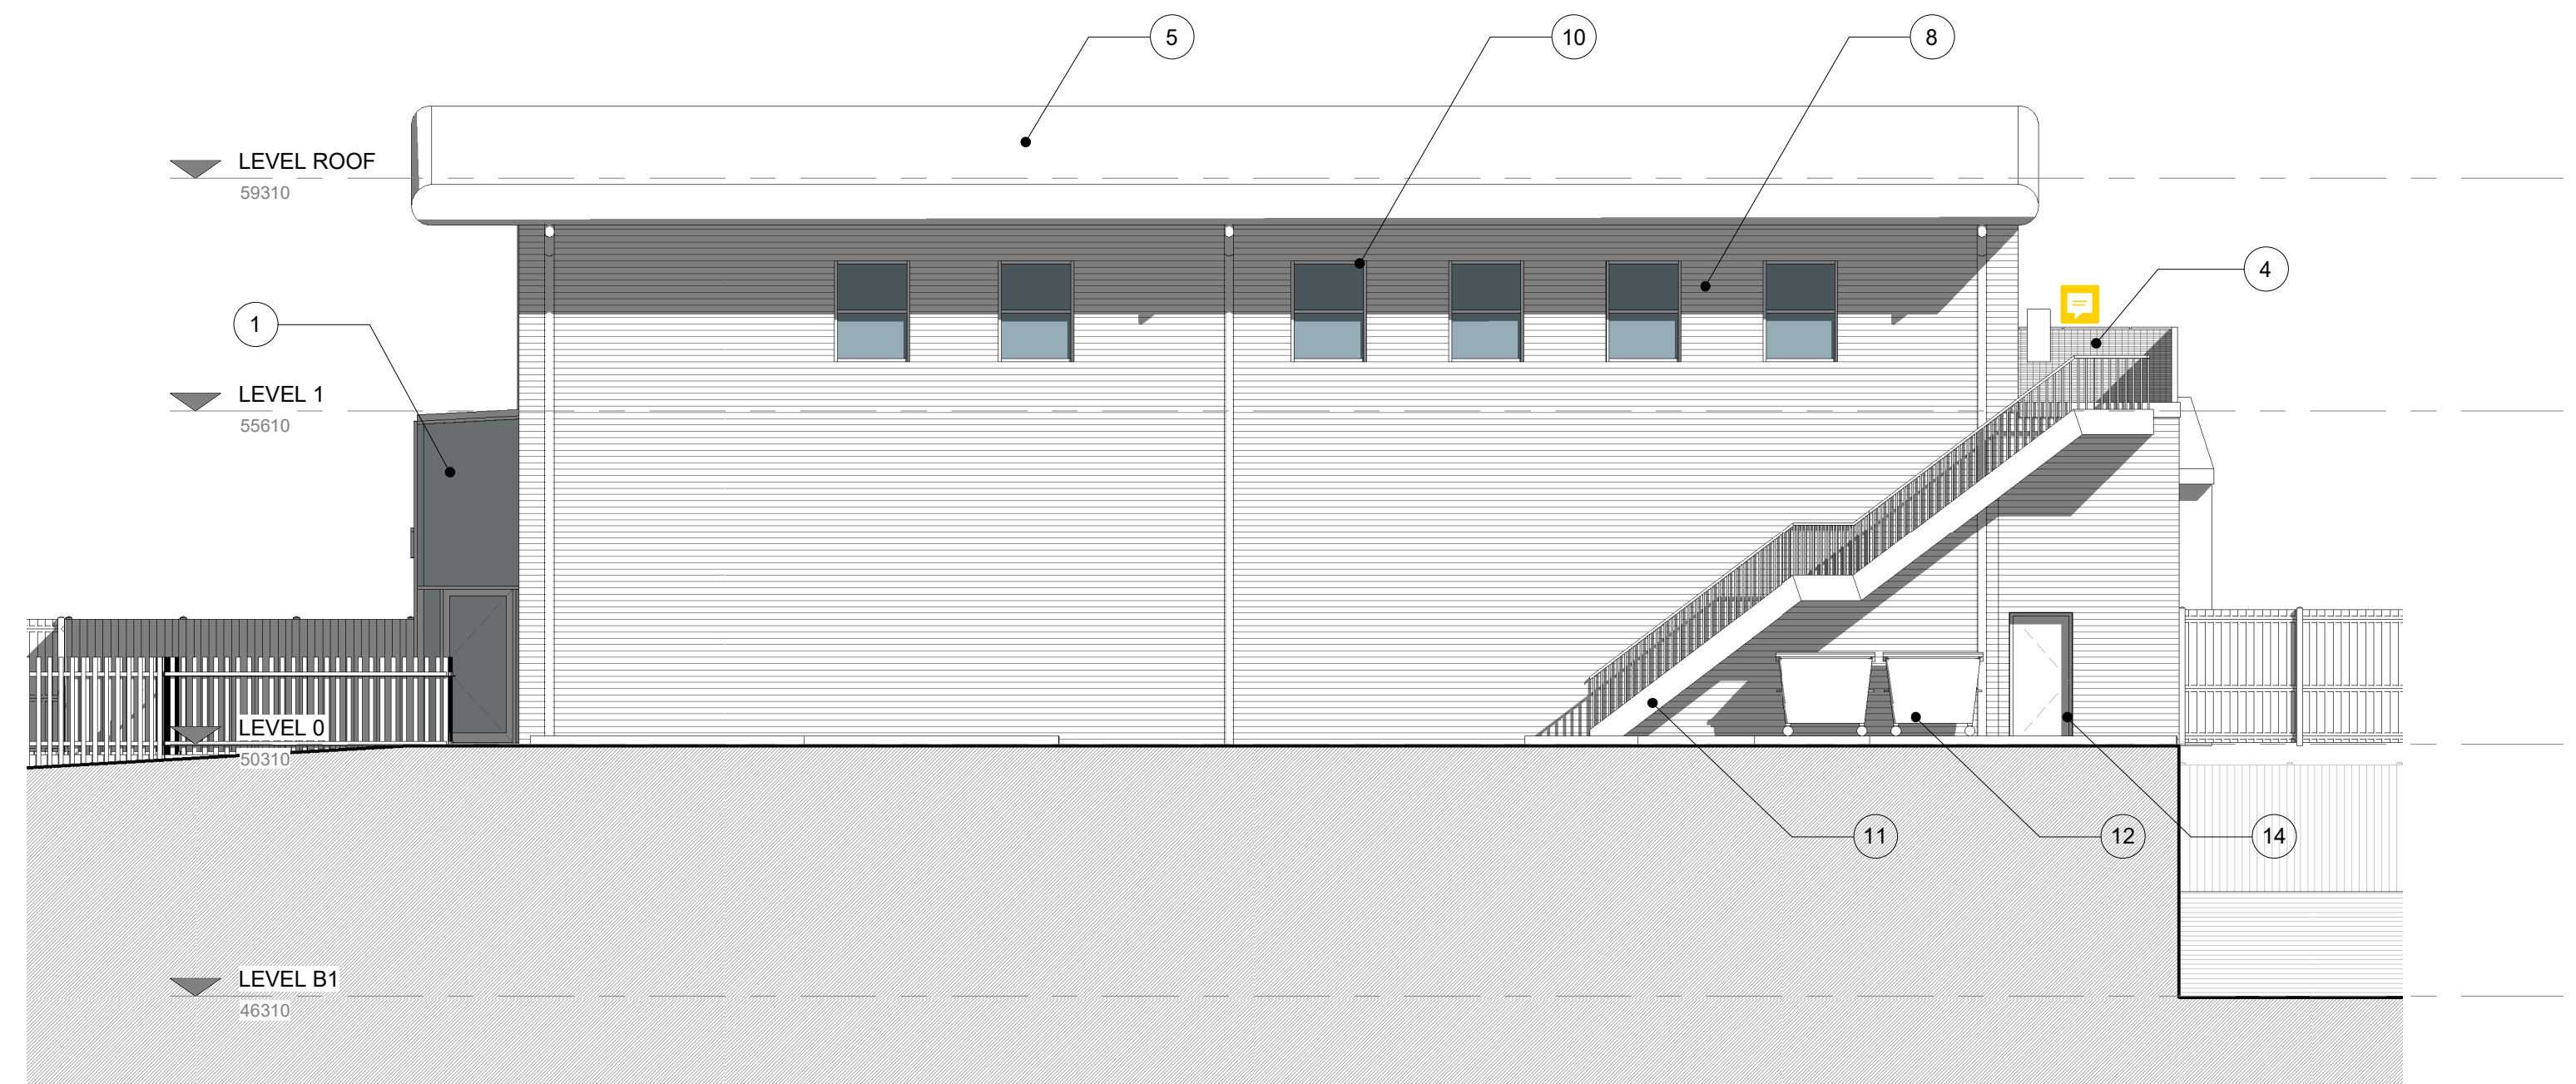

4. Right Side - Proposed - North East
1 : 100

Note Block - Elevations - GA

- Aluminium framed curtain walling with clear and opaque panels.
- Shopfront Entrance
- Synagogue Entrance
- 1100mm high guard rail
- Roof with bulbosed fascia
- External Plant Deck
- Profiled Insulated Metal Cladding, Colour - Dark Grey
- Window, Frame colour and material to match curtain walling.
- Obscured window, Frame colour and material to match curtain walling.
- Fire escape stair
- Refuse Store
- External Lift Access
- Fire escape
- A/C Condenser Units. SCALE 1:100live only.

PROJECT	Unimore	SCALE @ A1	1 : 100	DATE	19 JUN 2018	DRAWN BY	SP
CLIENT	Unimore Ltd	STATUS	FOR COORDINATION	PROJECT NO.	DA14079.2. 004.	REV.	14
TITLE	Proposed Elevations	NOTES	THIS DRAWING MUST NOT BE REPRODUCED WITHOUT WRITTEN CONSENT. ALL DIMENSIONS AND MATERIALS SHALL BE CHECKED AND CONFIRMED BY THE ARCHITECT BEFORE CONSTRUCTION. ANY CHANGES TO BE MADE TO THE DRAWING SHALL BE IN ACCORDANCE WITH CURRENT STATUTORY REGULATION. RELEVANT CODES OF PRACTICE AND BEST PRACTICE. ALL DIMENSIONS TO THIS DRAWING ARE IN MILLIMETRES UNLESS OTHERWISE STATED.				