


Dimensioning
Figured dimensions only to be taken from these designs and drawings. Work to annotated dimensions only. All dimensions to be checked on site. Architectural designers to be informed immediately of any discrepancies before work proceeds. Drawings are to be read in conjunction with relevant specifications, structural engineers and service engineers' drawings.

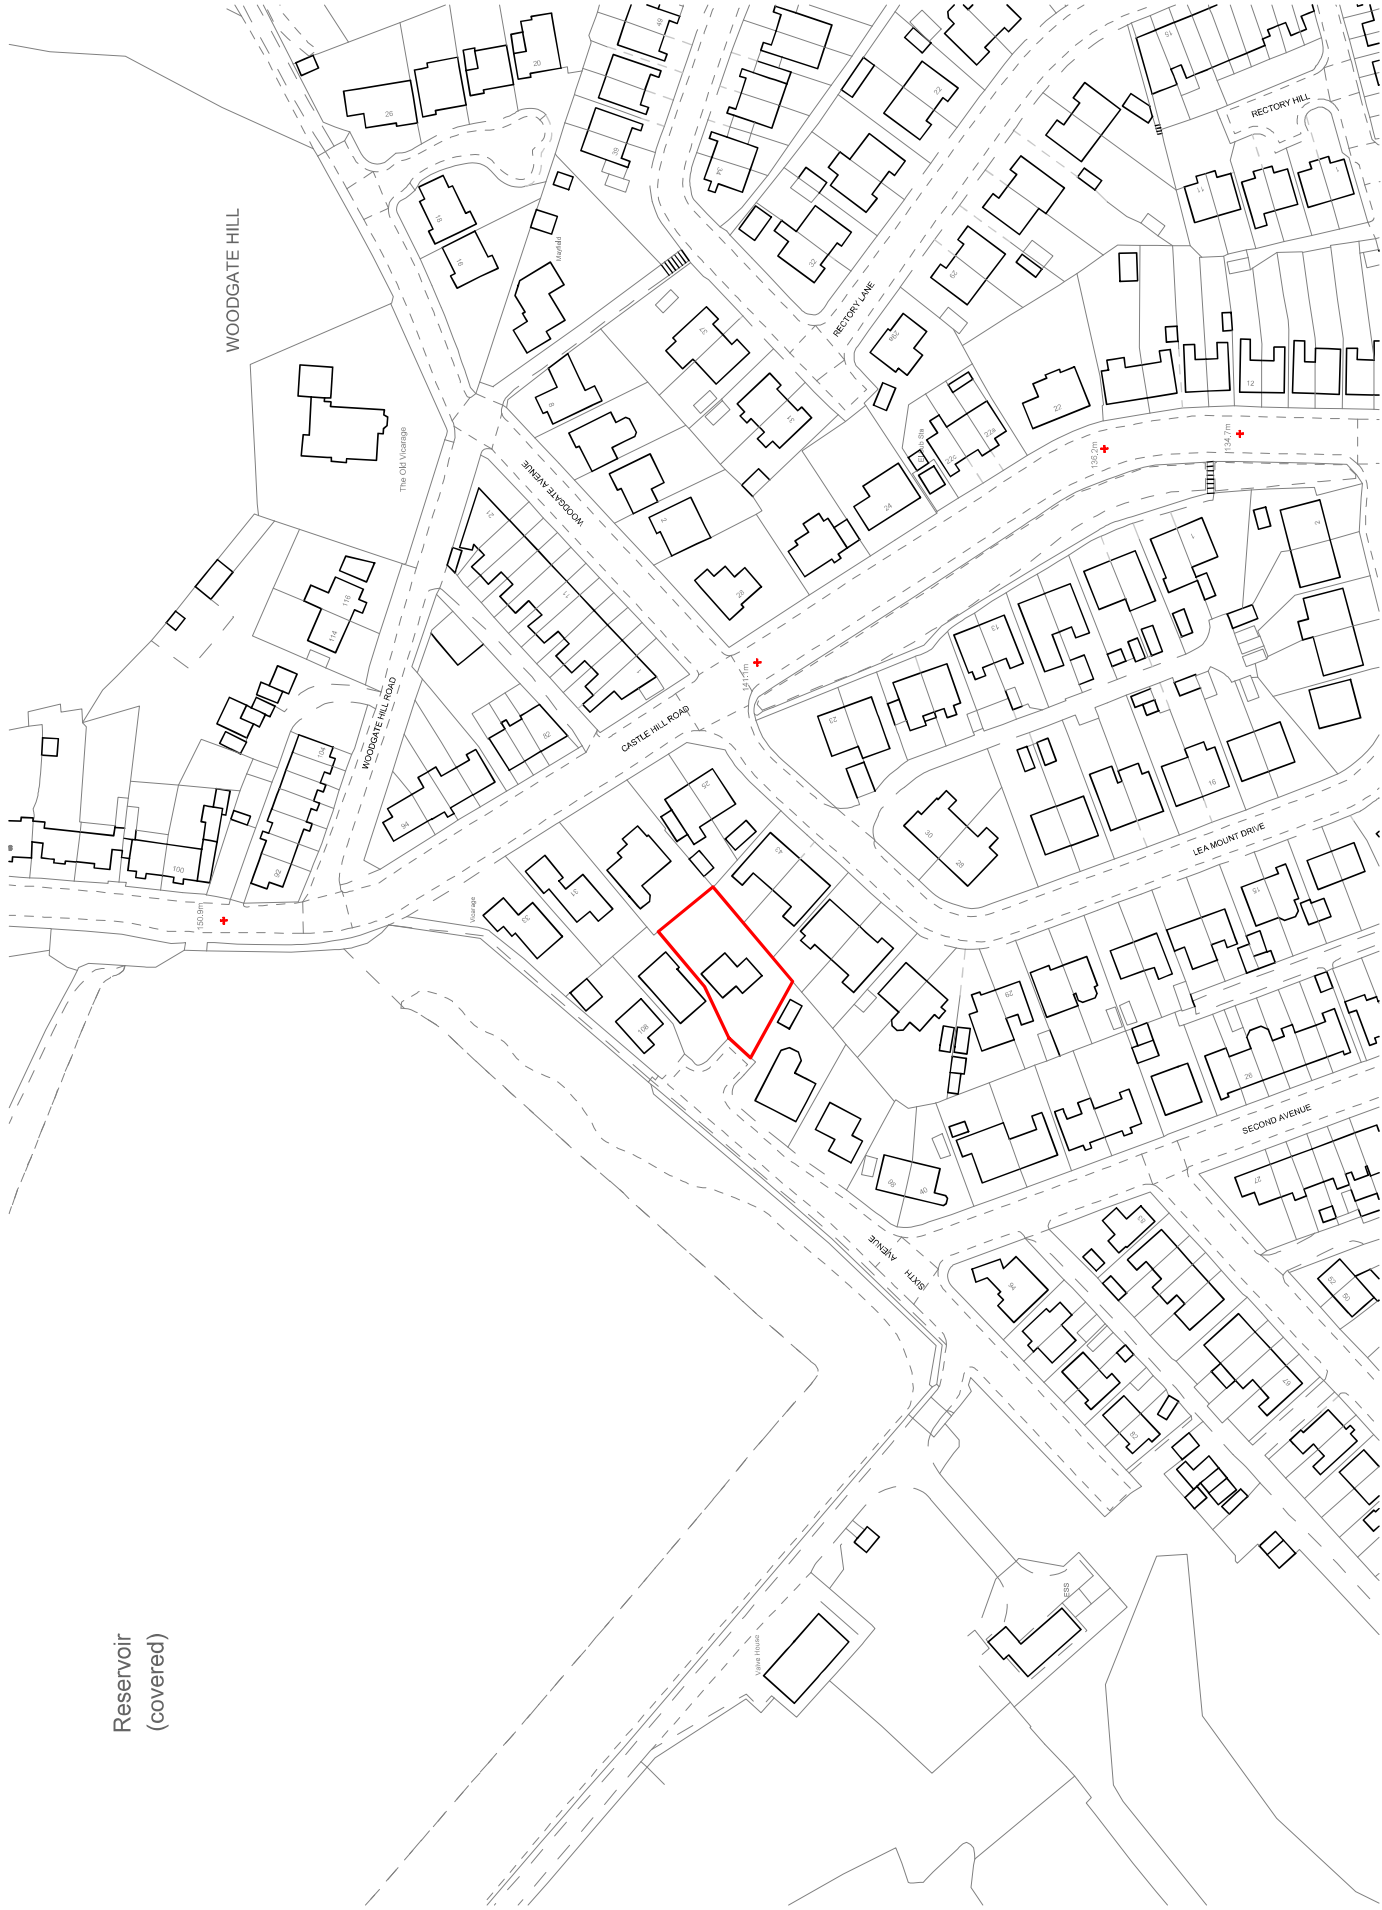

Reservoir
(covered)



LOCATION PLAN
1:1250 @ A3

Rev	Date	Description
-	24/03/25	Issued to client for comments



**SALHEM
ARCHITECTS**
Architecture | Masterplanning | Graphics

CLIENT: *Homeswimer*
PROJECT: *104 Sixth Avenue
Bury
BL9 7RP*

TITLE	Location Plan	REV
SCALE	1:1250 @ A3	DATE
DRAWING NO.		March 2025
Sheet 1		