

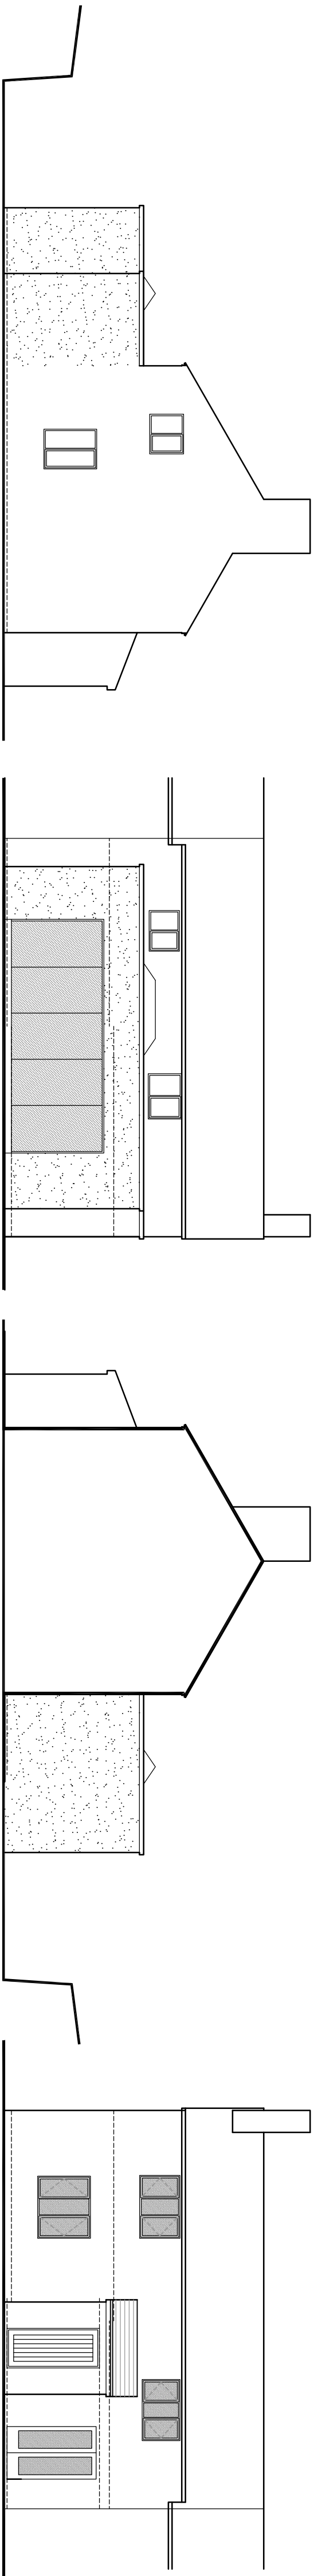
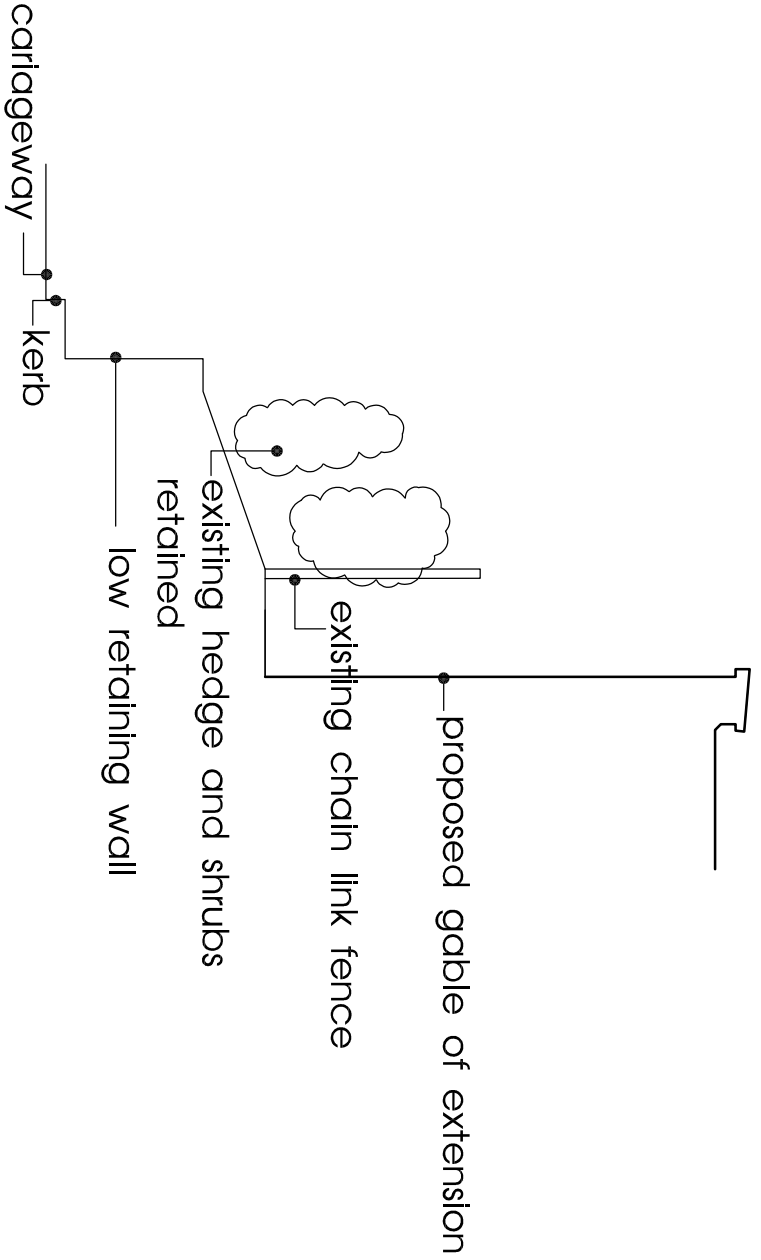


- do not scale dimensions from this drawing
- all dimensions to be checked on-site and
discrepancies to be reported to the architects

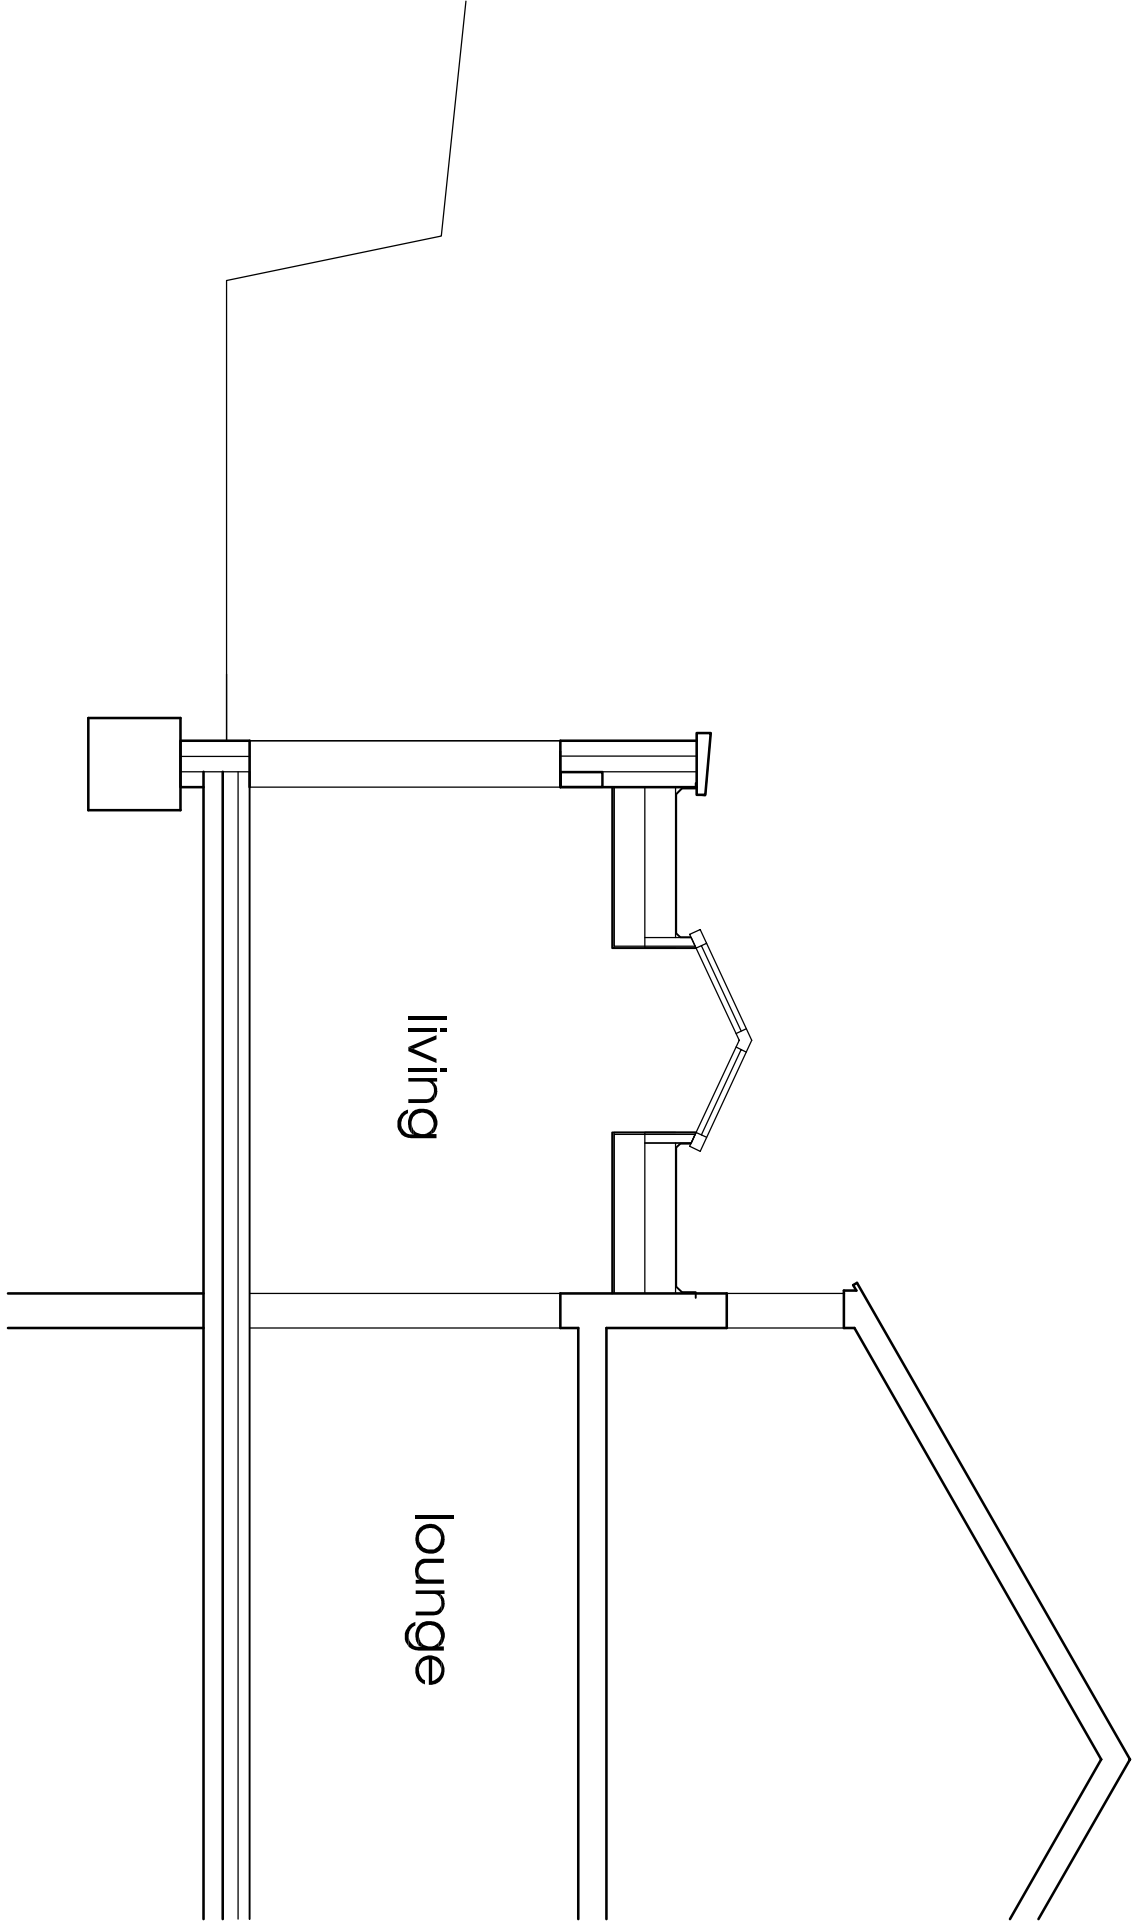

Elevations scale 1:100

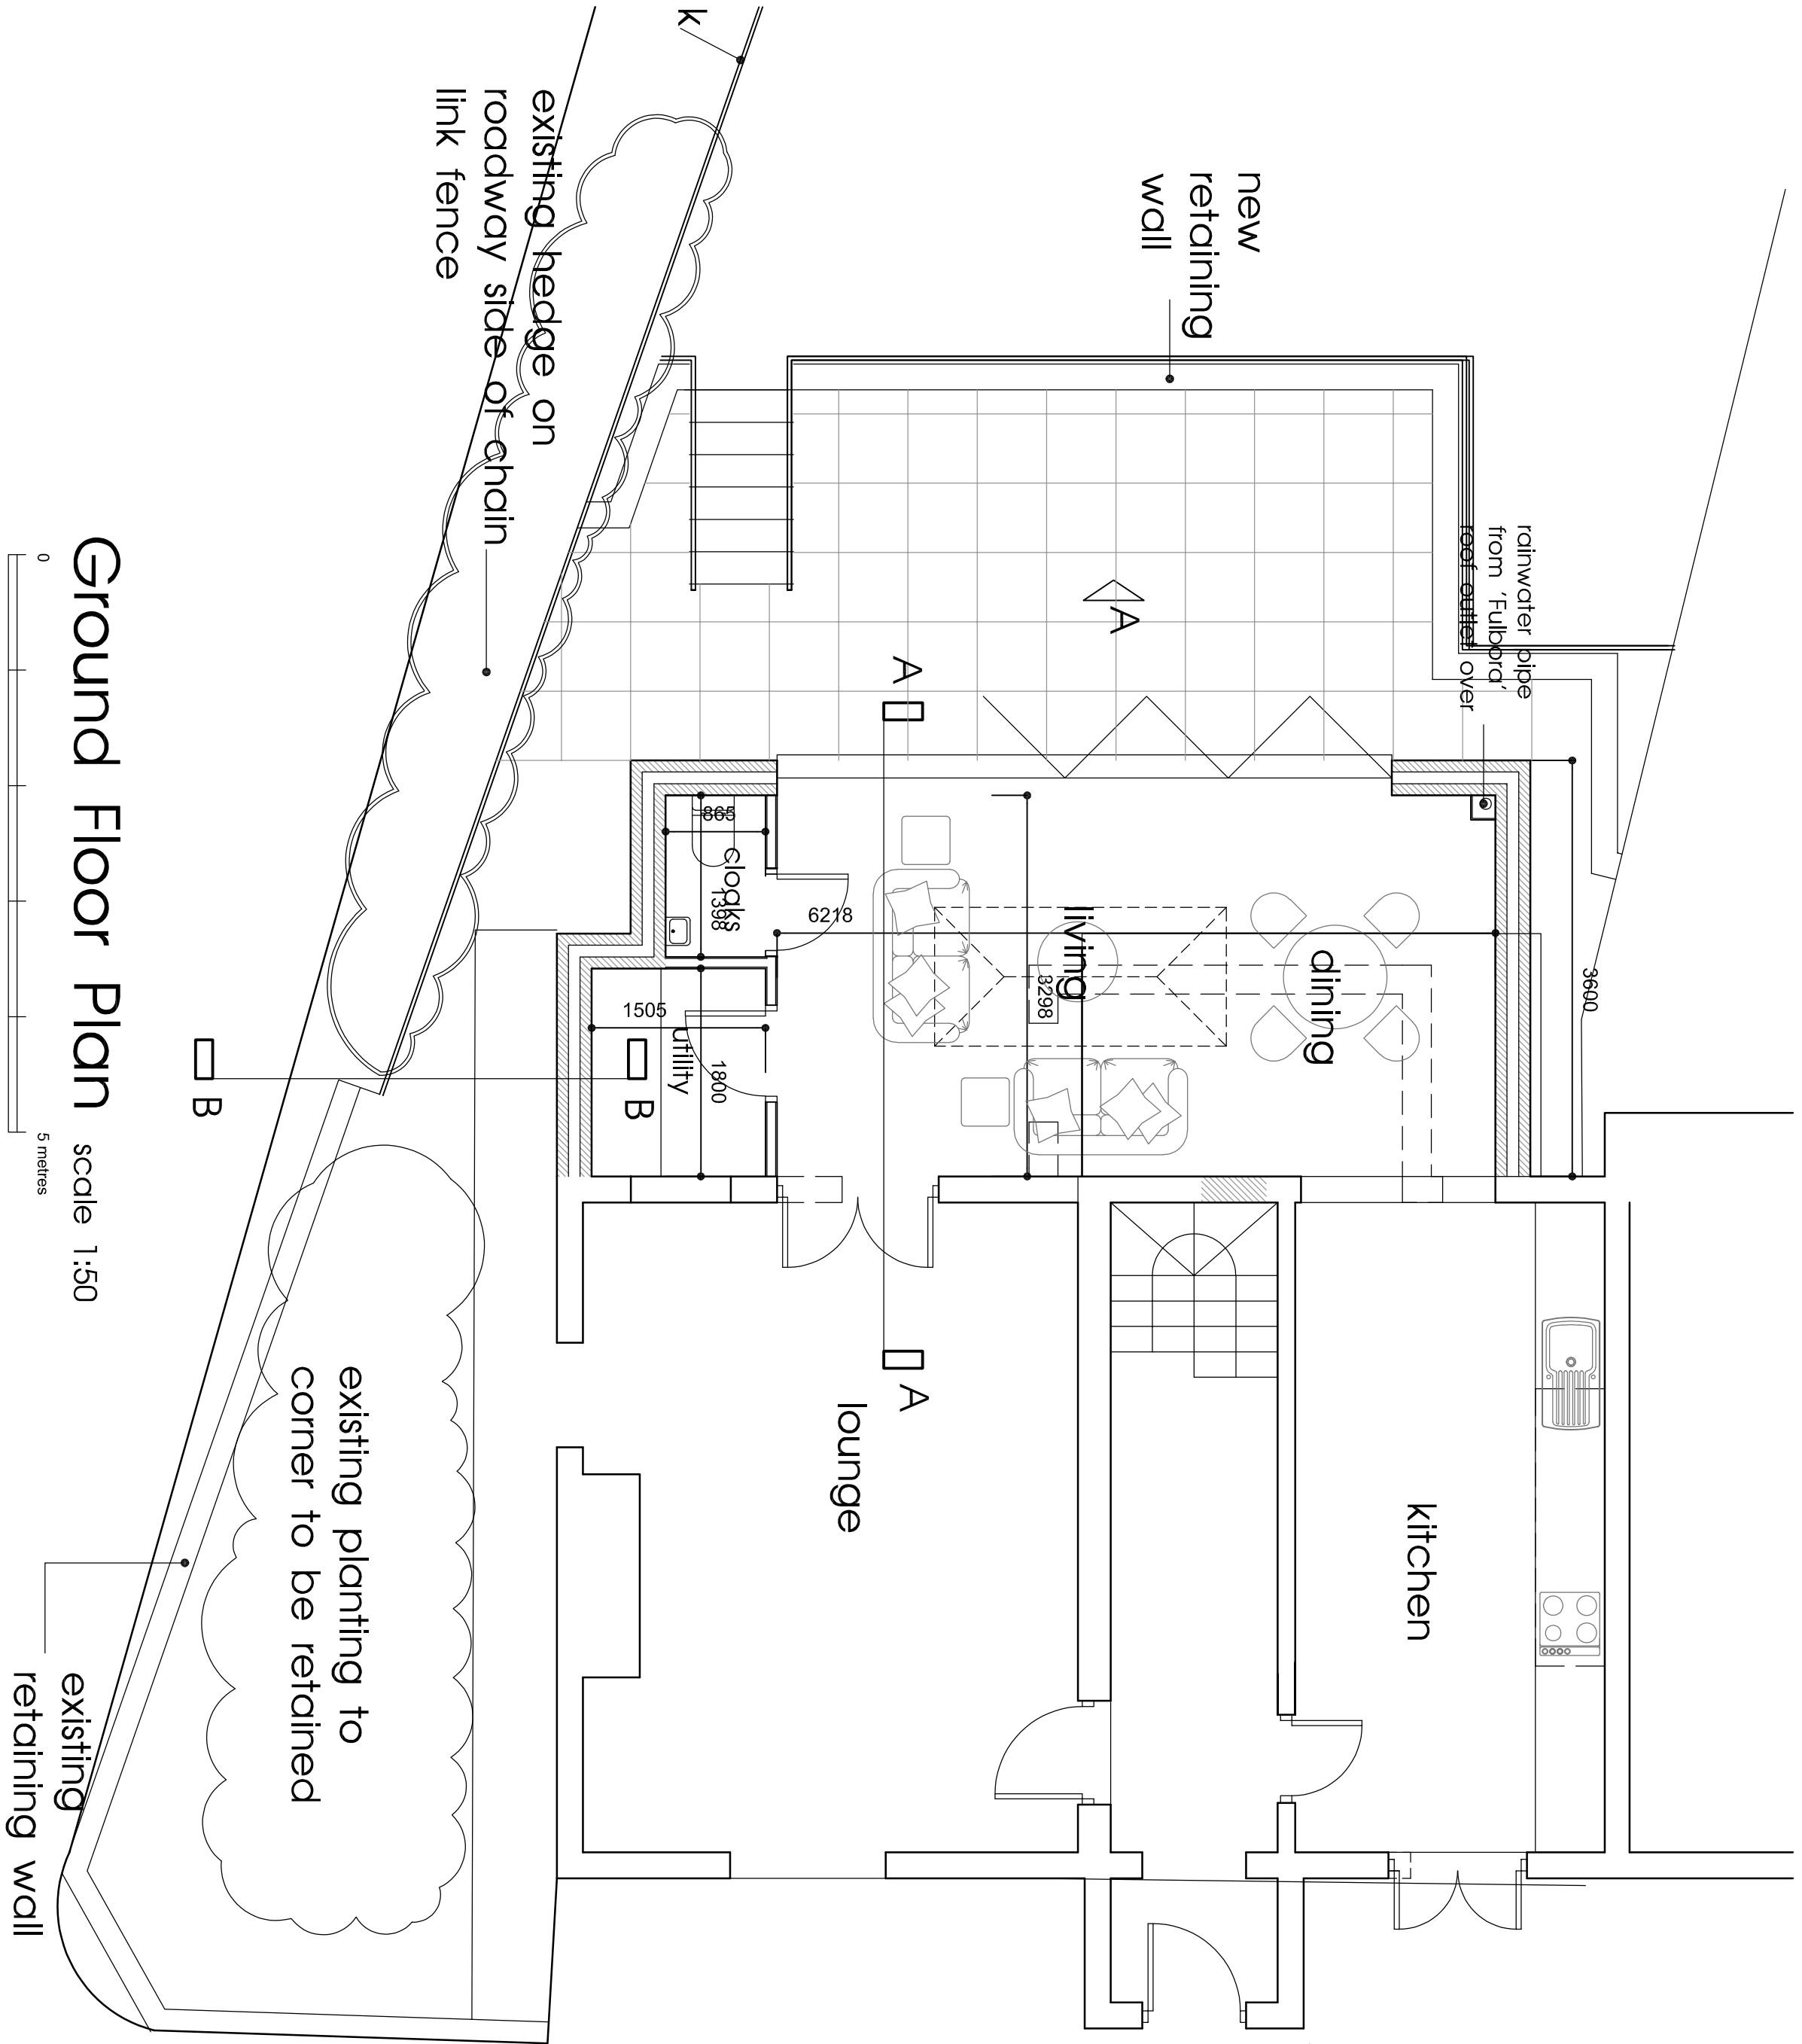

Client	Mrs J Caine		
Project	Proposed Rear Extension, 54 Harwood Road, Tootington, Bury, BL8 3PY		
Title	Proposed Layouts		
Drawing Number	1233.03	Revision	C
Scale	As shown A1	Date	May 23
Drawn by	RH	Stamps	

fisk
& associates
architects

20 Chorley road, swinton, manchester, m27 5dJ
t - 0161 793 5300 e - info@rfsk.co.uk