


Rev B - Disabled Parking and fence with access to graveyard added - 24.06.25
Rev A - Bin store location added 14.04.25

CLIENT		
Massoud Shafai Hotspot Heating Ltd		
PROJECT		
Stand Lane, Radcliffe Manchester, M26 1JQ		
DRAWING TITLE		SCALE
Site Layout Plan		1:500 @A3
DRAWING NO.	DATE	REVISION
25-560-050	26.02.25	B

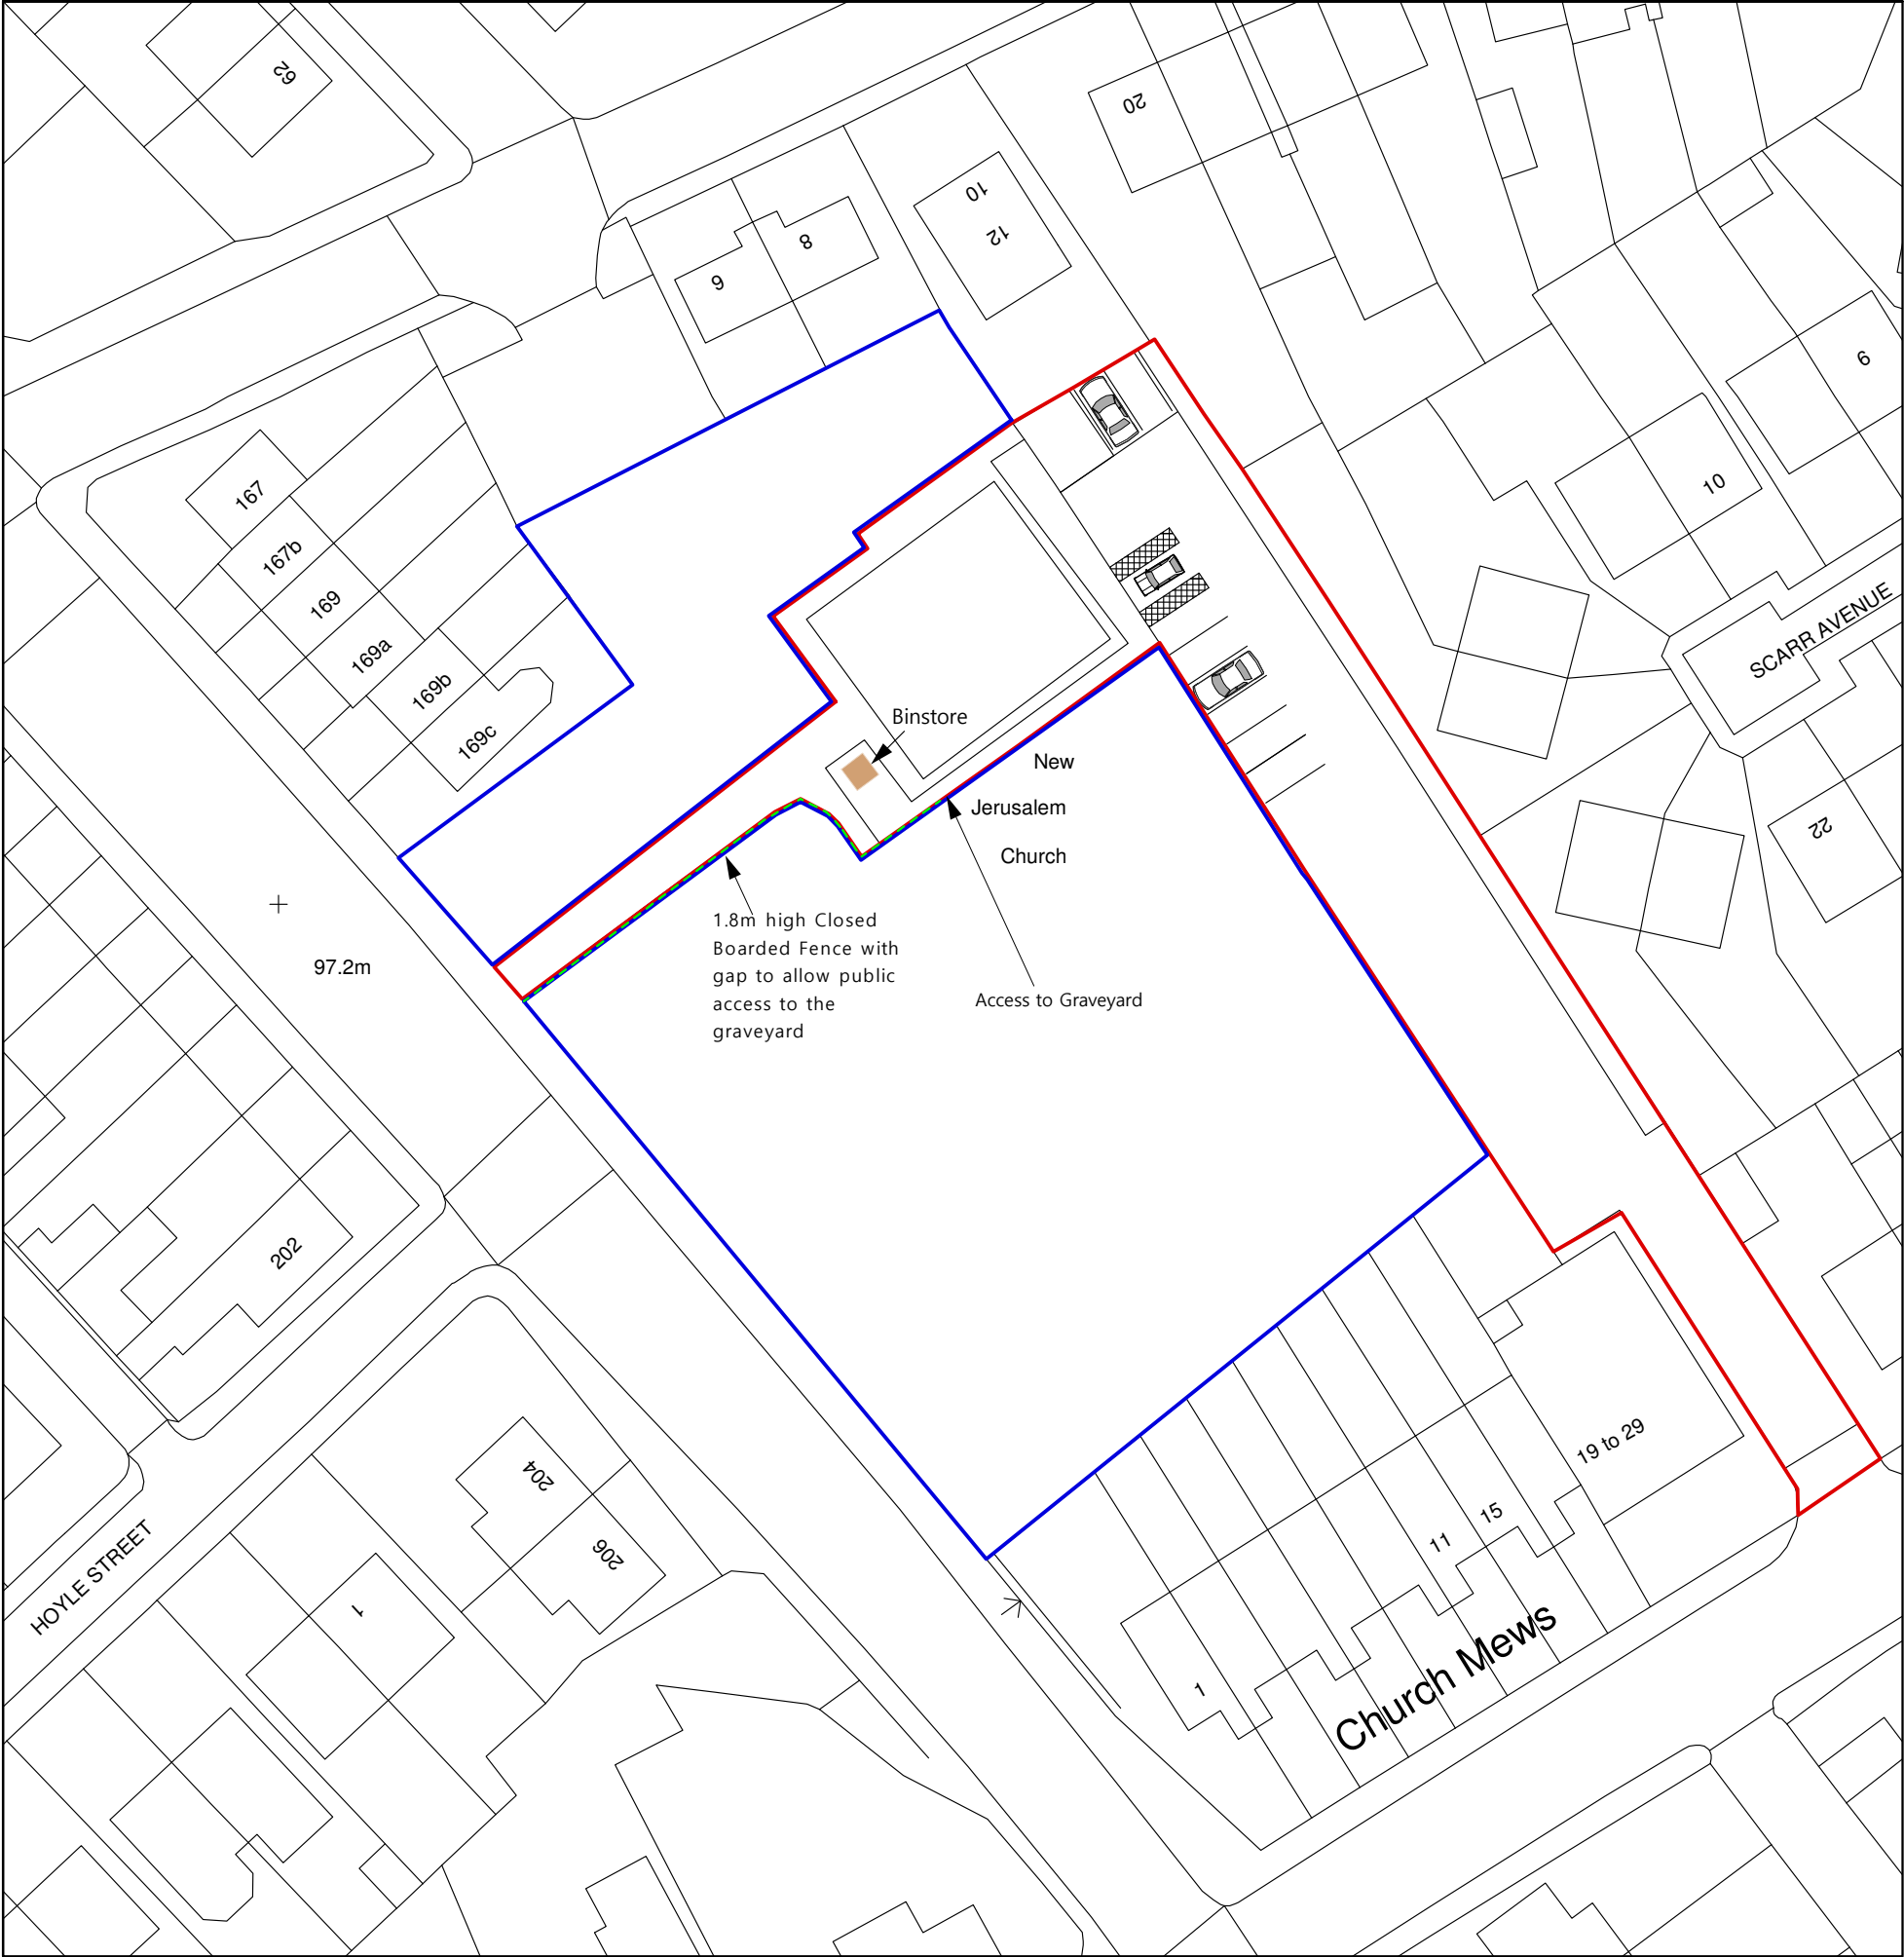

COCKWILL & CO
11Oakworth Bank,
Park Road, Southport, PR9 9NZ
Tel: 07812 15075
Email: chris.cockwill@cockwill.co.uk