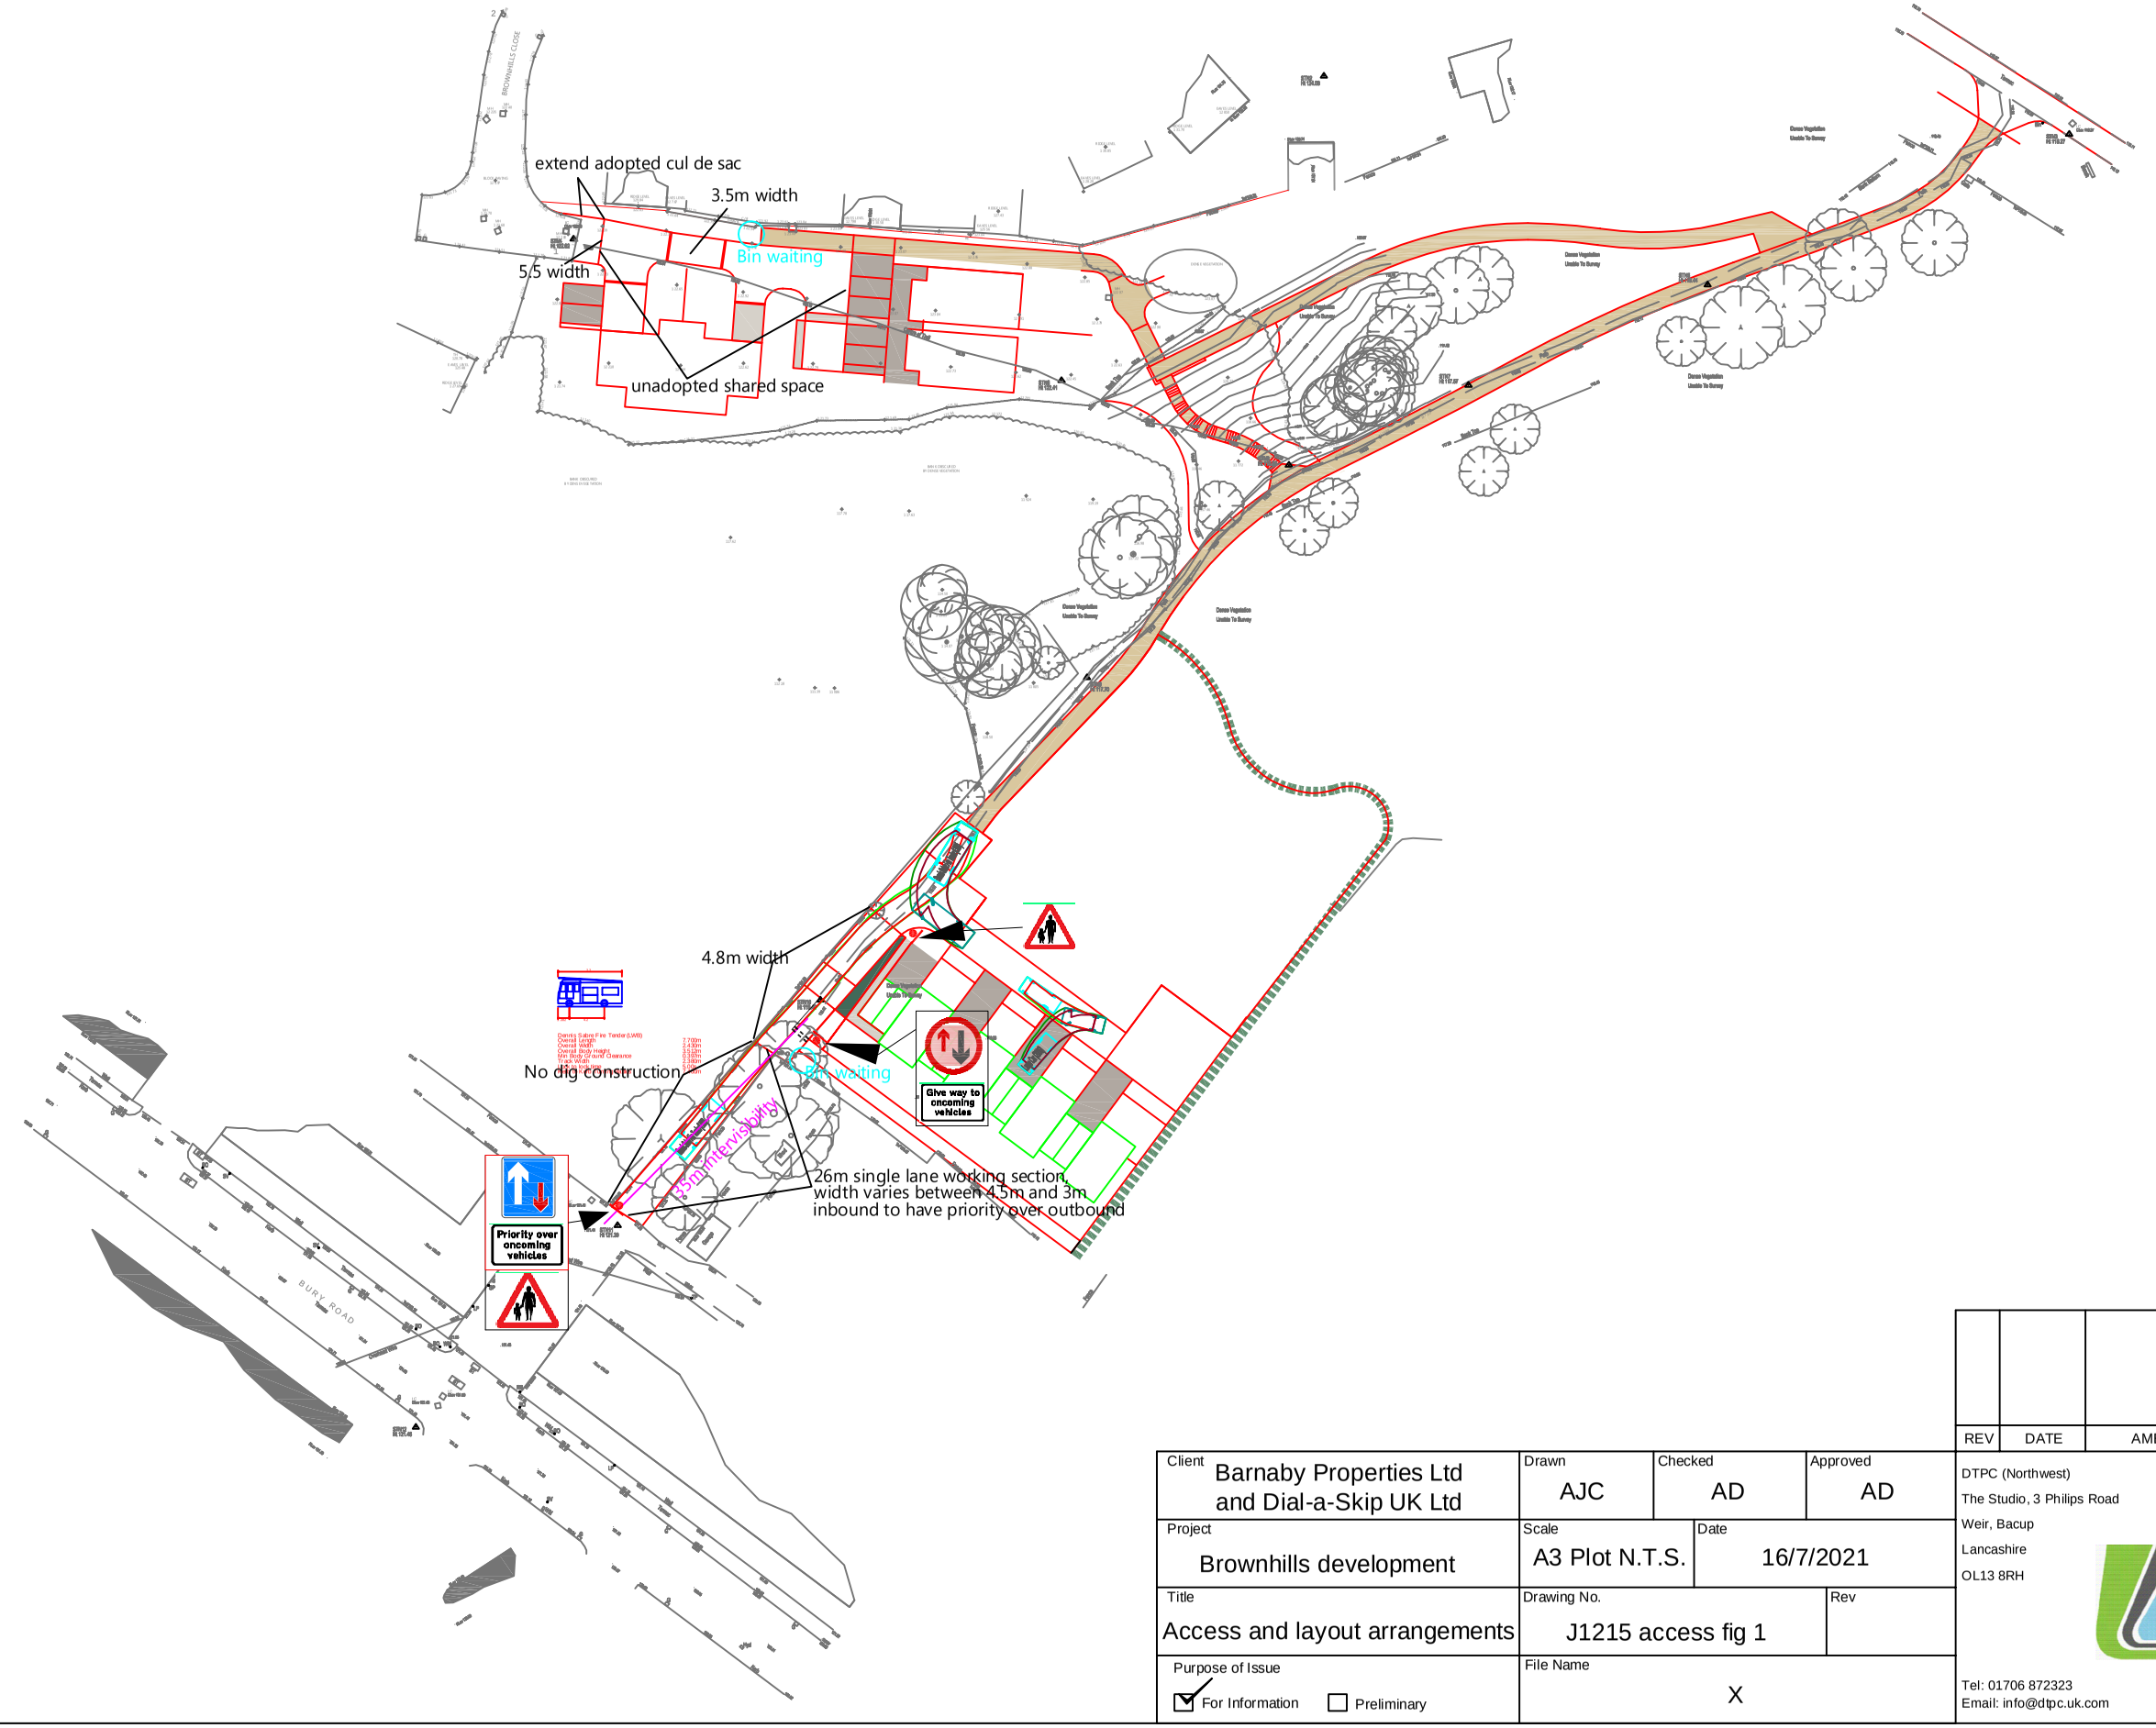


REV	DATE	AMENDMENTS	DRAWN	CHK	APP

Client: Barnaby Properties Ltd and Dial-a-Skip UK Ltd	Drawn: AJC	Checked: AD	Approved: AD
Project: Brownhills development	Scale: A3 Plot N.T.S.	Date: 16/7/2021	
Title: Access and layout arrangements	Drawing No.: J1215 access fig 1	Rev:	
Purpose of Issue: ☑ For Information ☐ Preliminary	File Name: X		

DTPC (Northwest)
The Studio, 3 Philips Road
Weir, Bacup
Lancashire
OL13 8RH
Tel: 01706 872323
Email: info@dtpc.uk.com