

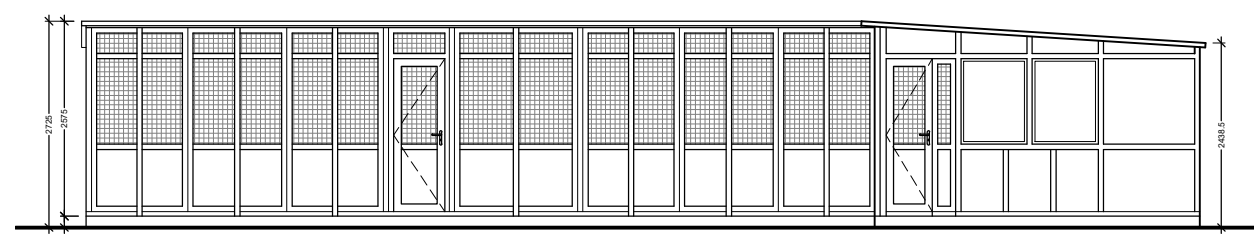



INTAKE BUILDING

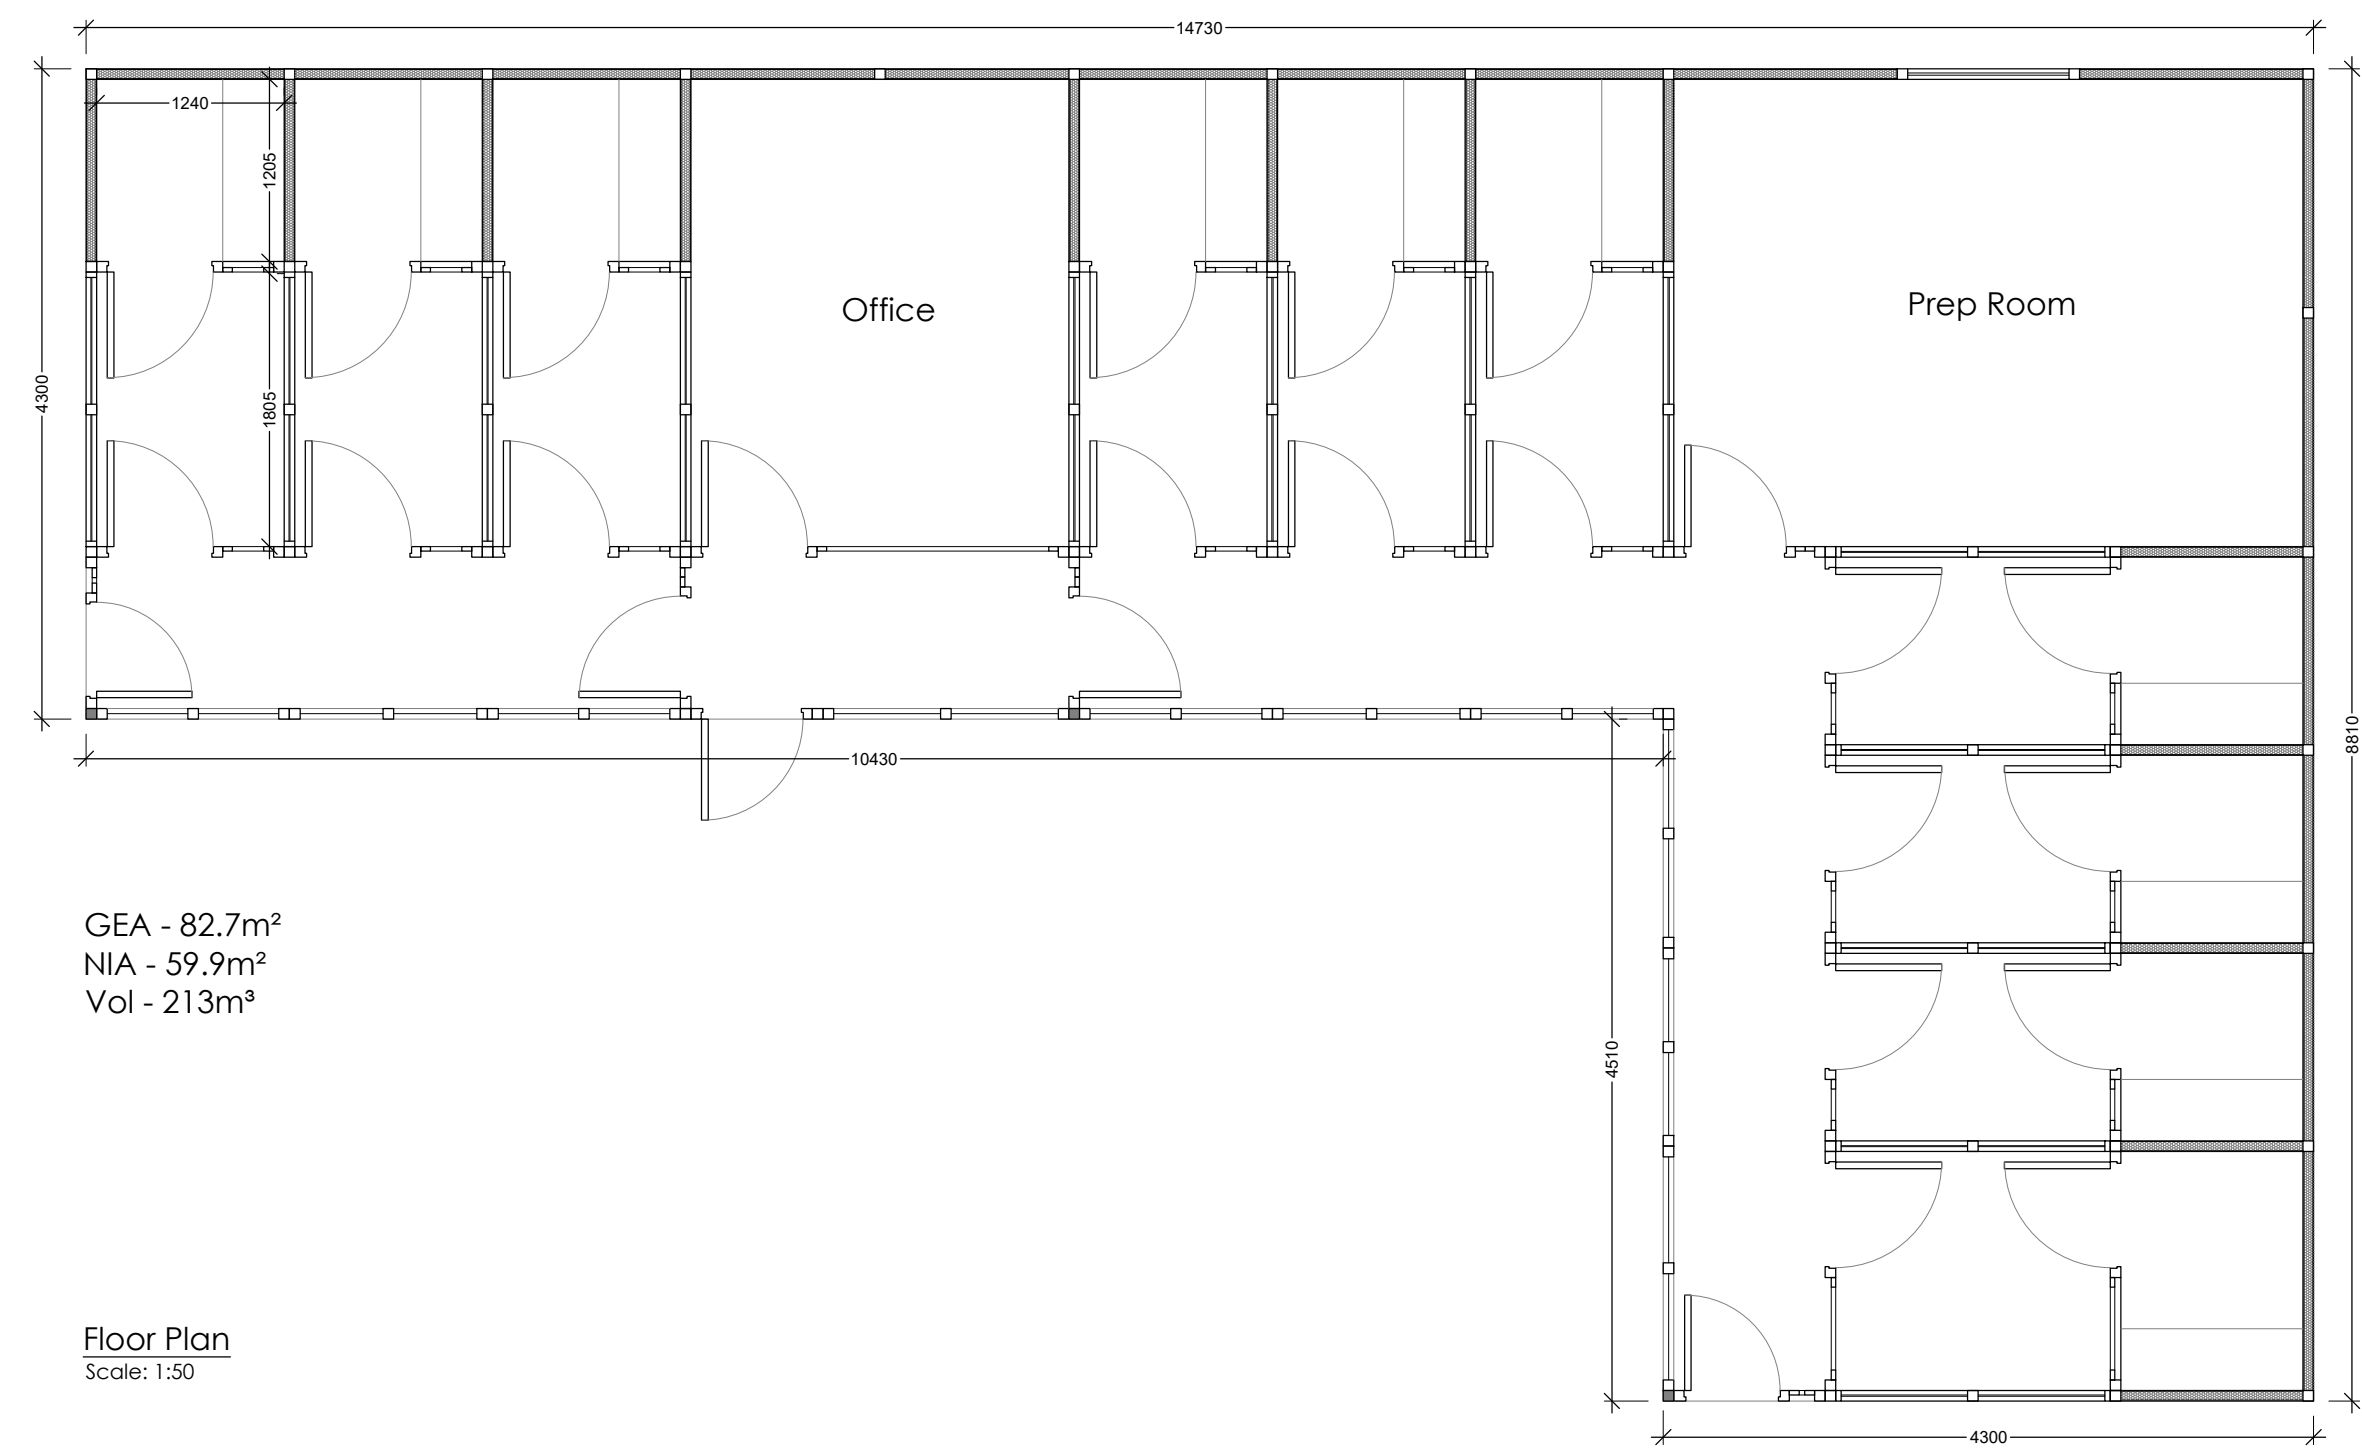


Front (West) Elevation
Scale: 1:100

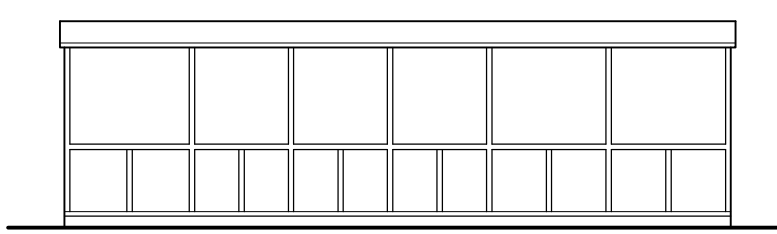

Side (South) Elevation
Scale: 1:100

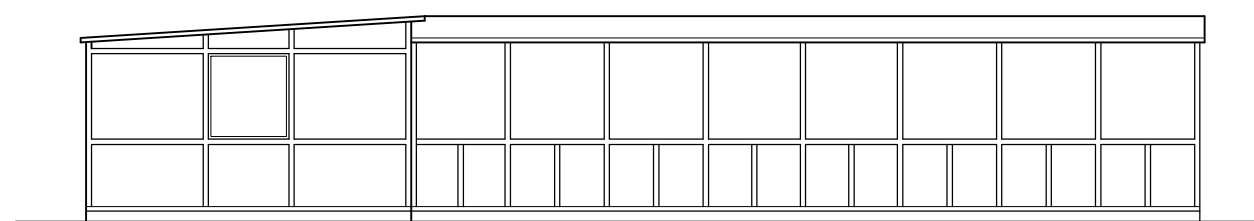


Rear (East) Elevation
Scale: 1:100

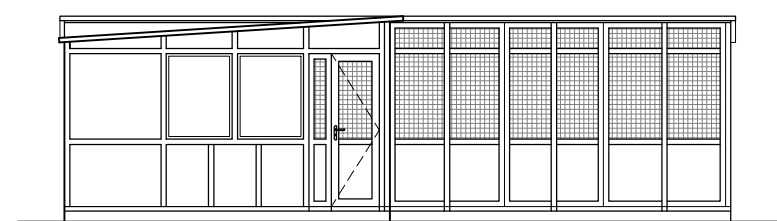


Side (North) Elevation
Scale: 1:100




ISOLATION BUILDING

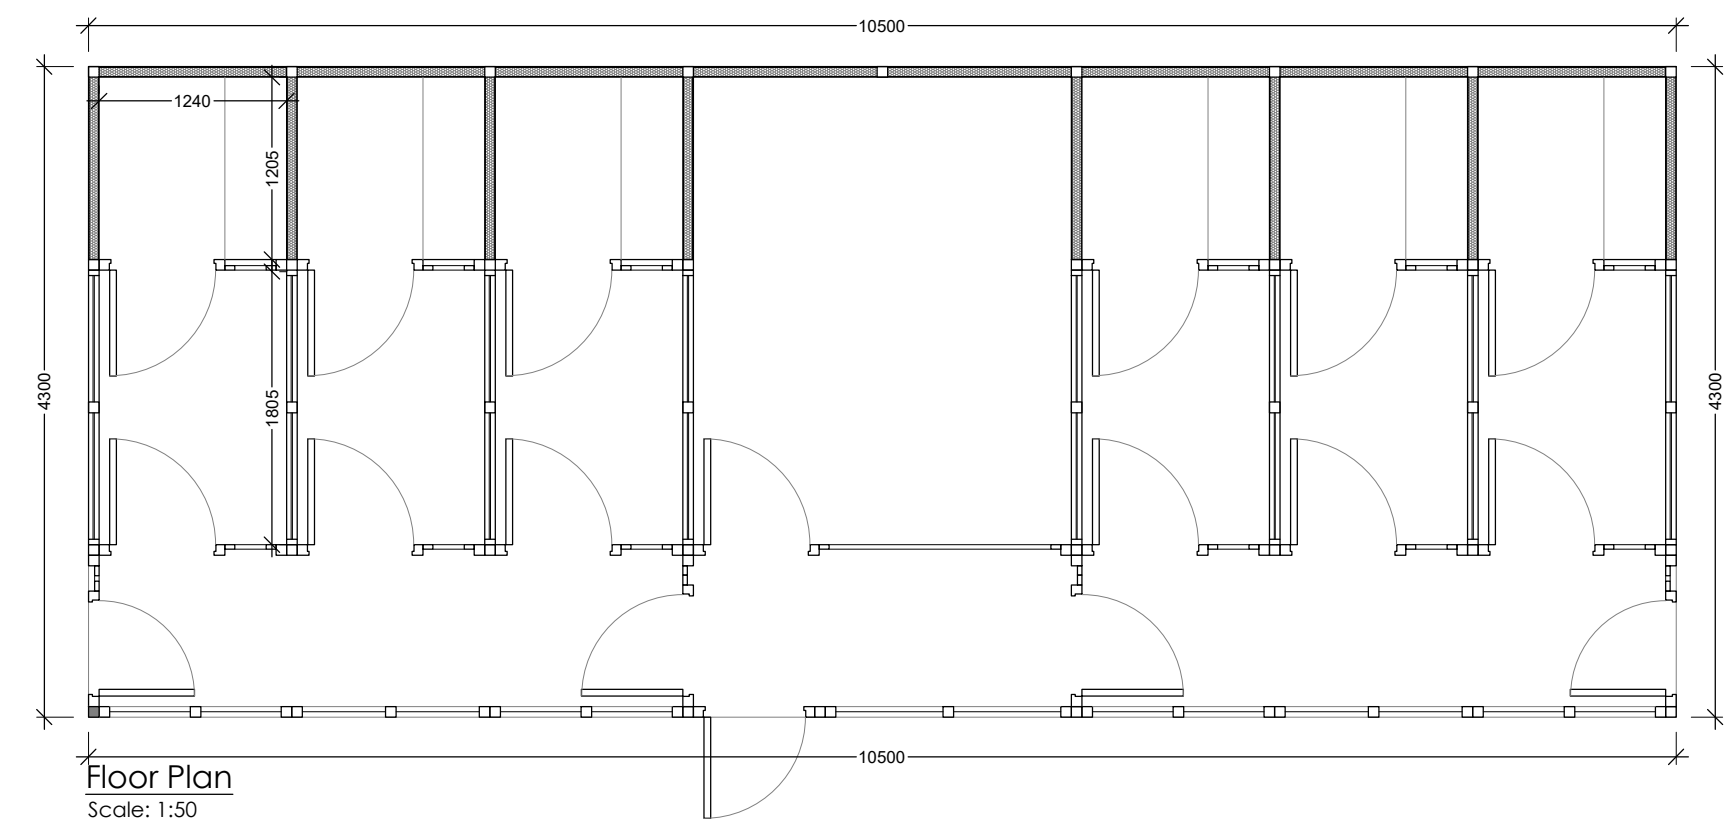


GEA - 45.2m²
NIA - 30.7m²
Vol - 117m³

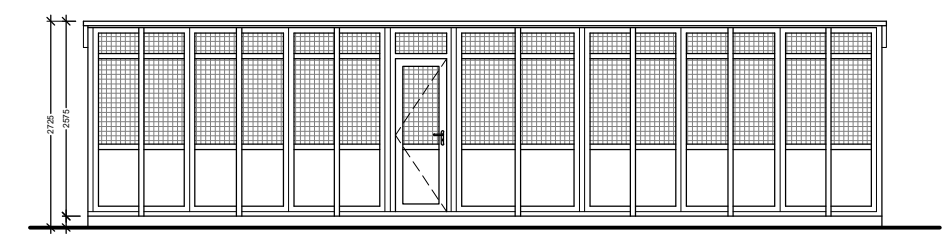


Front (West) Elevation
Scale: 1:100

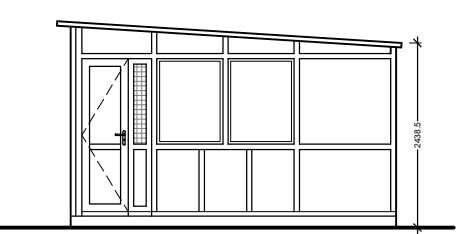


Side (South) Elevation
Scale: 1:100

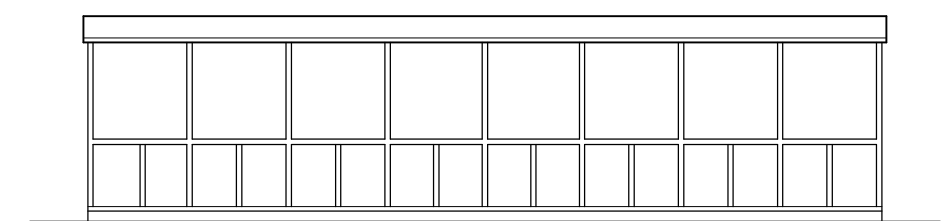

Rear (East) Elevation
Scale: 1:100

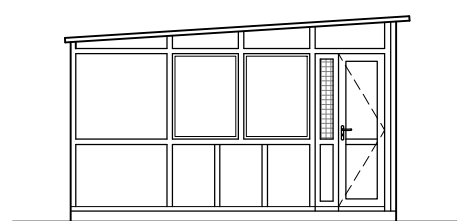

Side (North) Elevation
Scale: 1:100

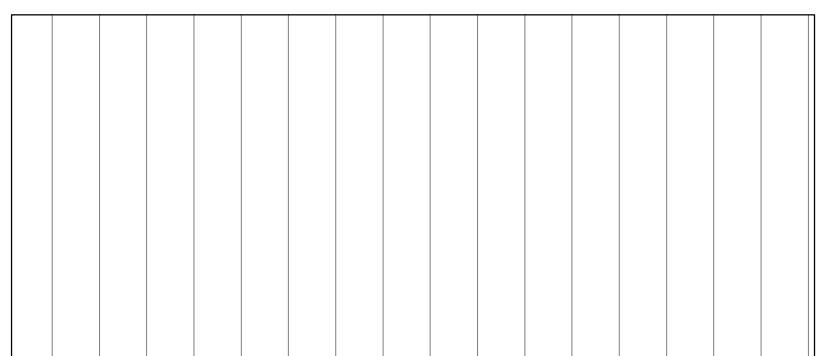

Rev.	Notes.	Date.	By.
-	-	-	-

This drawing is the property of WhiteleyEaves Ltd. and the copyright is reserved. Therefore this drawing is not to be copied or disclosed by any unauthorised persons without the prior consent of WhiteleyEaves Ltd

WHITELEYEAVES

PROPERTY & CONSTRUCTION CONSULTANTS

Hollinwood Business Centre, Albert Street, Oldham, OL8 3GL

T 0161 393 8417

E info@whiteleyeaves.co.uk

W www.whiteleyeaves.co.uk

CLIENT

BLEAKHOLT ANIMAL SANCTUARY

JOB NUMBER

932

DATE

18.11.25

DRAWING NAME

PROPOSED INTAKE & ISOLATION PLANS & ELEVATIONS

SCALE DRAWN:

1:50/ 1:100/

PAGE SIZE

A1

REVISION

-

DRAWING NUMBER

02

ADDRESS

BURY OLD RD,
EDENFIELD,
RAMSBOTTOM, BURY
BL0 0RX

NOTES

.....

DRAWN BY:

TH

CHECKED BY:

.....

