


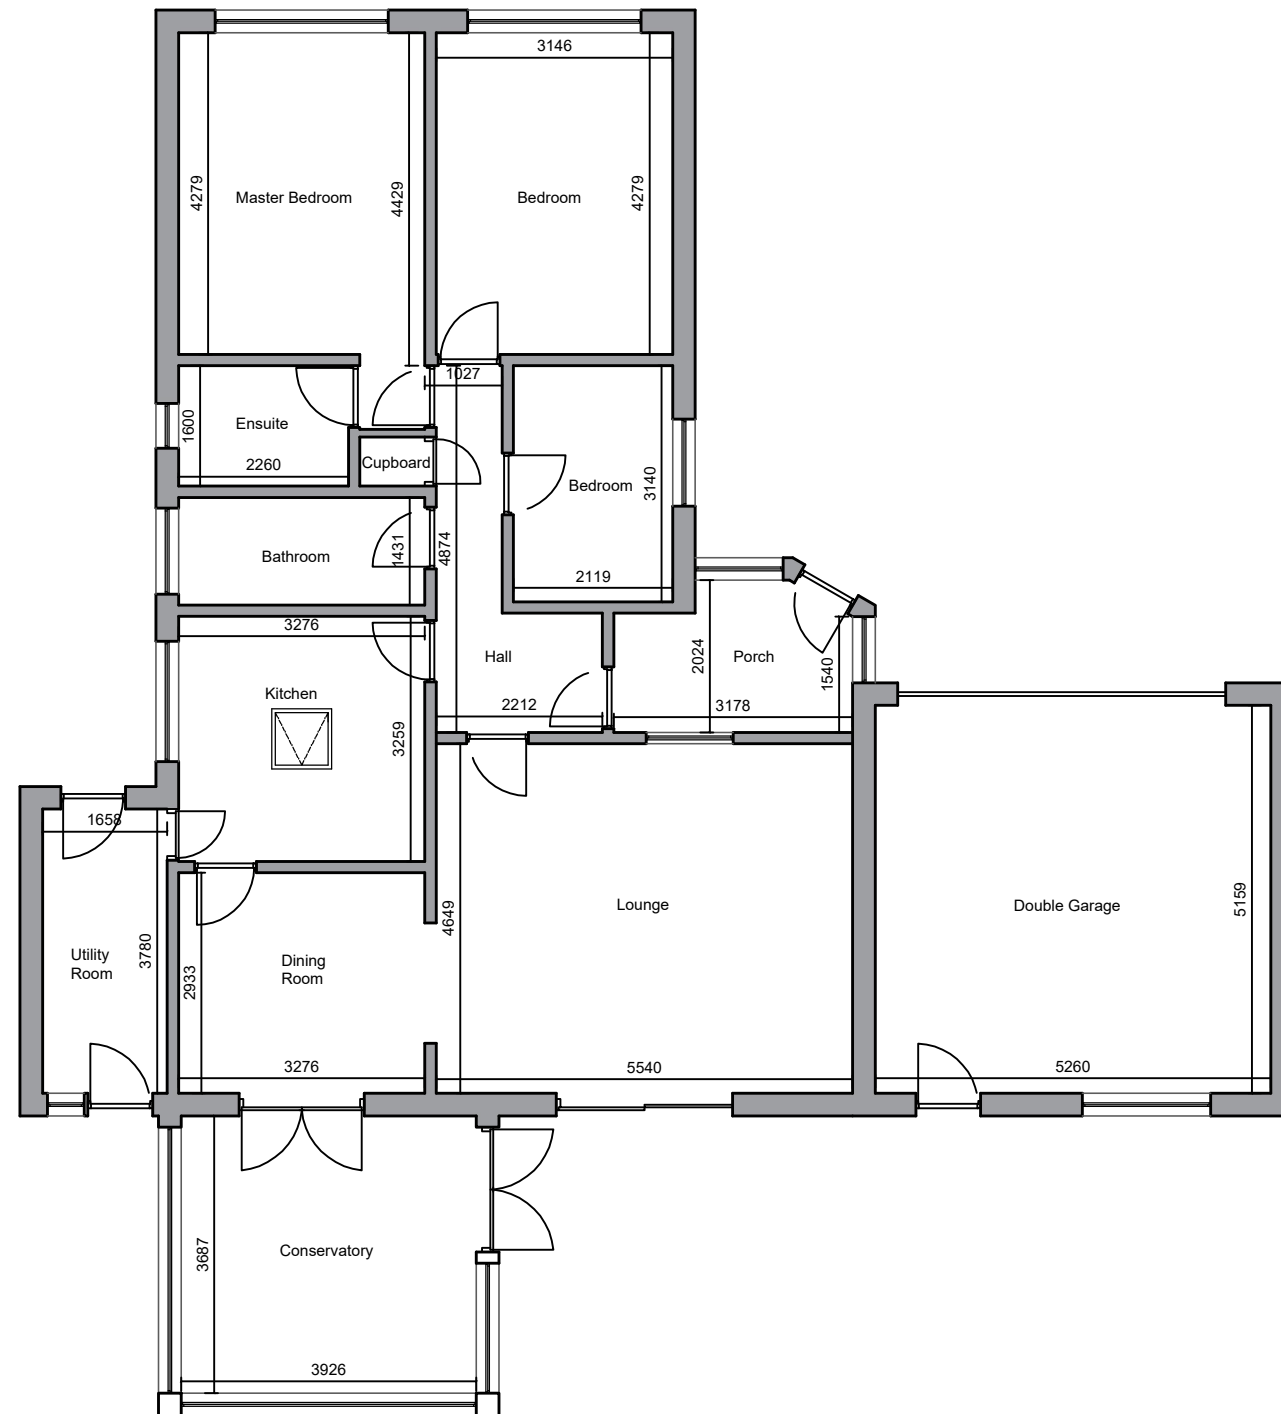


Existing Floor Plan

### General Notes

| No. | Revision/Issue | Date |
|-----|----------------|------|
|-----|----------------|------|

Firm Name and Address

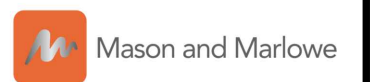

**Mason and Marlowe Ltd.**  
Project Managers and Quantity Surveyors

5 Piccadilly Place,  
Manchester, M1 3BR

Project Name and Address

46 Sergeants Lane  
Whitefield, Manchester  
M45 7TS

Project

Date  
08/06/2022

Scale  
1/100

Sheet

A3