




CLIENT	PROJECT 40, SWINTON CRESCENT, BURY, MANCHESTER BL9 8PB			DRAWING TITLE PROPOSED ELEVATIONS AND SECTION							
	DRAWING NO. PP-04		REV. R-1								
	DATE 21-10-25	DRAWN FU	SCALE 1 : 50@A1								
				 Meters @ 1:50 @ A1							