



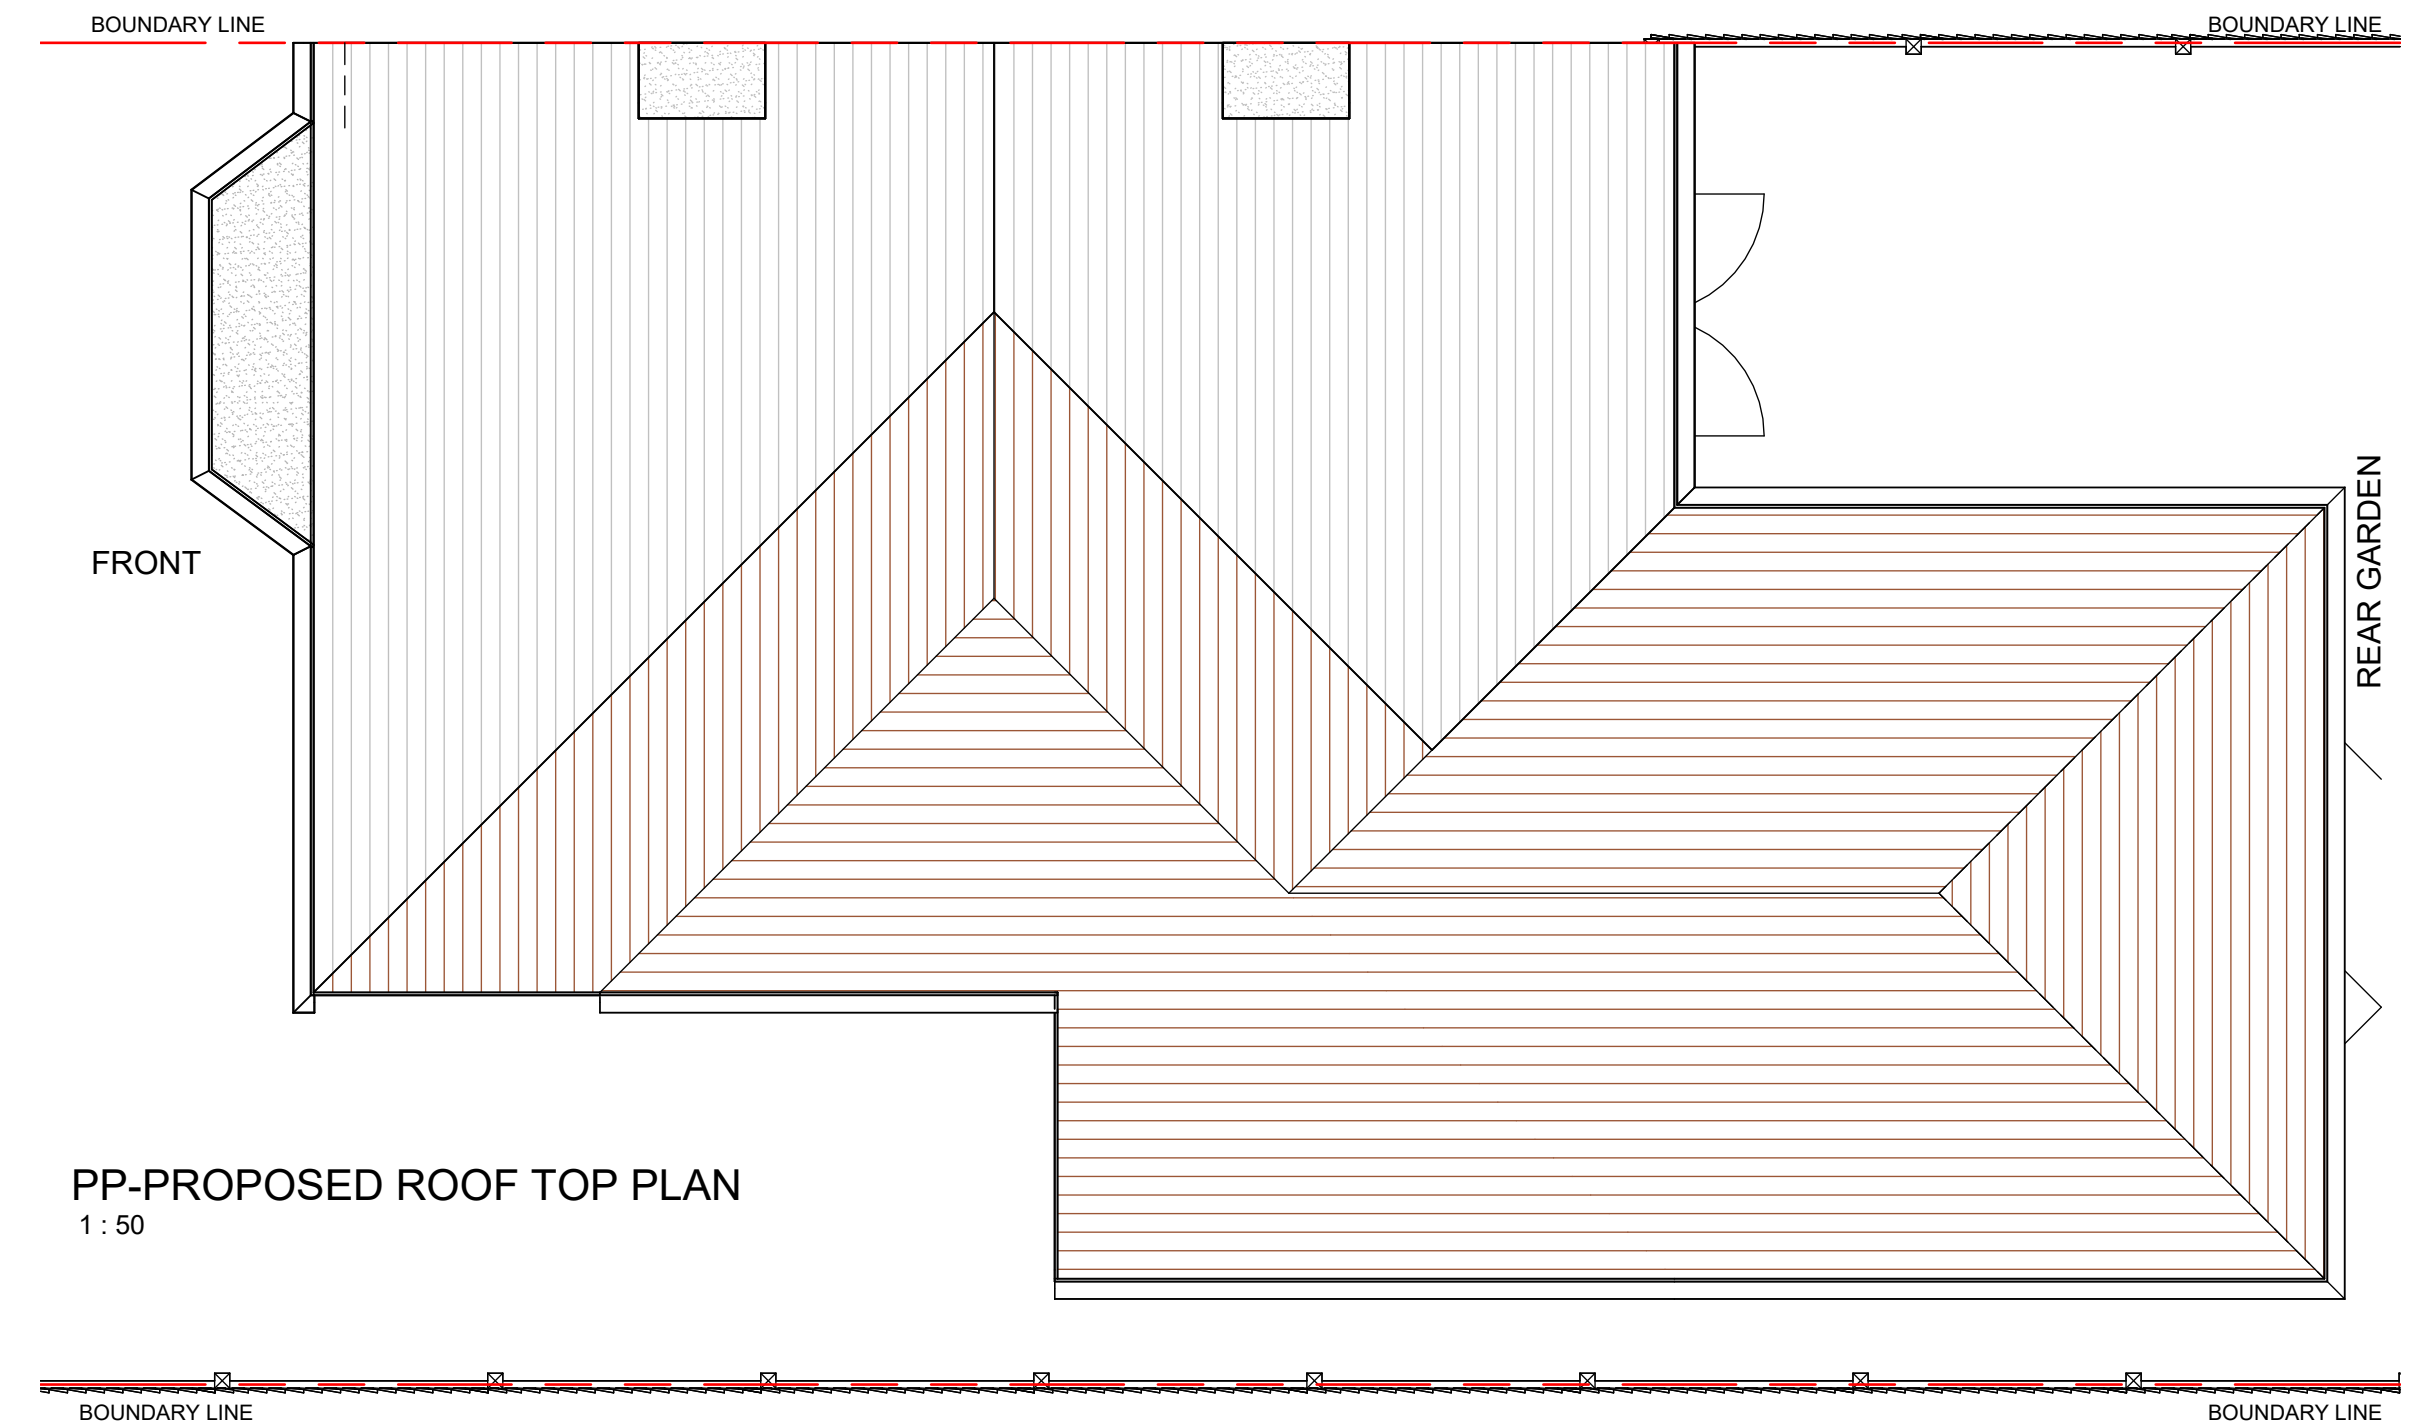

CLIENT	PROJECT	40, SWINTON CRESCENT, BURY, MANCHESTER BL9 8PB		DRAWING TITLE	PROPOSED PLANS	
	DRAWING NO.	PP-03	R-1		 0m 1m 2m 3m 4m 5m Meters @ 1:50 @ A1	
	DATE	21-10-25	DRAWN	FU	SCALE	1 : 50 @ A1

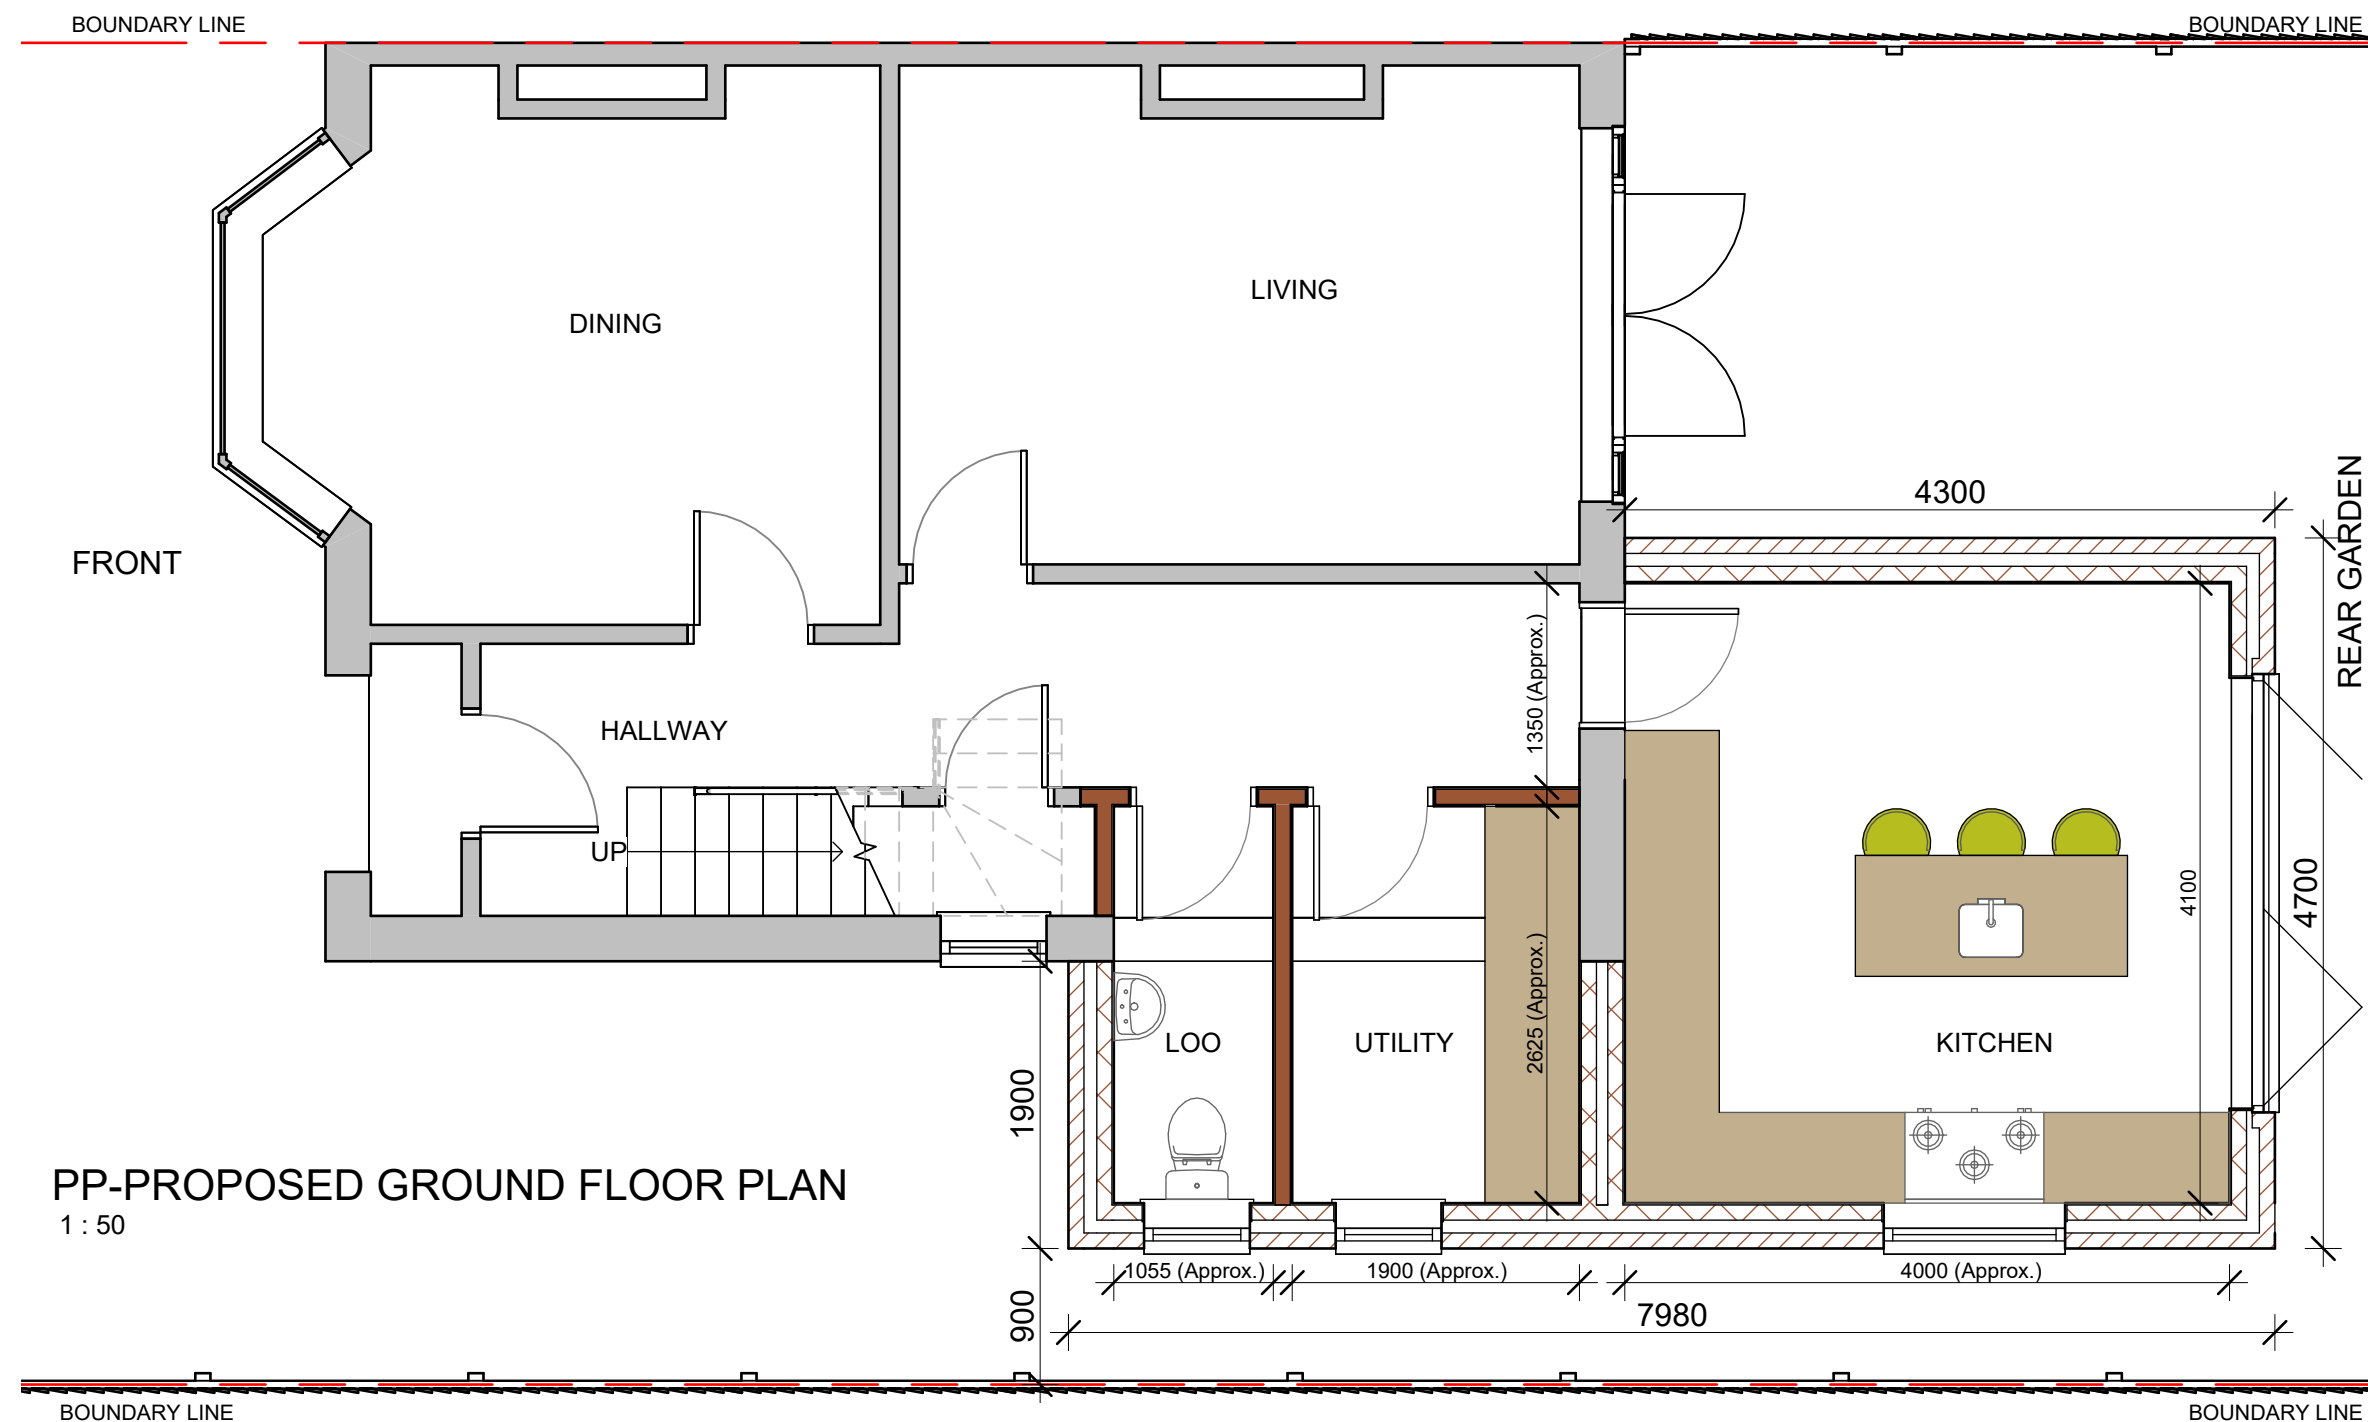

Hampshire Build