



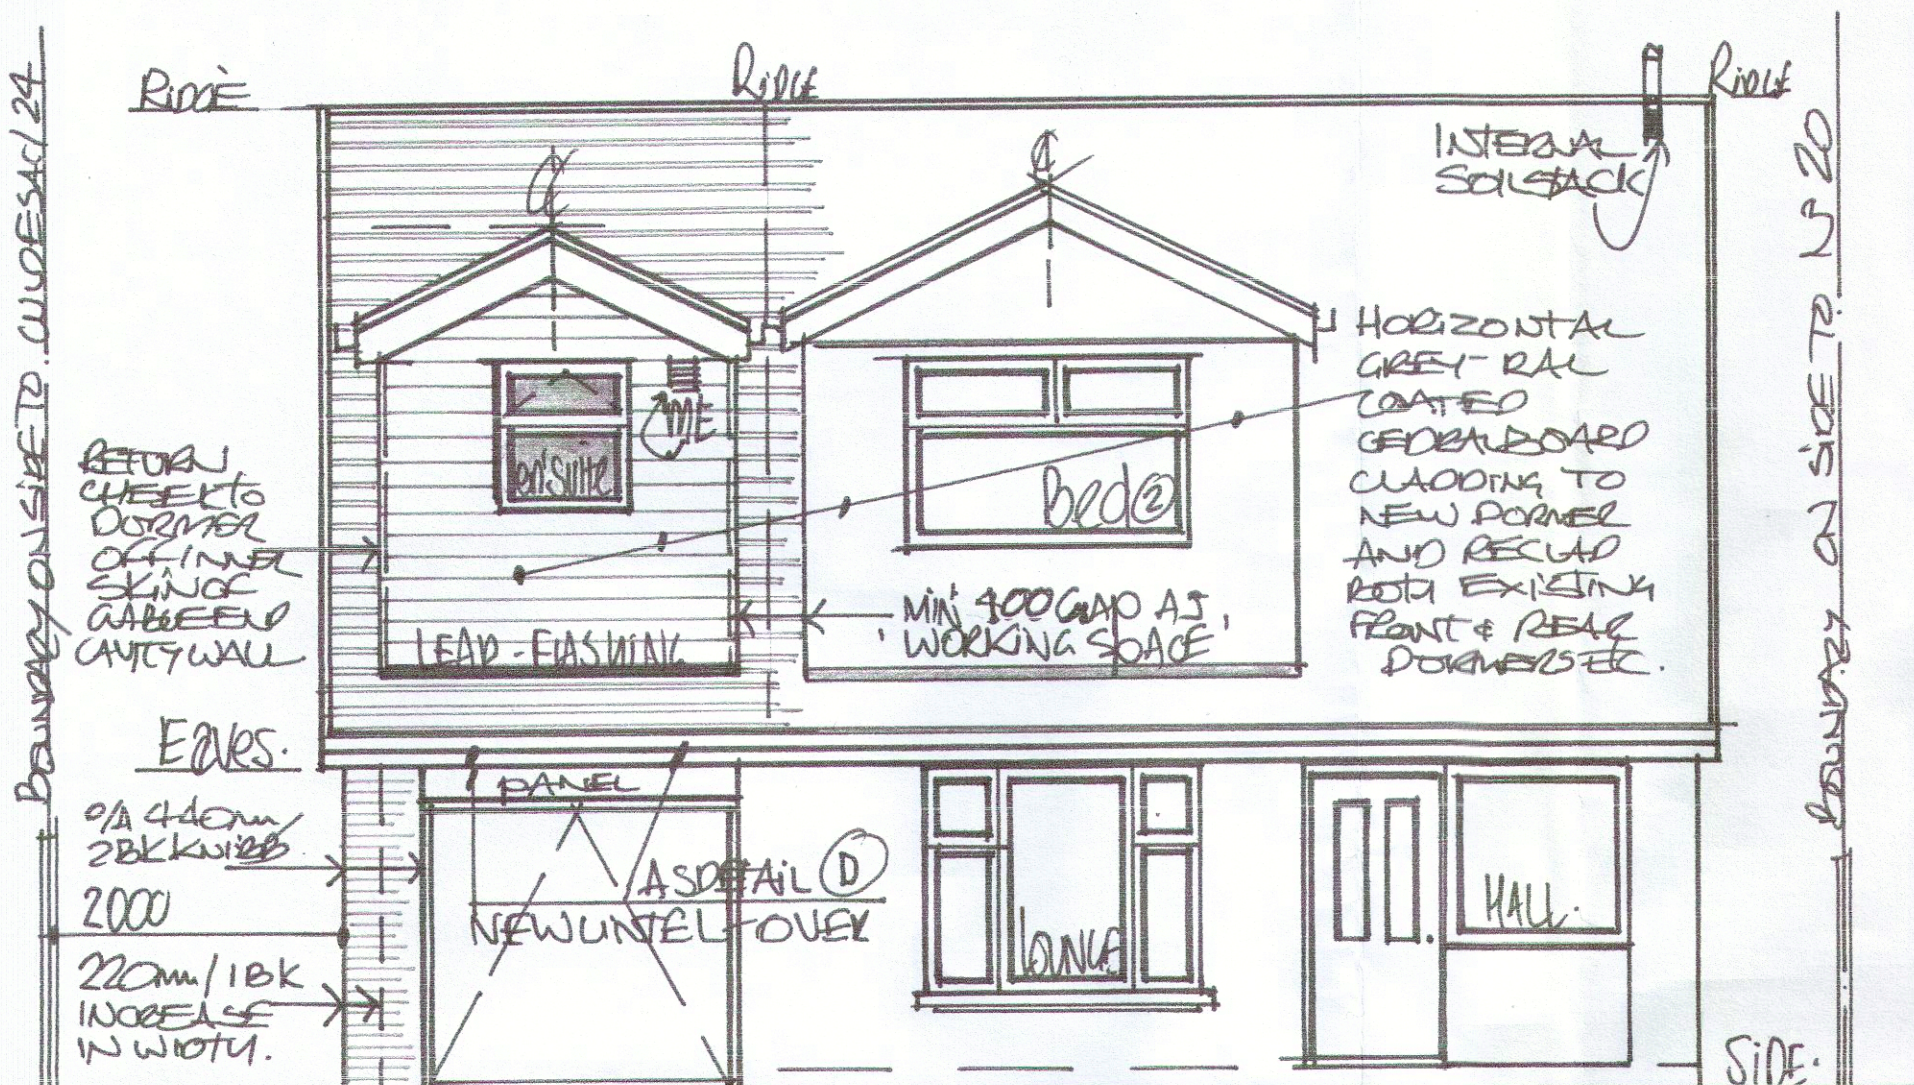

1:50 PROPOSED "FRONT" ELEVATION

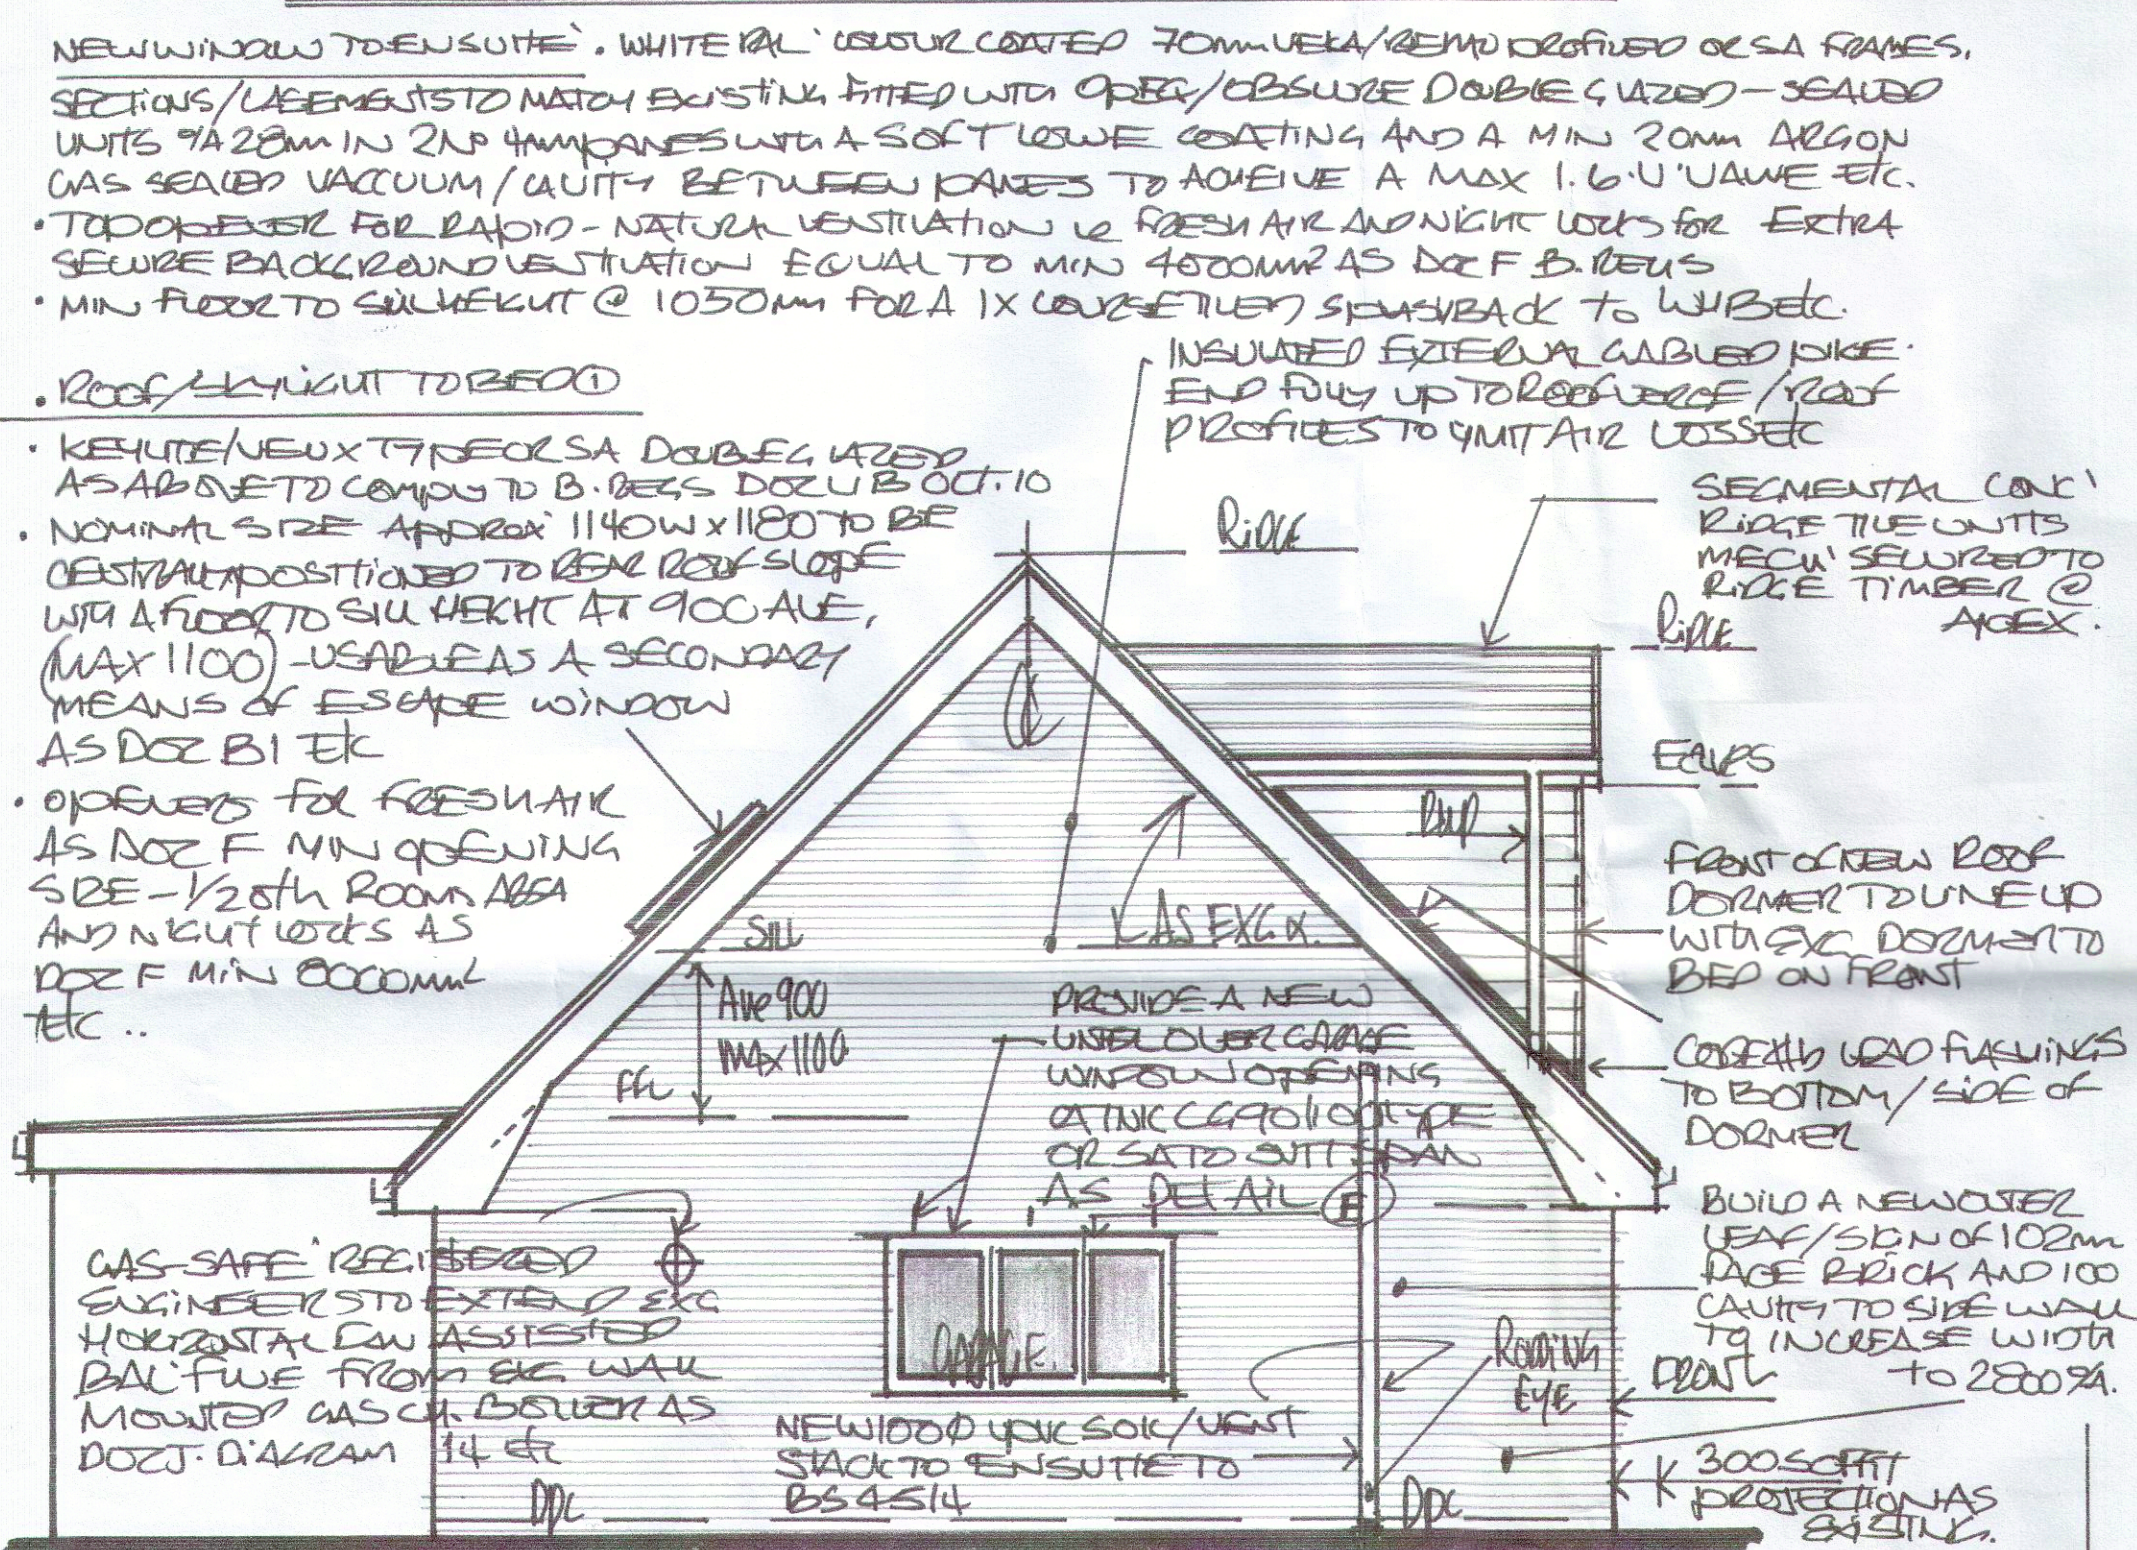


1:50 PROPOSED "SIDE" ELEVATION OP1 26/26 + 28

• FORMAN EXTERNAL 3000mm WIDE CAVITY WALL CONSTRUCTION TO GIVE / EX 102 / SKIN OF CAVITY WALL BY INCREASING WIDTH OF CAVITY FROM 2580 TO 2800 WITH A NEW SKIN FORMED EXTERNALLY WITH AN INSULATED CAVITY BETWEEN 2 OR 2.5 SINGLE SKIN AND NEW 102 OUTER SKIN AS SPEC'N / DETAILS OF ADEQUATE FOUNDATION / S ETC ...



1:50 PROPOSED "REAR" ELEVATION

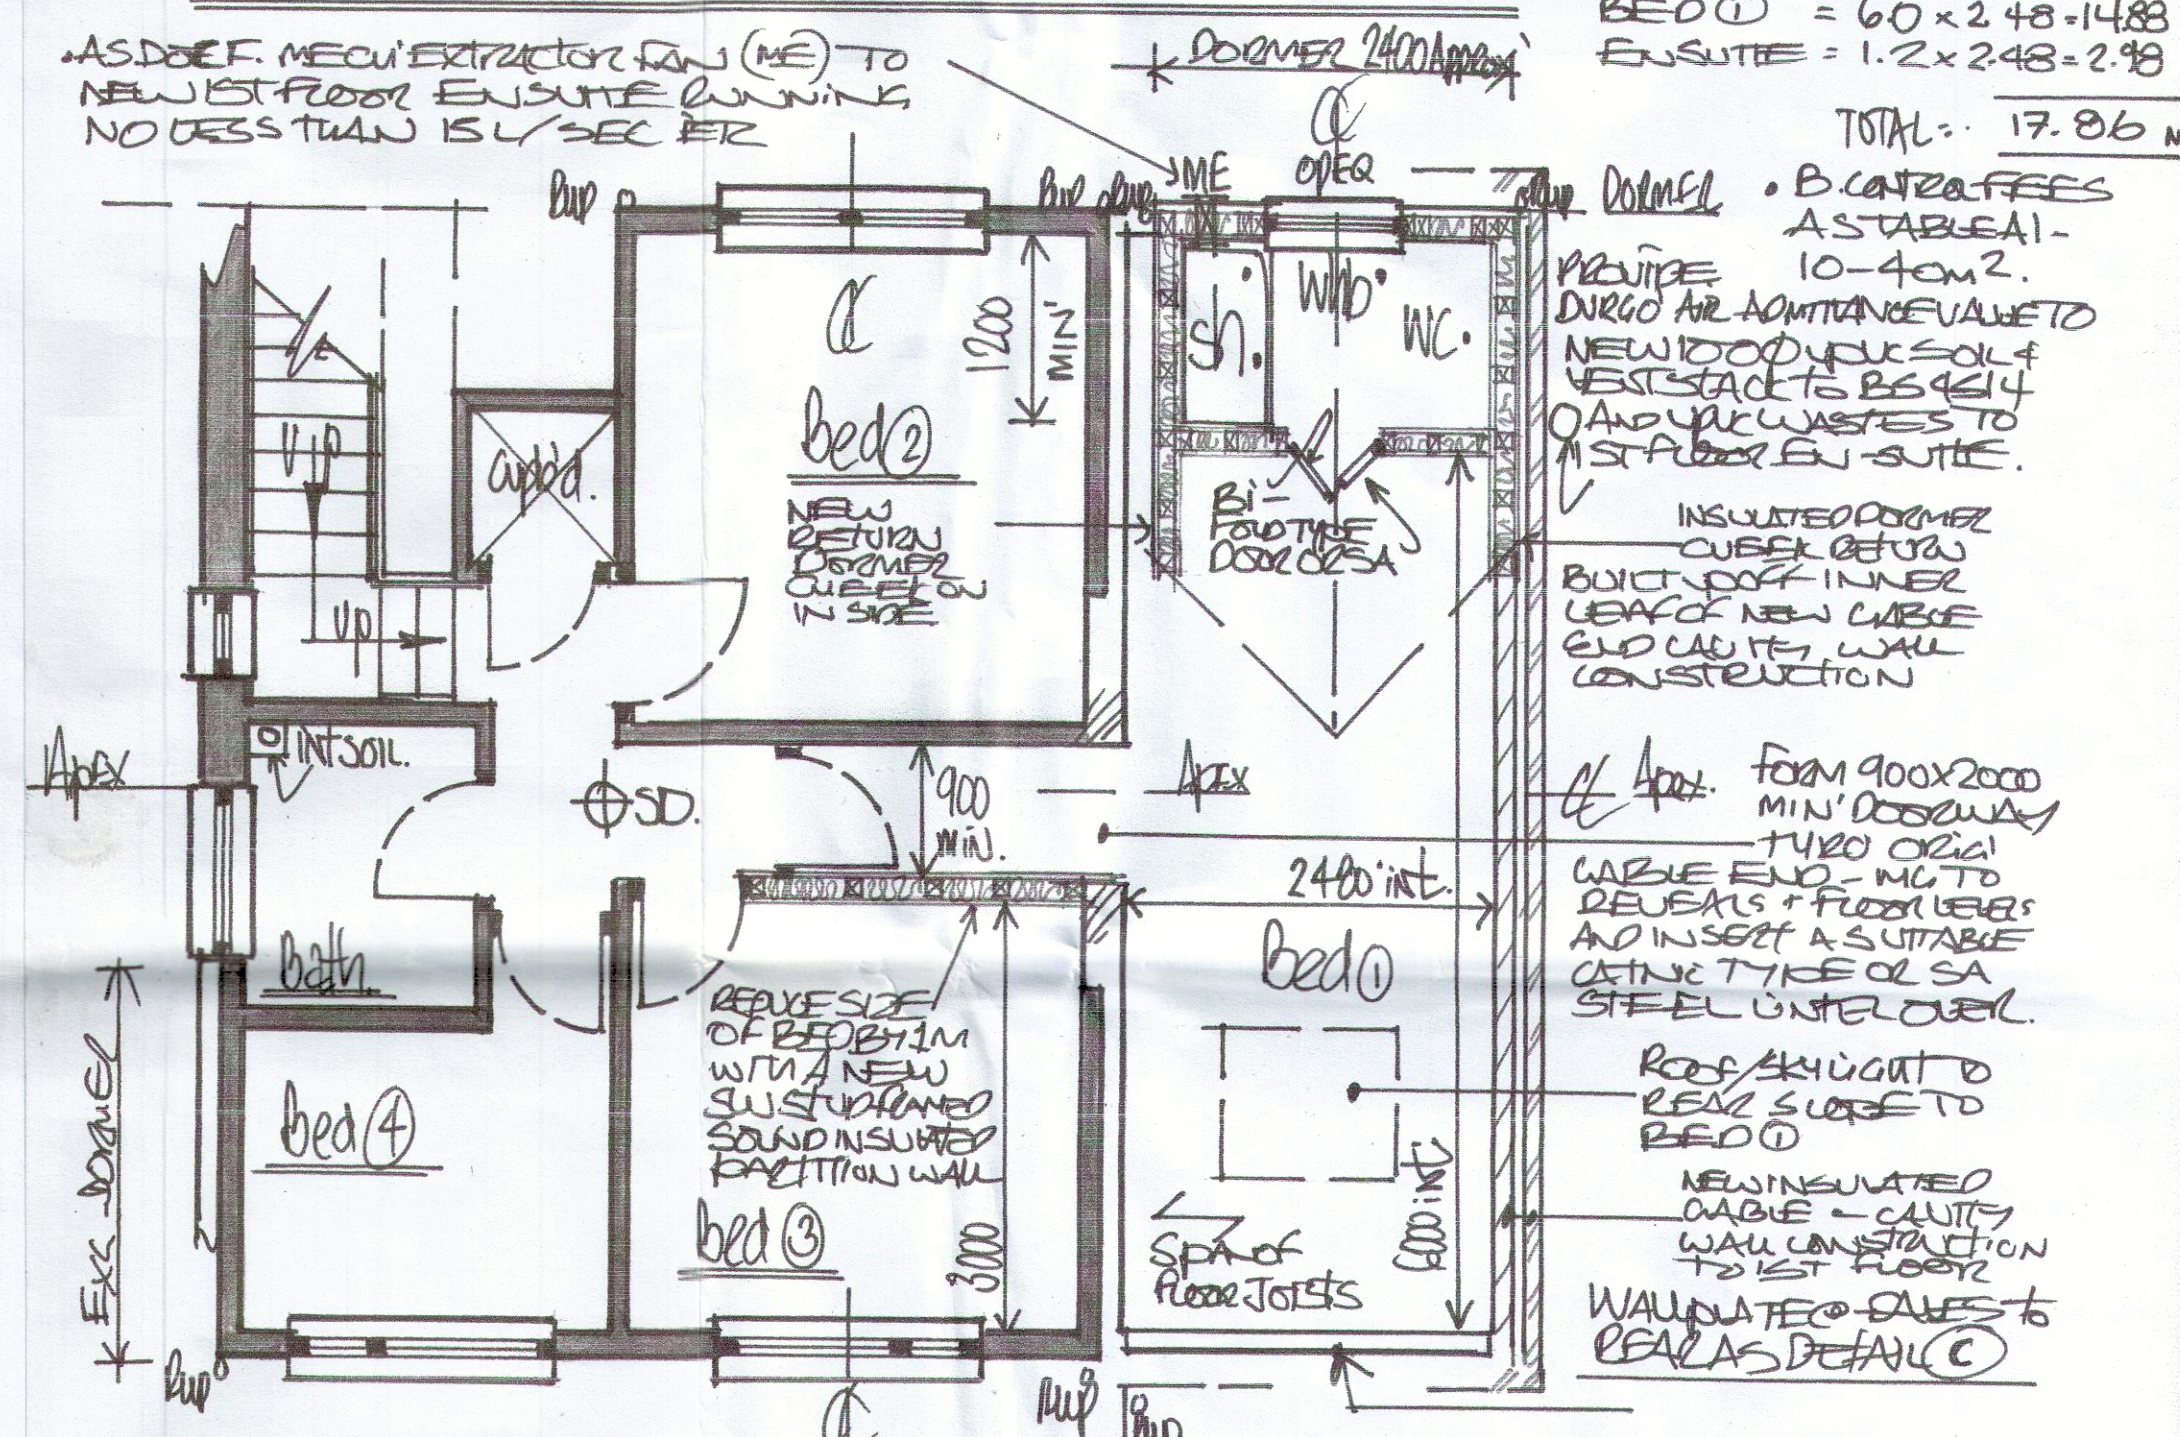

1:50 PROPOSED 1st FLOOR PLAN