


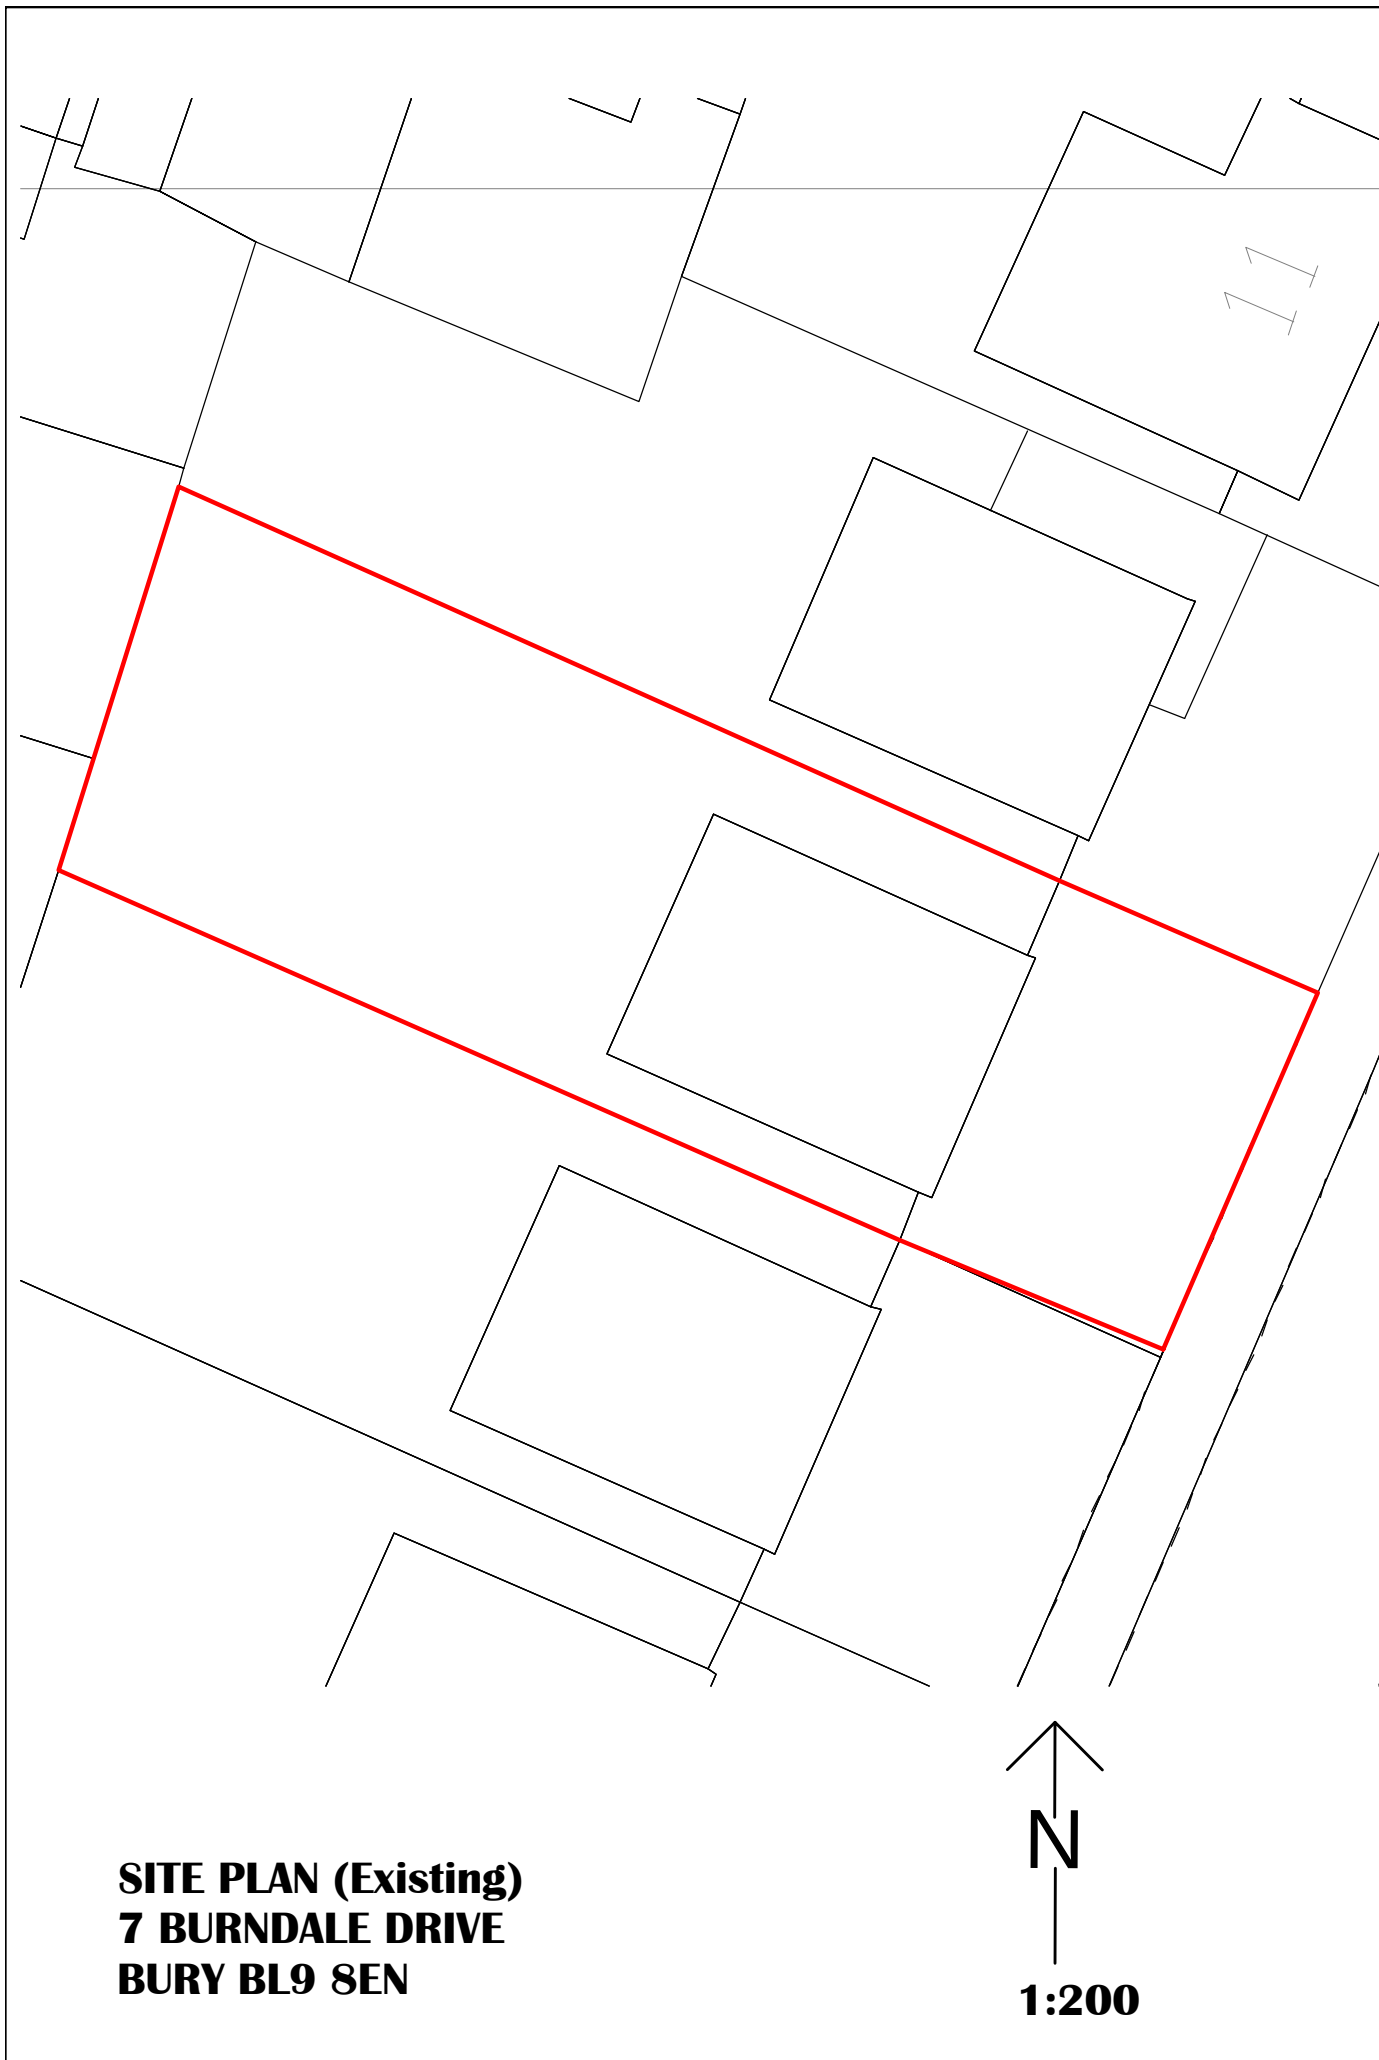

SITE PLAN (Existing)
7 BURNDALE DRIVE
BURY BL9 8EN



1:200