




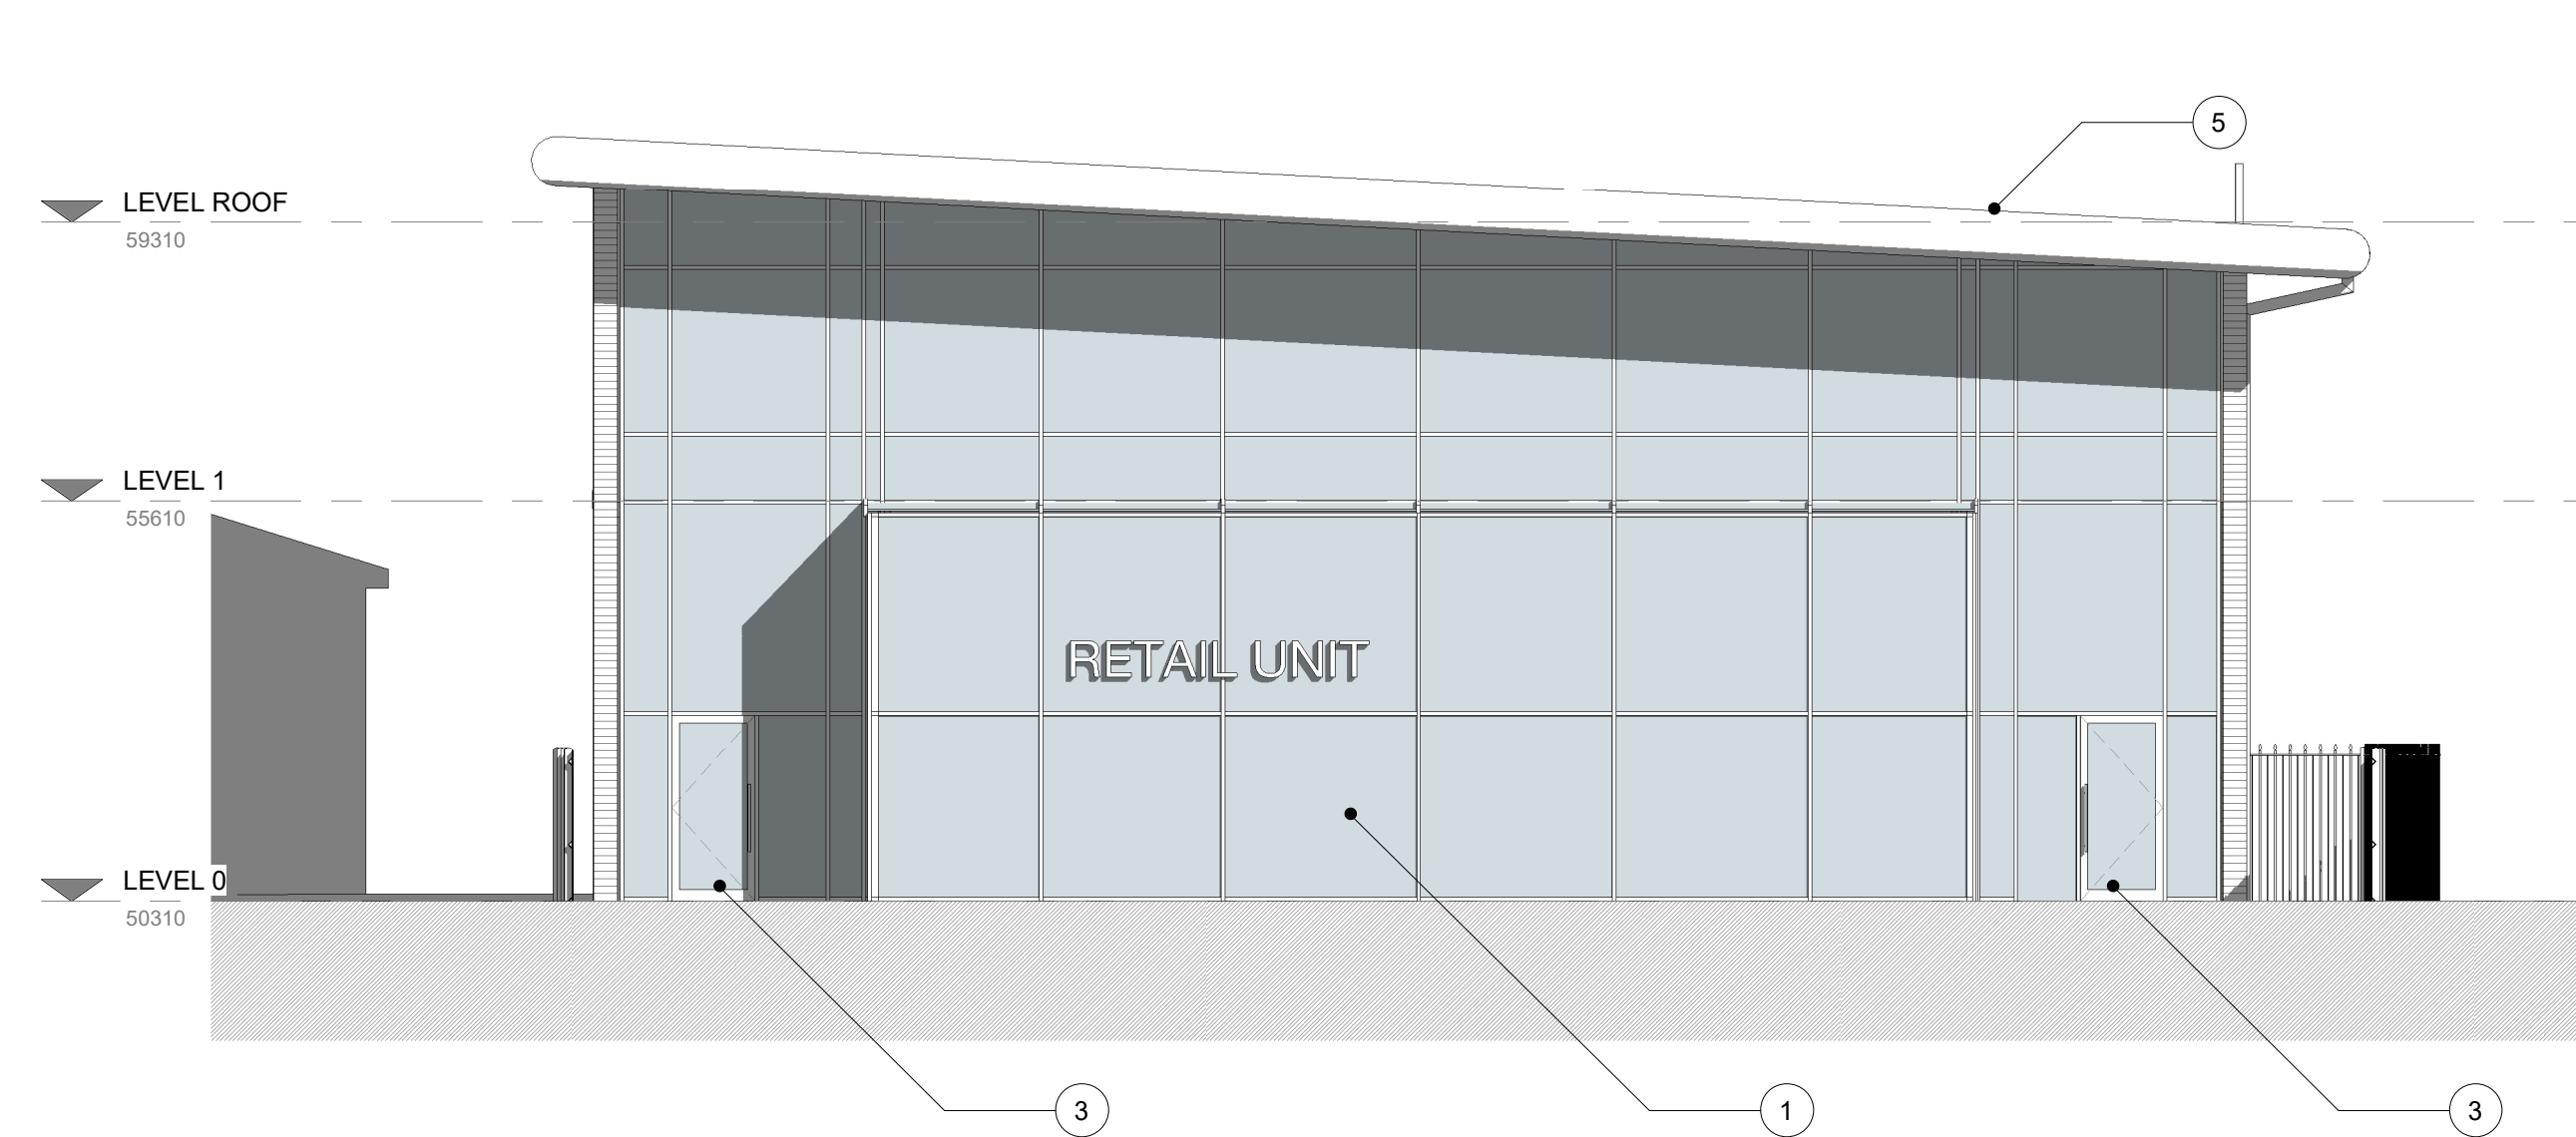


1. Front - Proposed
1 : 100

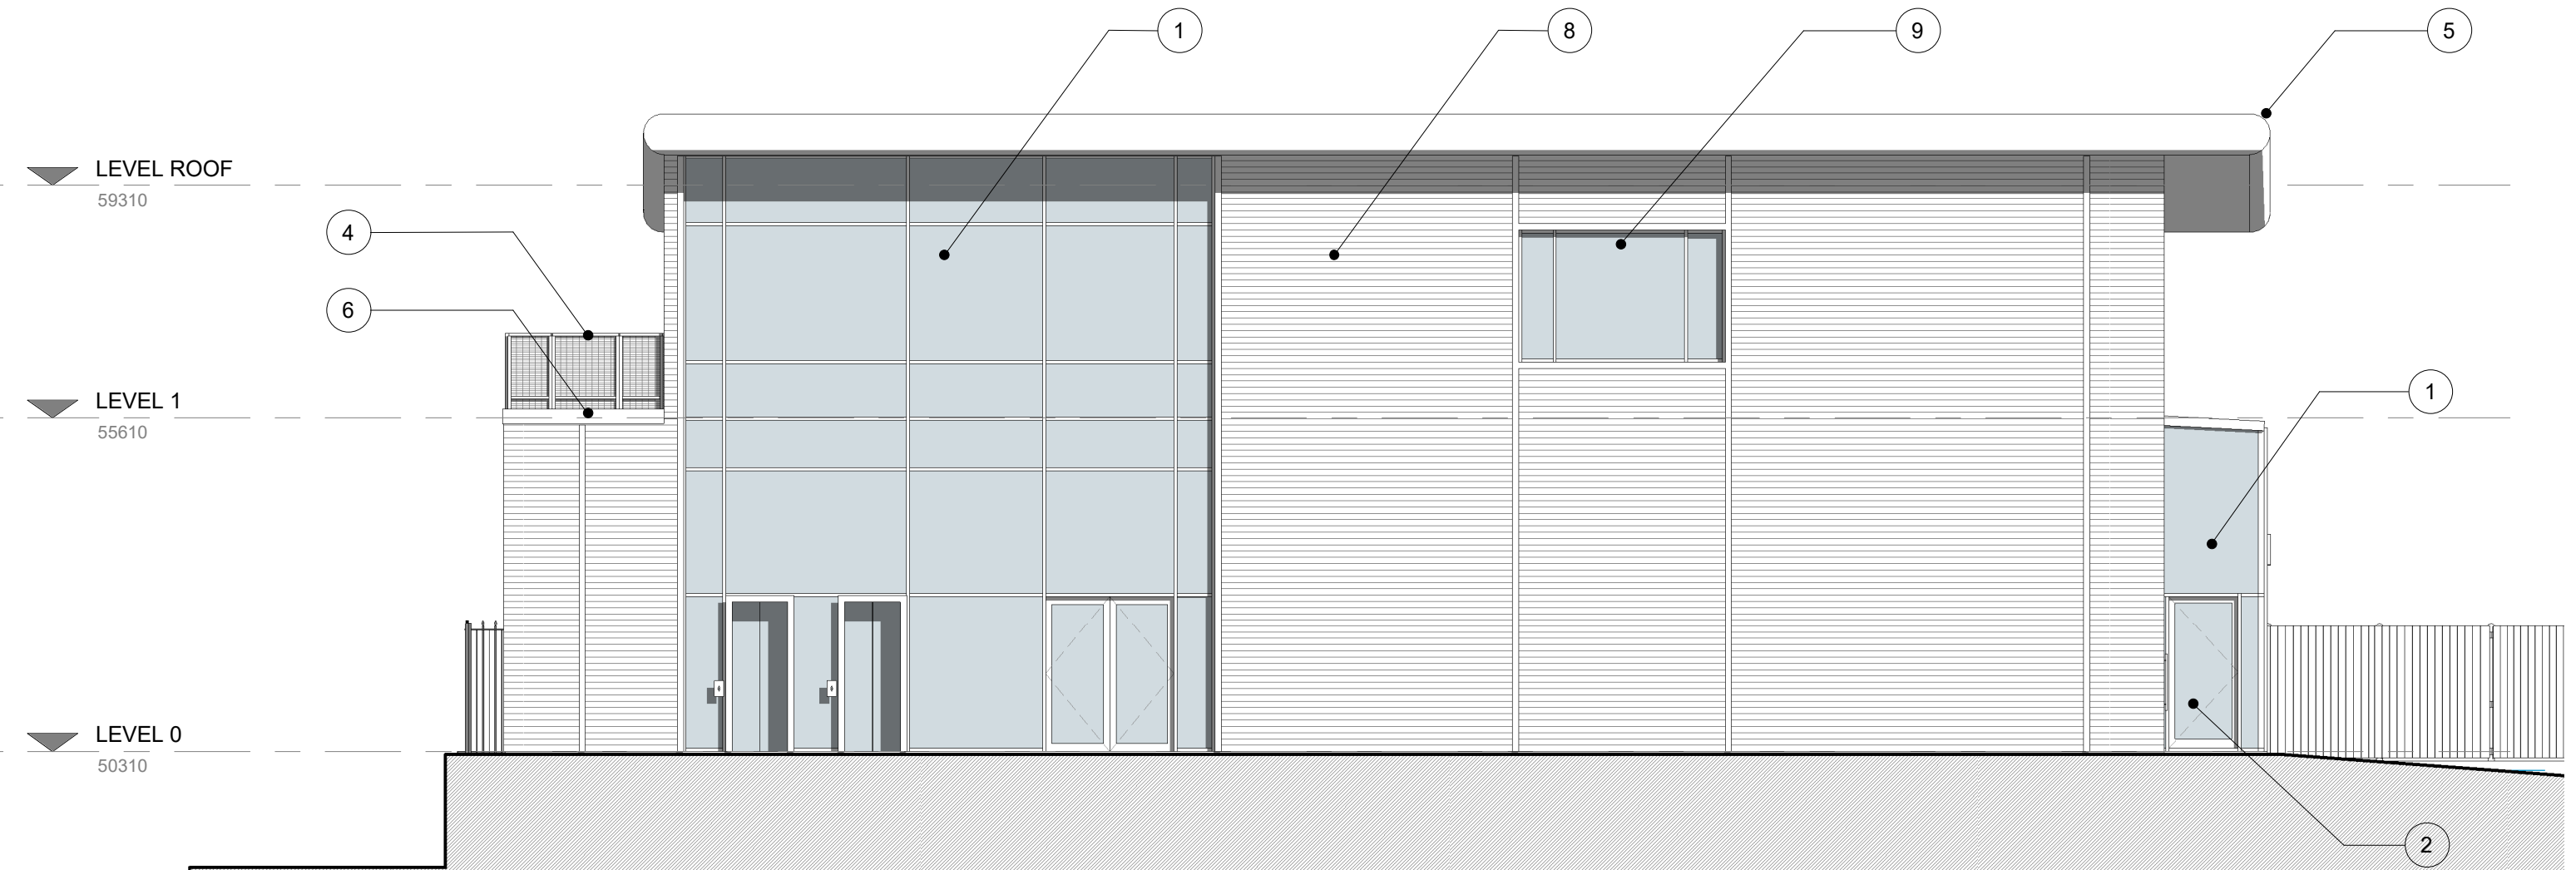

2. Left Side - Proposed
1 : 100

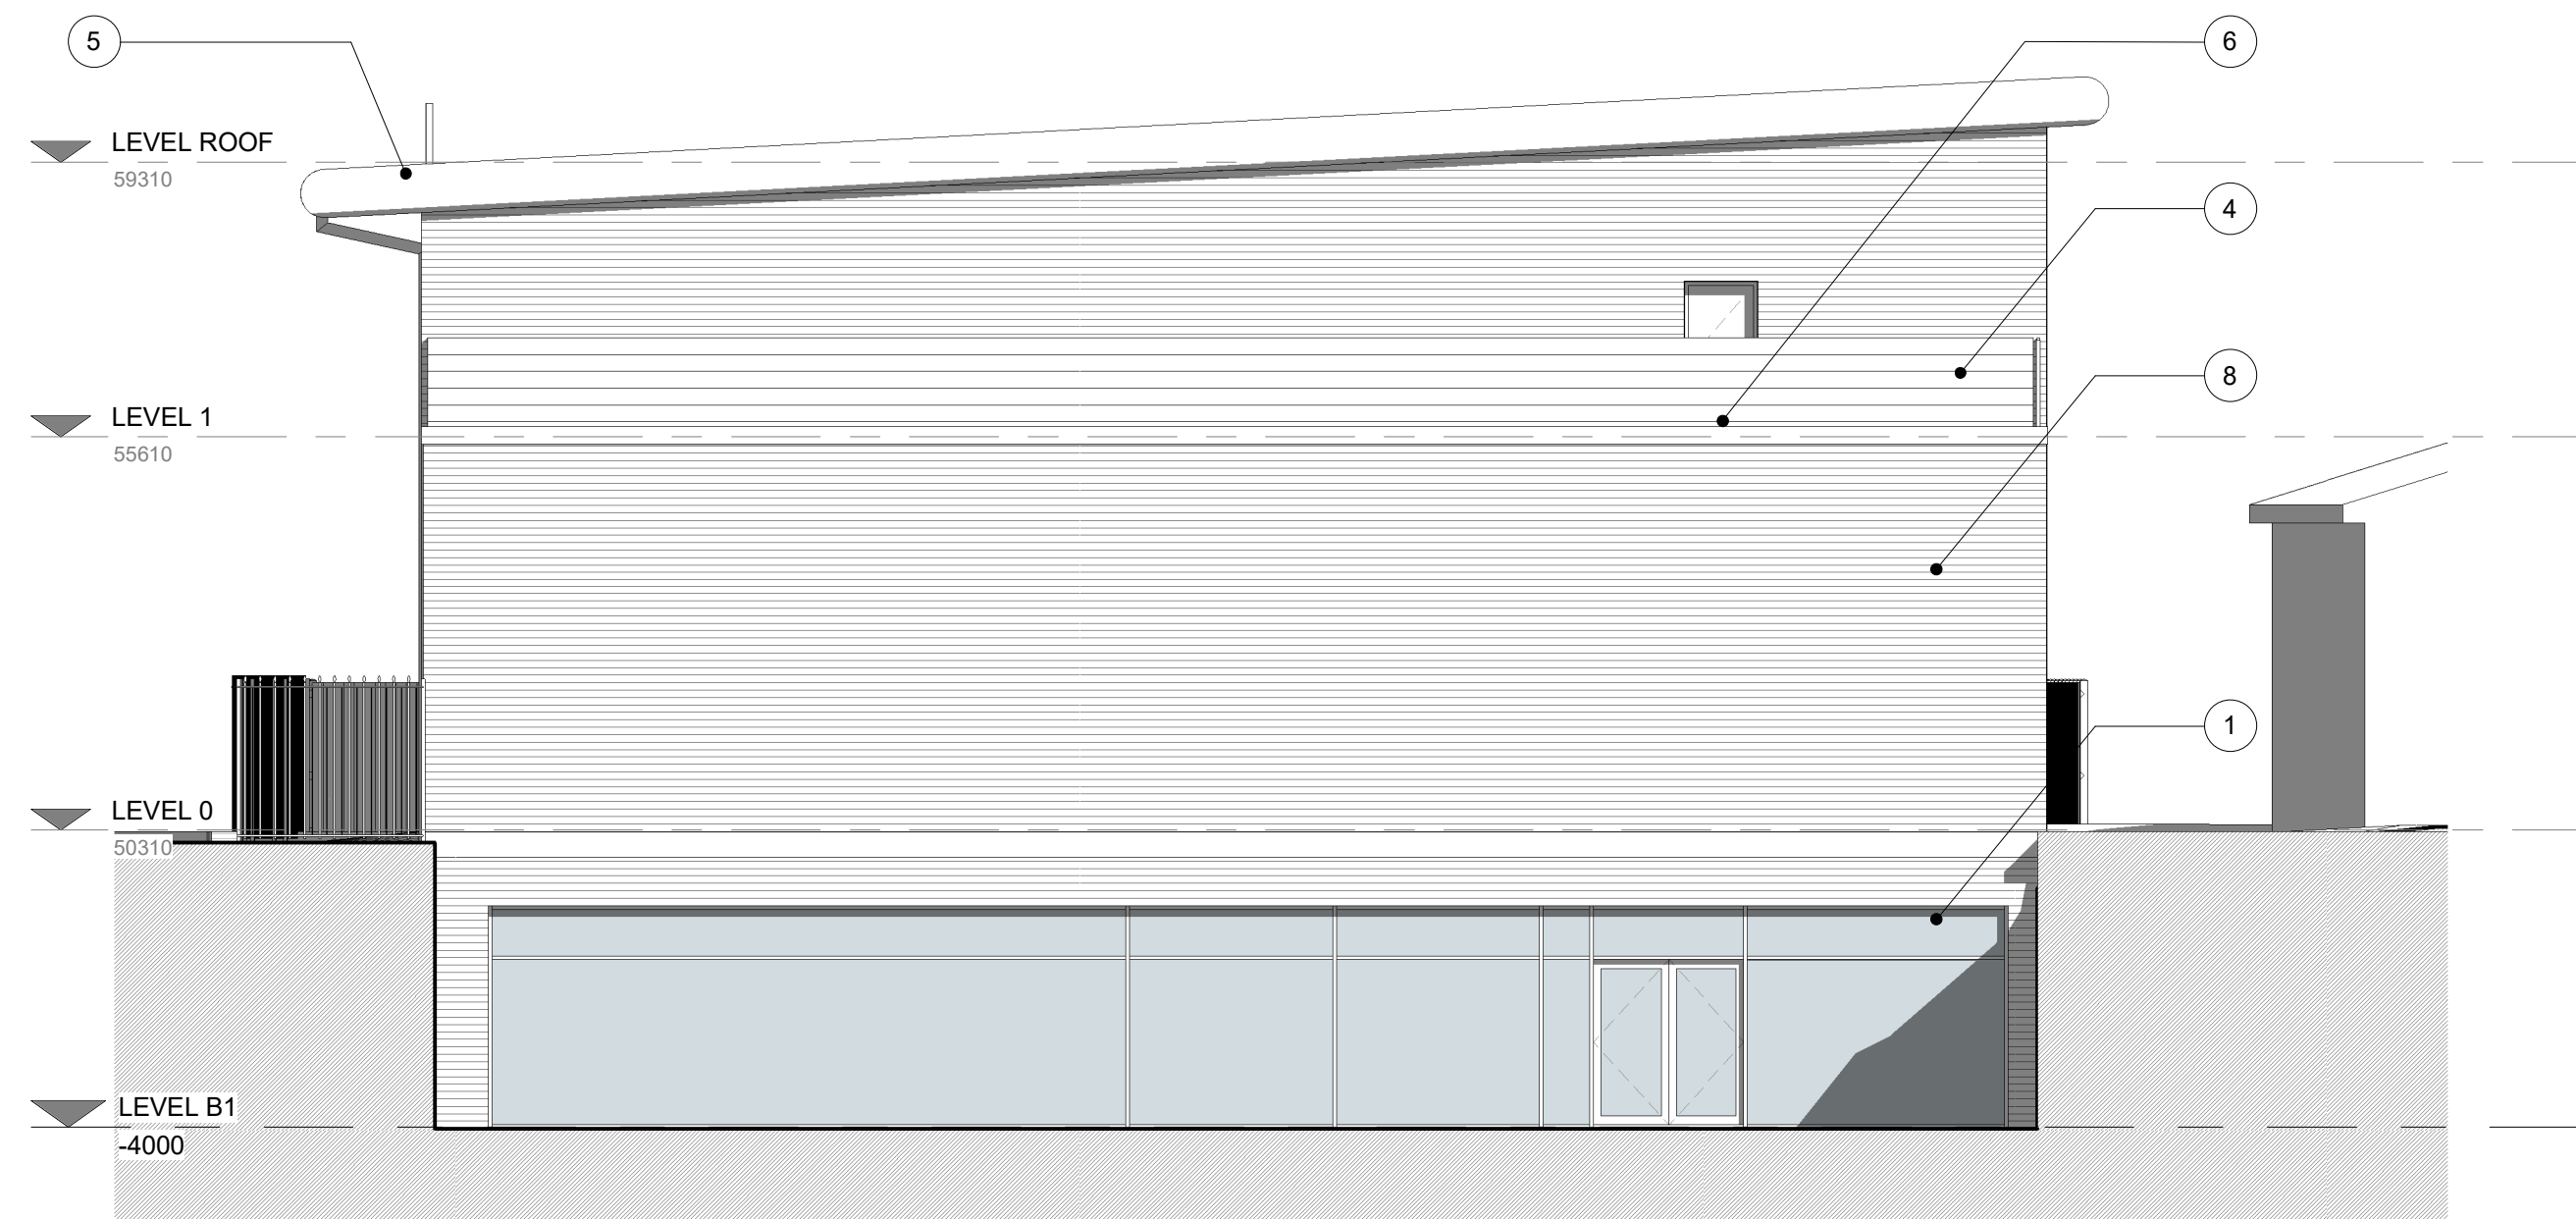

3. Rear - Proposed
1 : 100

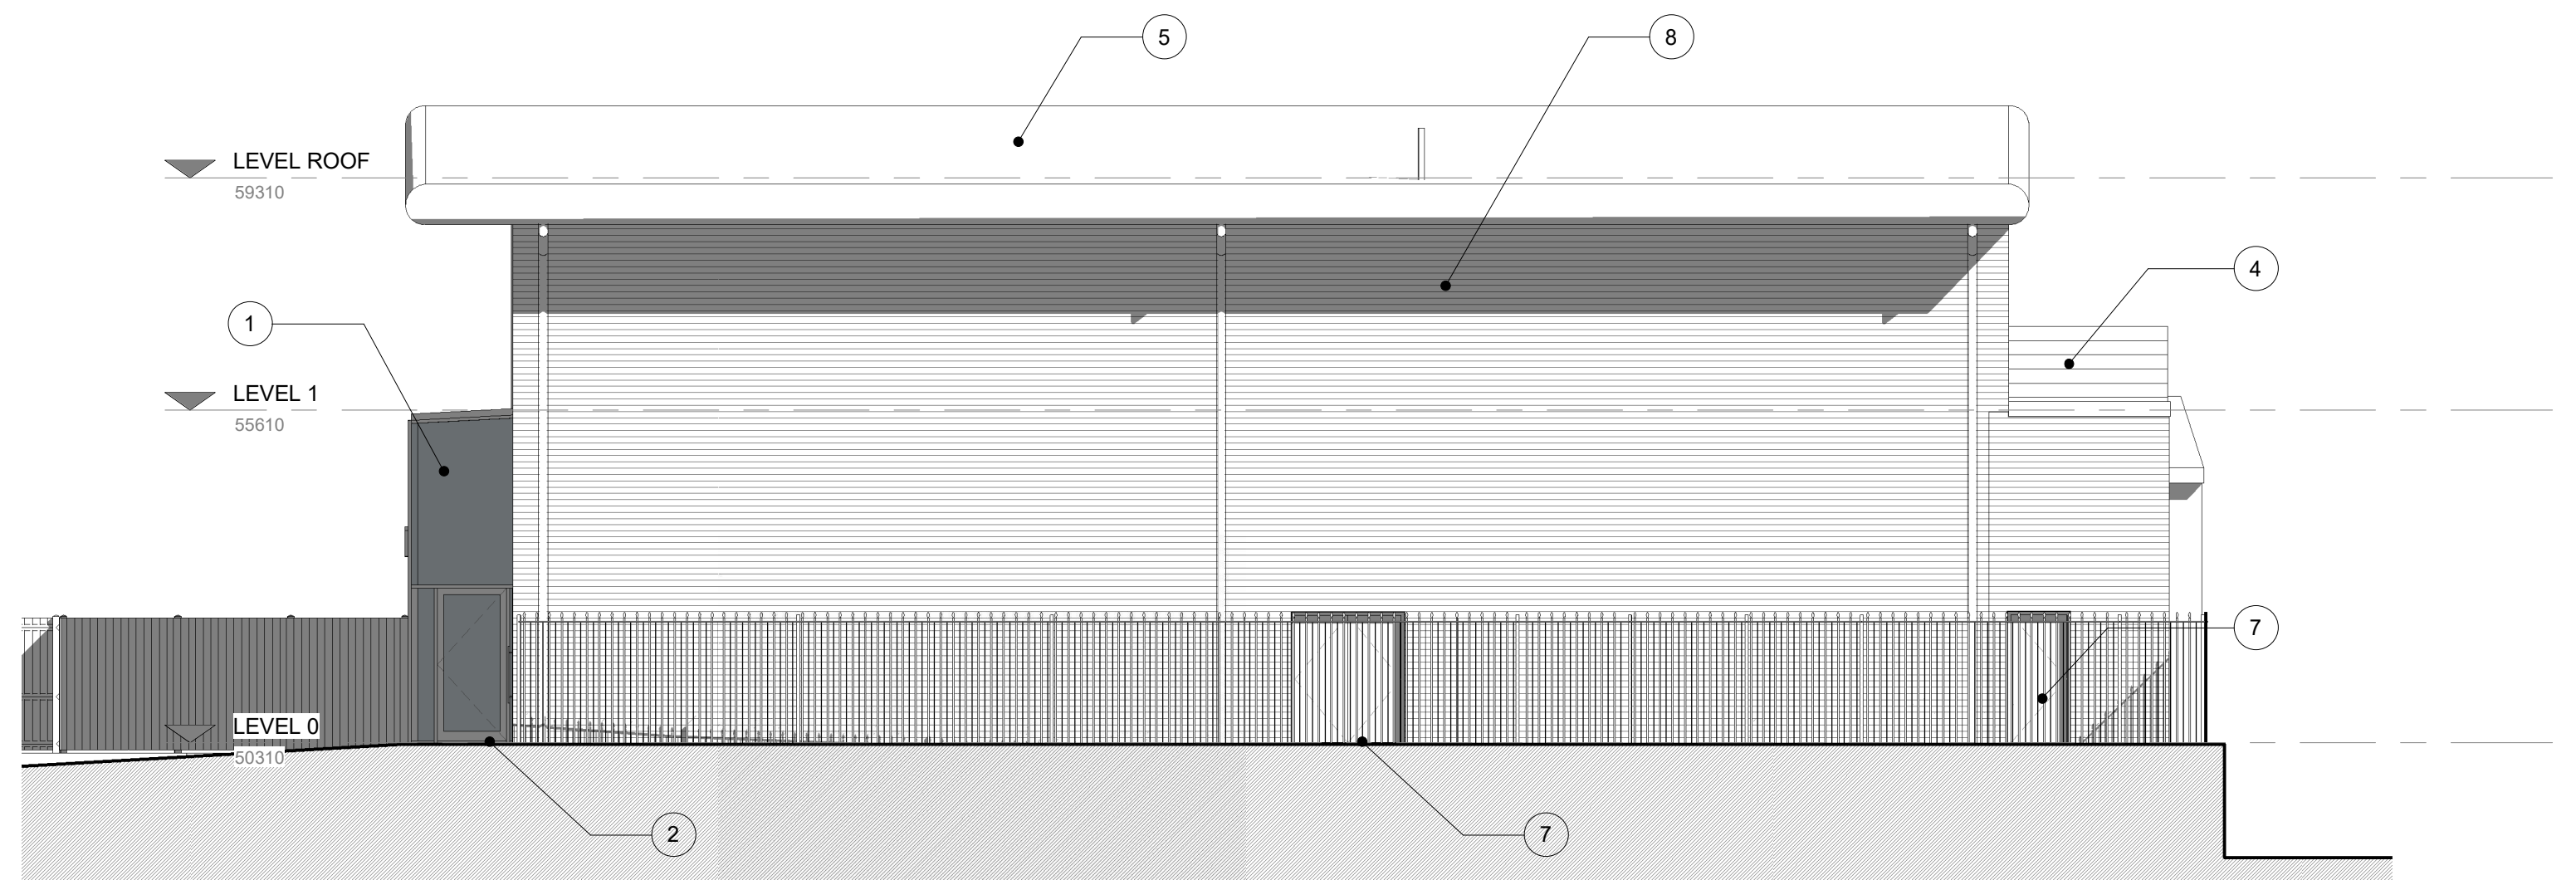

4. Right Side - Proposed
1 : 100

Note Block - Elevations - GA

- 1 Aluminium framed curtain walling with clear and opaque panels.
- 2 Shopfront Entrance
- 3 Synagogue Entrance
- 4 1100mm High Railing with noise attenuation measures.
- 5 Roof with bullnosed fascia
- 6 Roof platform with HVAC / mechanical equipment.
- 7 Service entrance.
- 8 Profiled Insulated Metal Cladding, Colour - Dark Grey
- 9 Window. Frame colour and material to match curtain walling.

1 0 1 2 3 4 5
SCALE 1:100 m

PROJECT	Shomrei Hadass	SCALE @ A1	1 : 100	DATE	19 JUN 2018	DRAWN BY	SP
CLIENT	Unimore Ltd	STATUS	FOR COORDINATION				
TITLE	Proposed GA Elevations	PROJECT NO.	DA14079.2.	DRAWING NO.	004.	REV.	5
NOTES		DISCLAIMER: ALL RIGHTS RESERVED. THIS DRAWING MUST NOT BE REPRODUCED WITHOUT PRIOR WRITTEN CONSENT. ALL DIMENSIONS AND MATERIALS SHALL BE CHECKED AND CONFIRMED BY THE ARCHITECT PRIOR TO CONSTRUCTION. THE ARCHITECT SHALL BE RESPONSIBLE FOR THE ACCURACY OF THE INFORMATION PROVIDED IN THIS DRAWING. 