
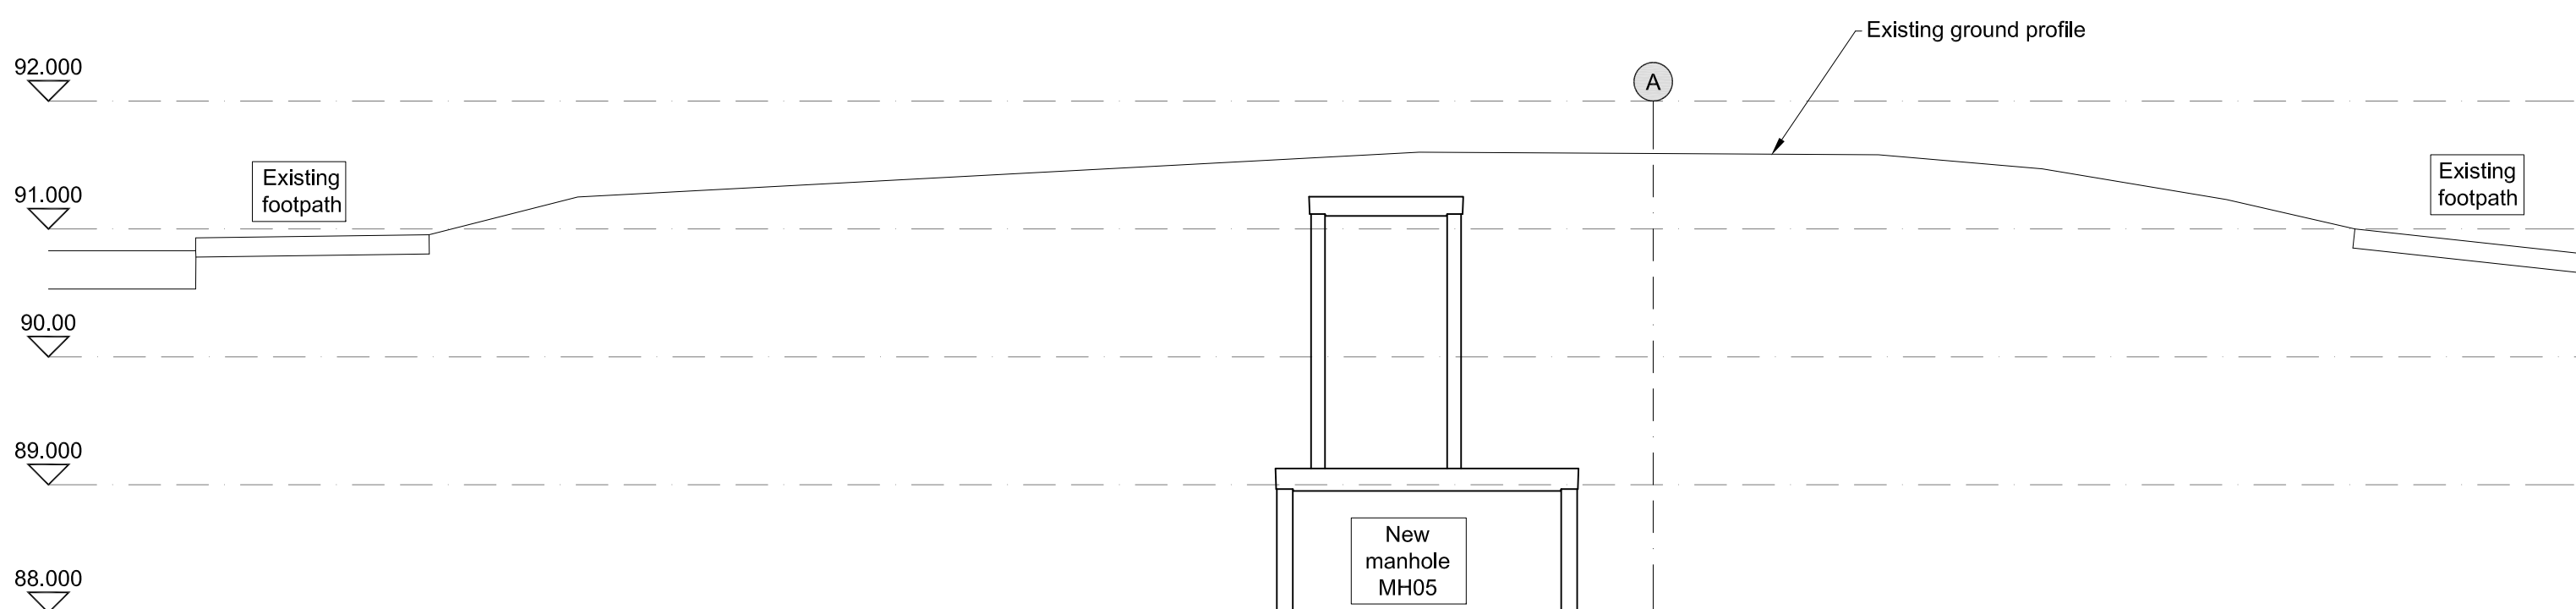
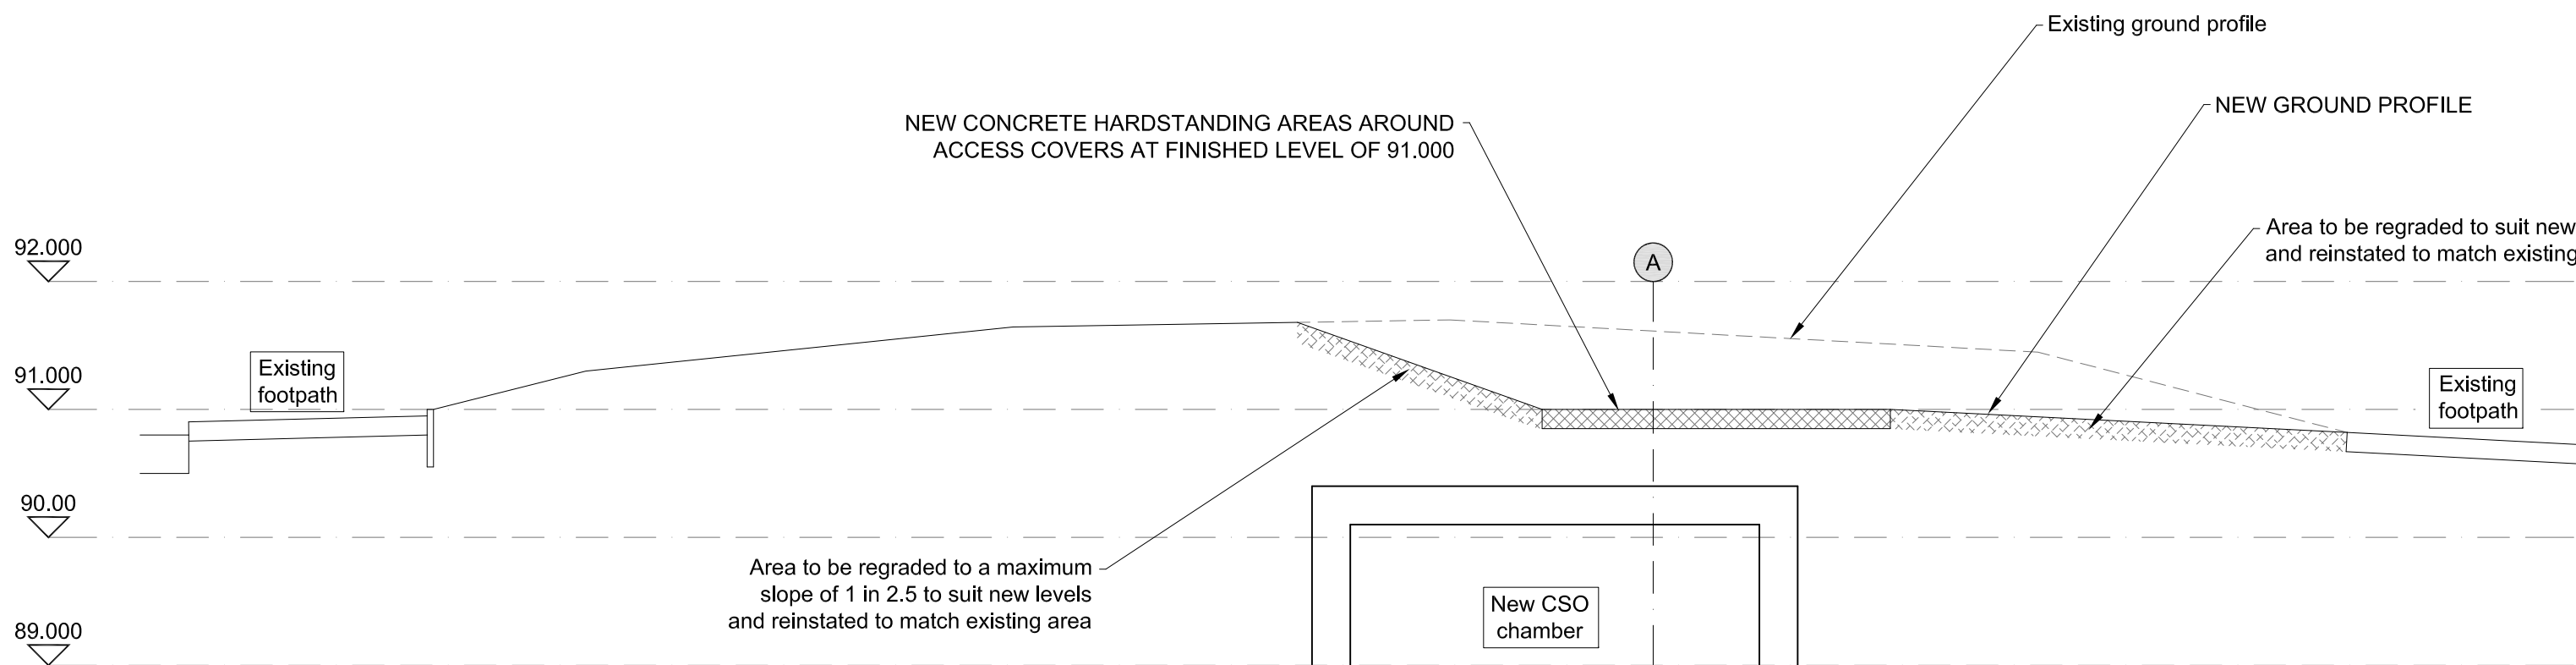
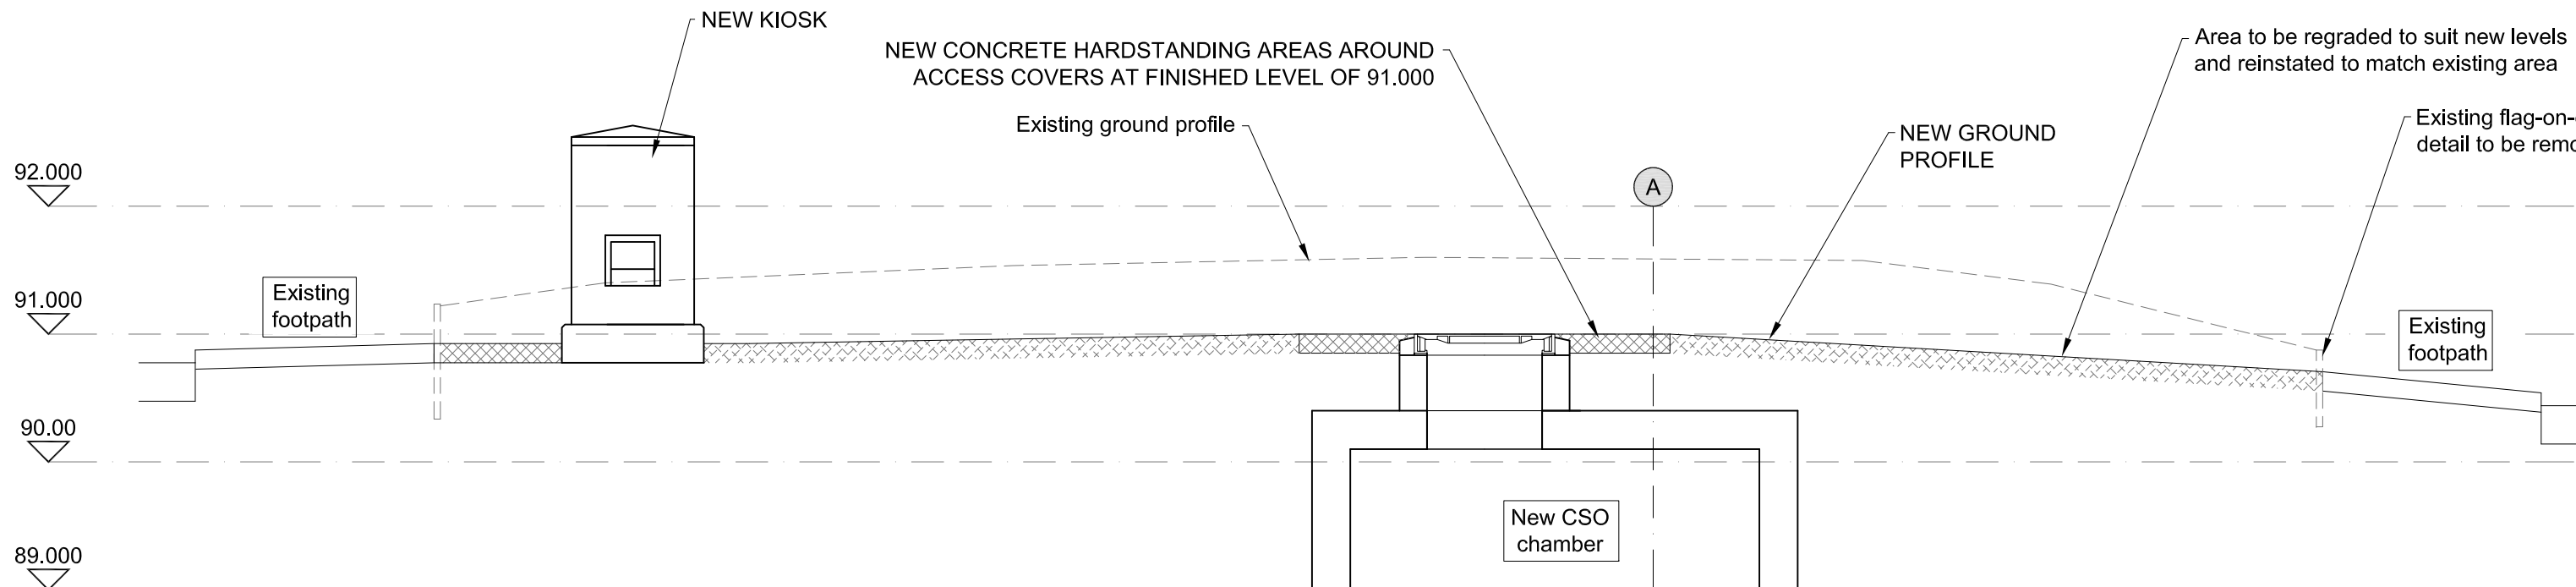
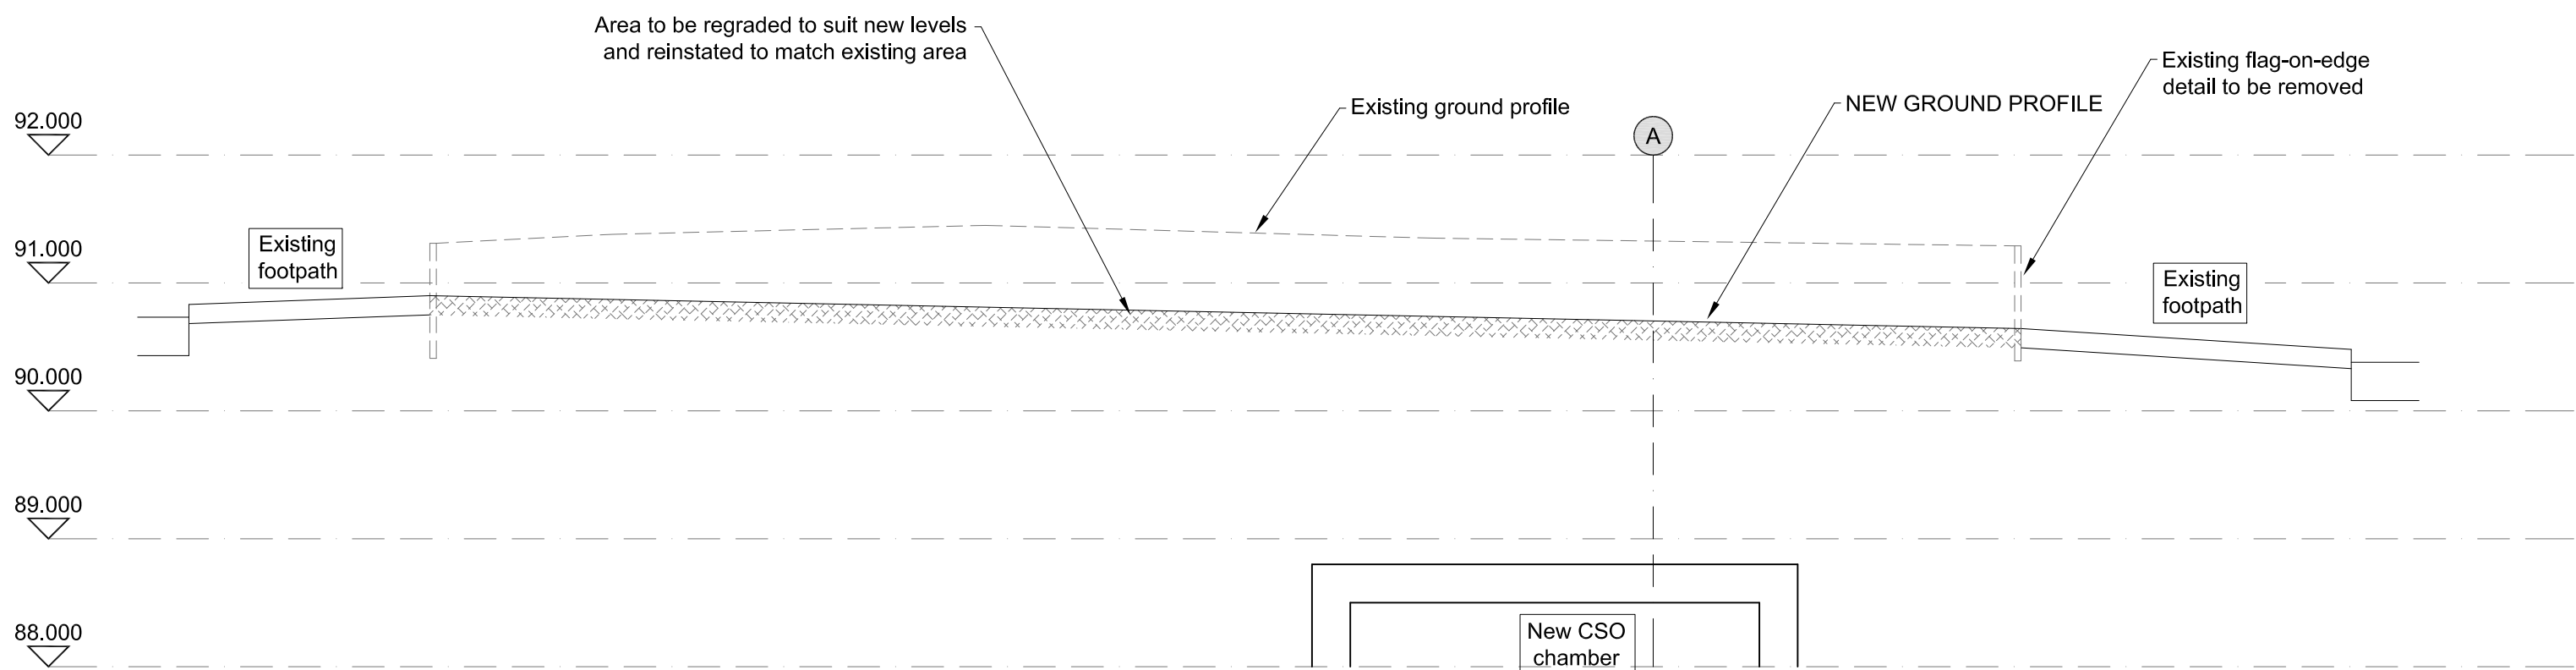
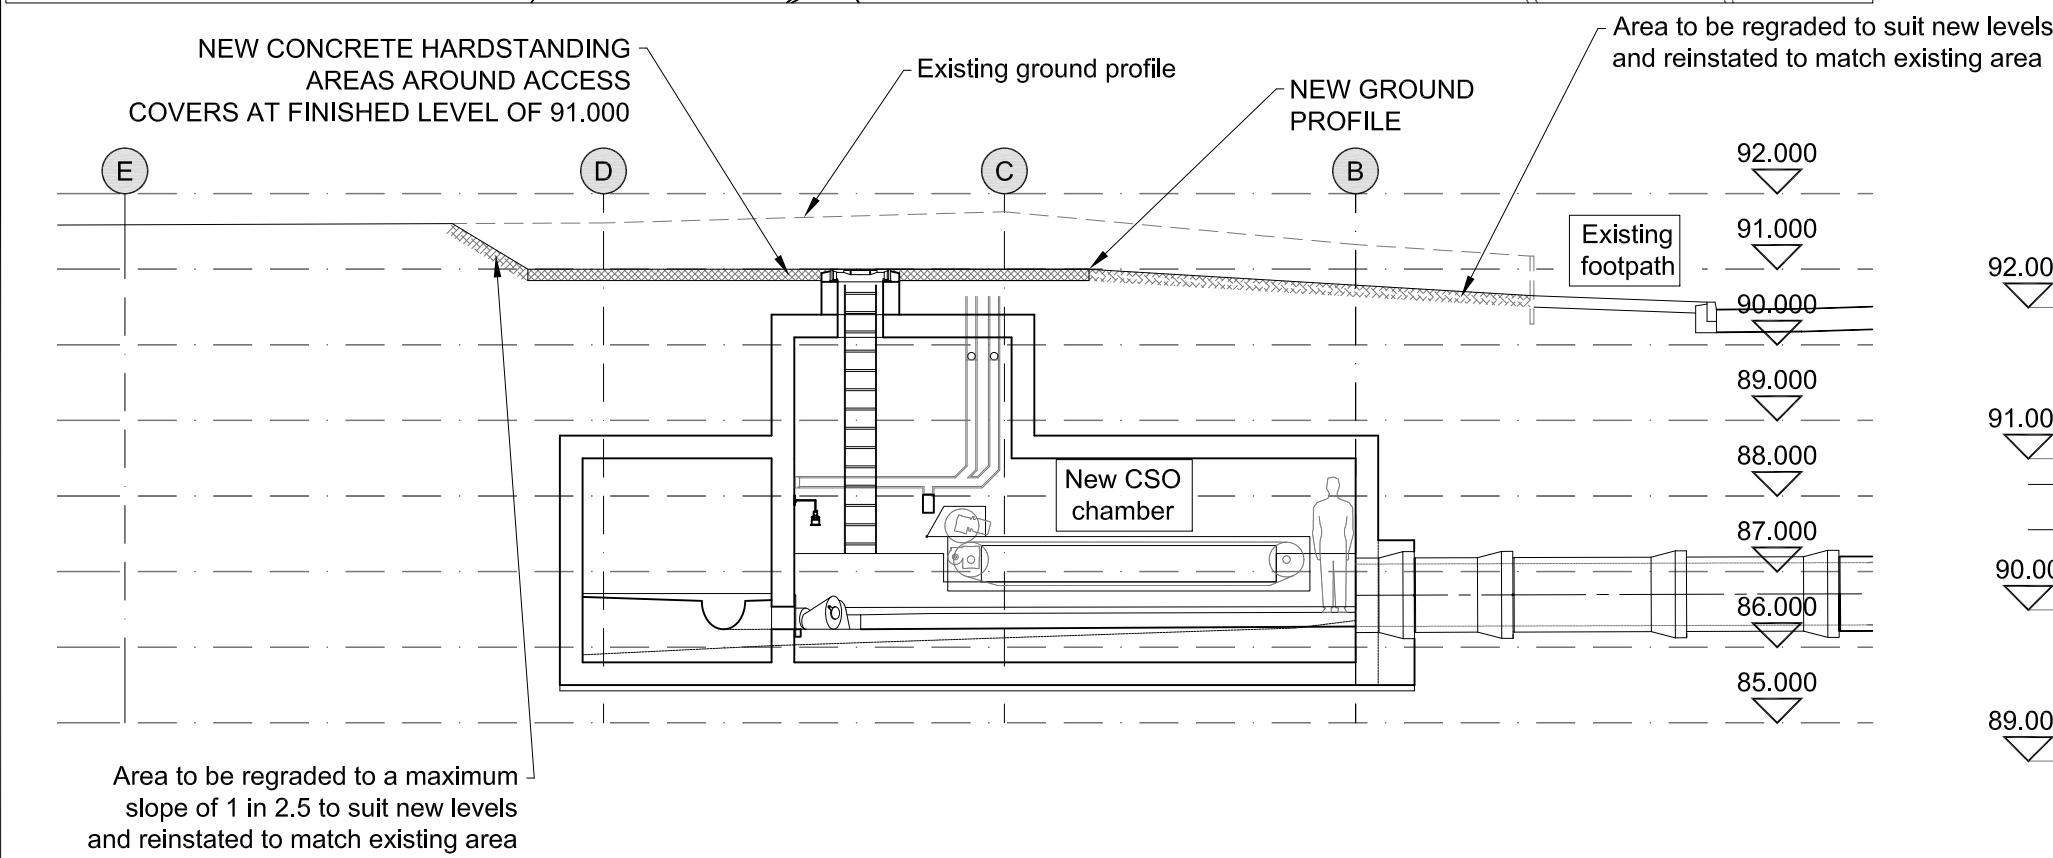


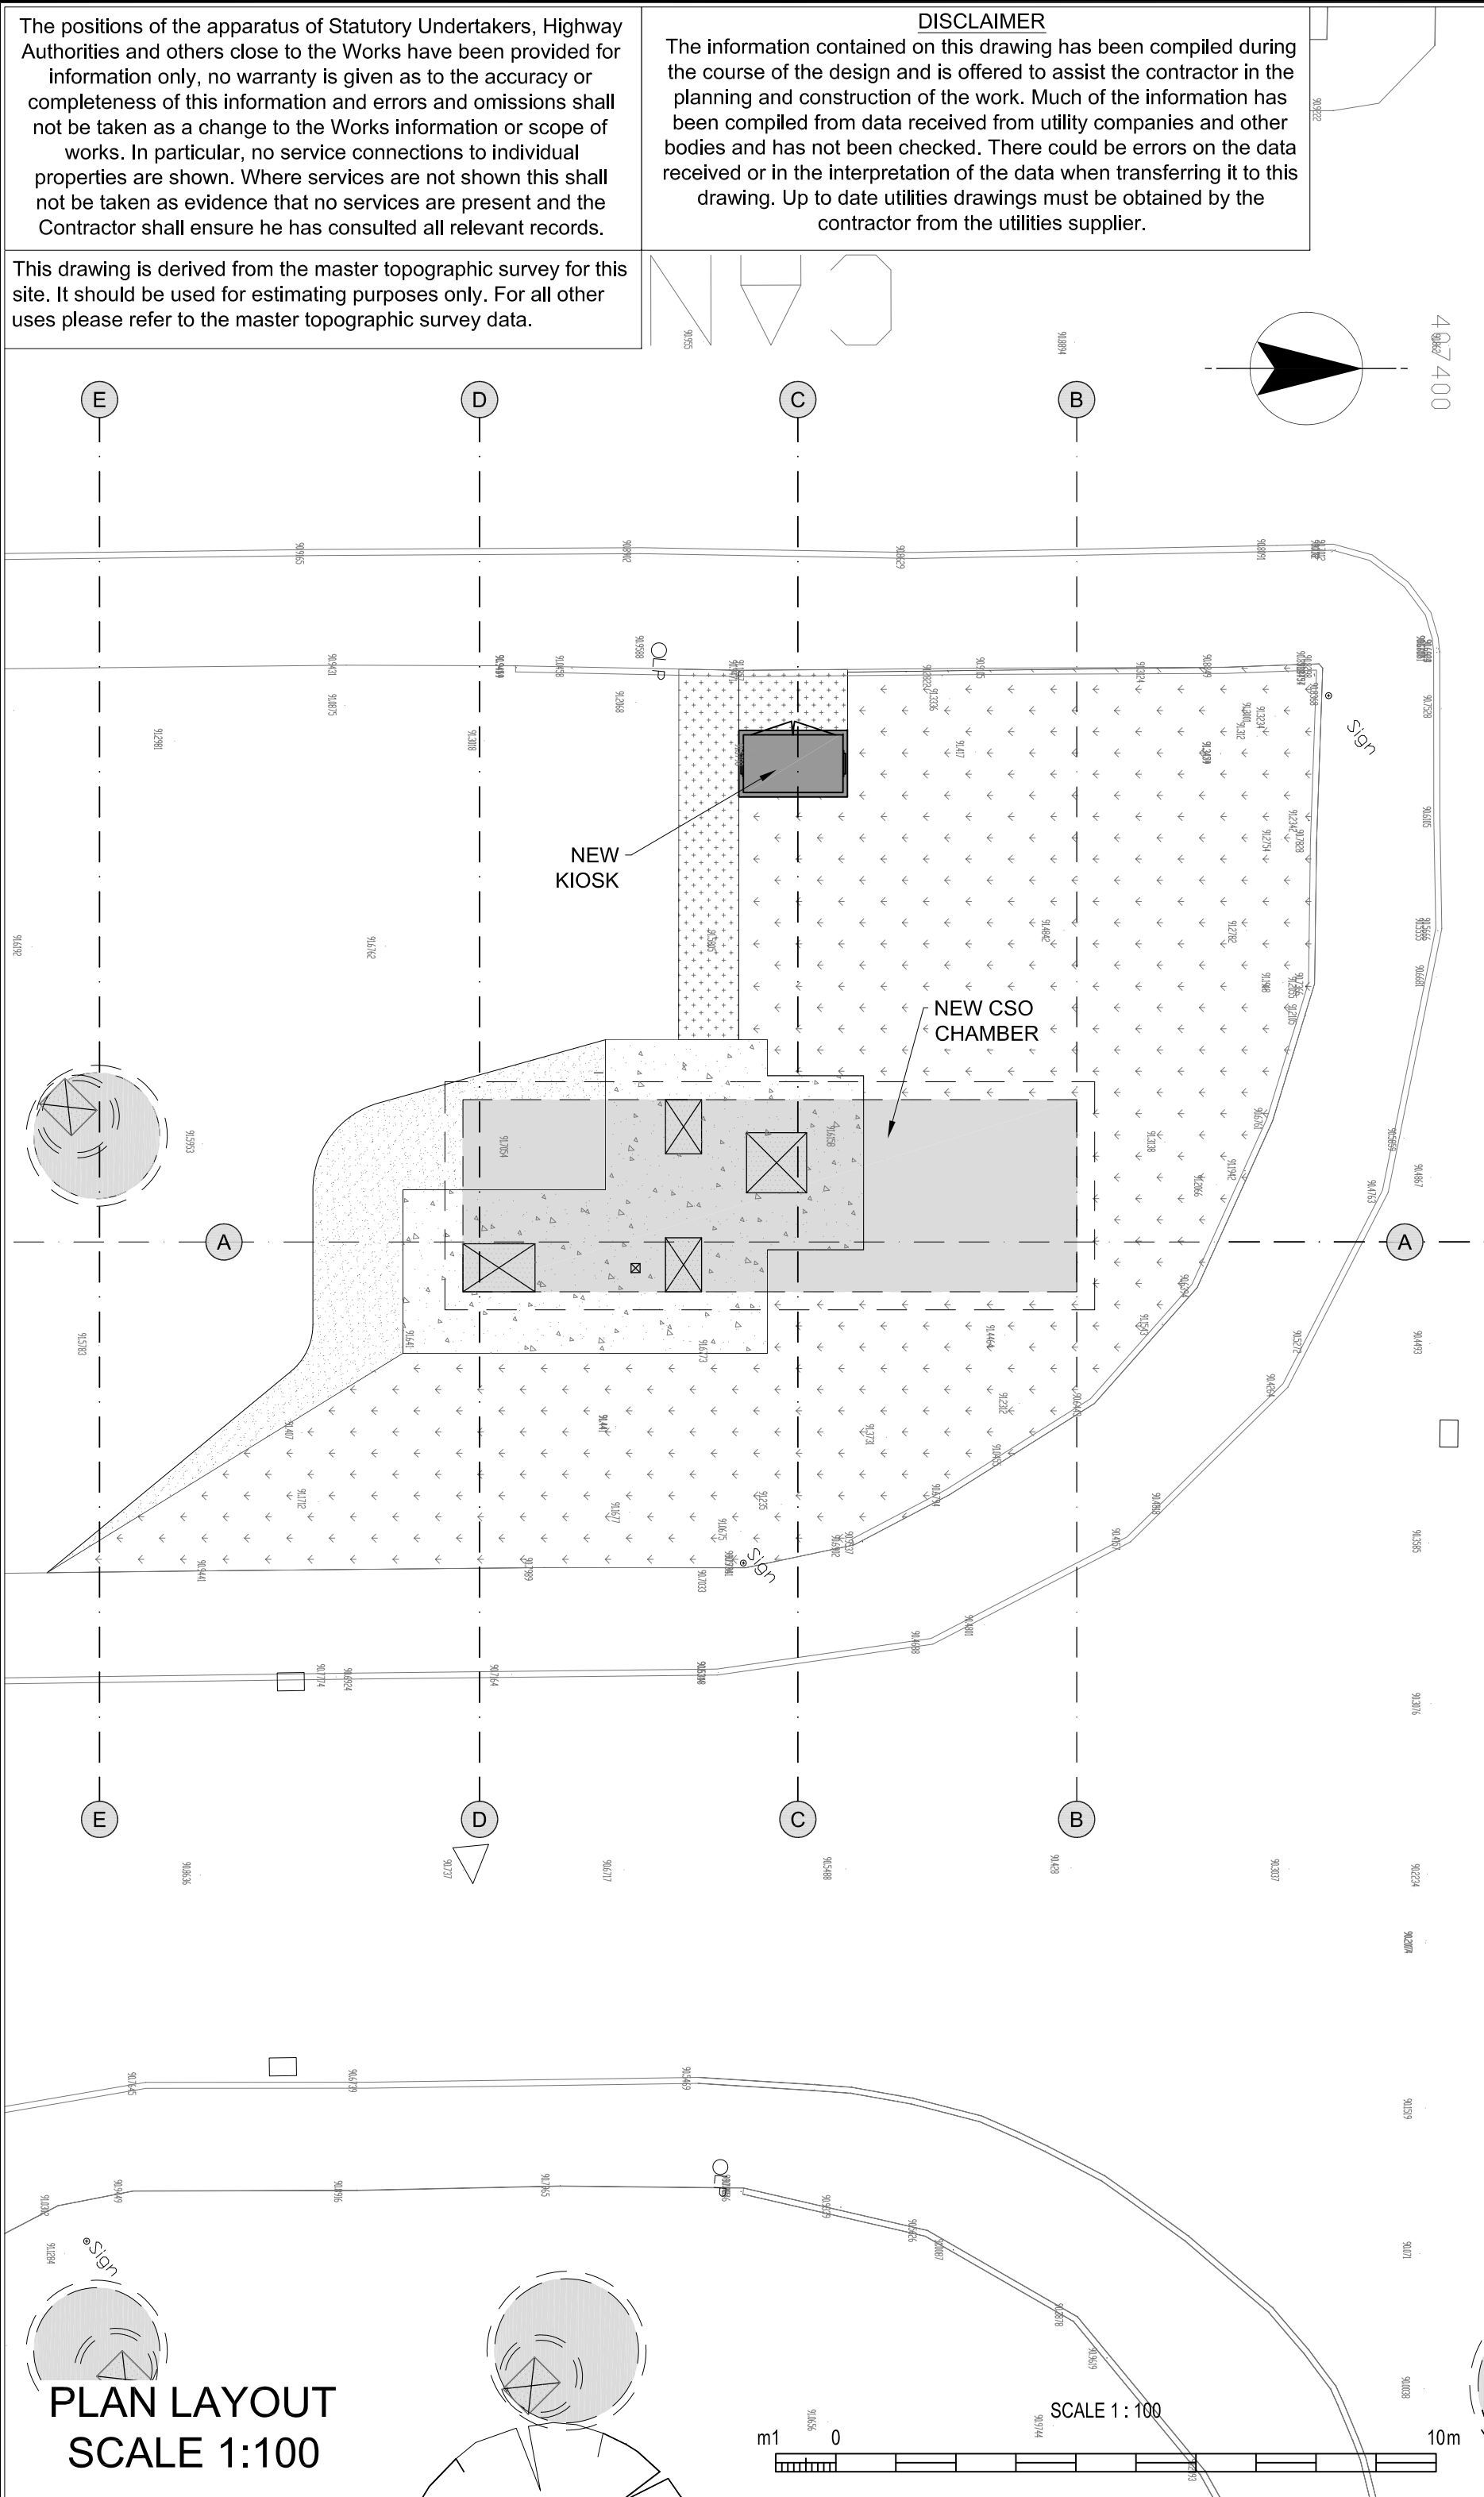

NOTES

- All dimensions in millimetres and all levels in metres AOD unless noted otherwise.
- Drawing to be read in conjunction with drawing numbers
BRY0027/80018804/00/97/1001
BRY0027/80018804/00/97/1003

LEGEND

- New above ground structure
- New below ground structure
- New concrete hardstanding areas around access covers at finished level of 91.000
- Area to be regraded to suit new levels and reinstated to match existing area
- New concrete hardstanding and access areas
- Area to be regraded to a maximum slope of 1 in 2.5 to suit new levels and reinstated to match existing area
- Top of regraded slope
- Bottom of regraded slope
- Manhole cover exposed at ground level

CURRENT ISSUE INFORMATION

A	CPC	JT	TJ	PLANNING	22.07.11
VERSION	DRWN	CHKD	REVD		DATE

United Utilities

UNITED UTILITIES PLC
BOLTON ROAD CSO
BRY0027 - BOLTON ROAD CSO
PLANNING DRAWING
SHEET 2 OF 3
SITE CROSS SECTIONS

SCALE As Shown	SHEET SIZE A1
DRAWING NUMBER BRY0027/80018804/00/97/1002	REVISION A