


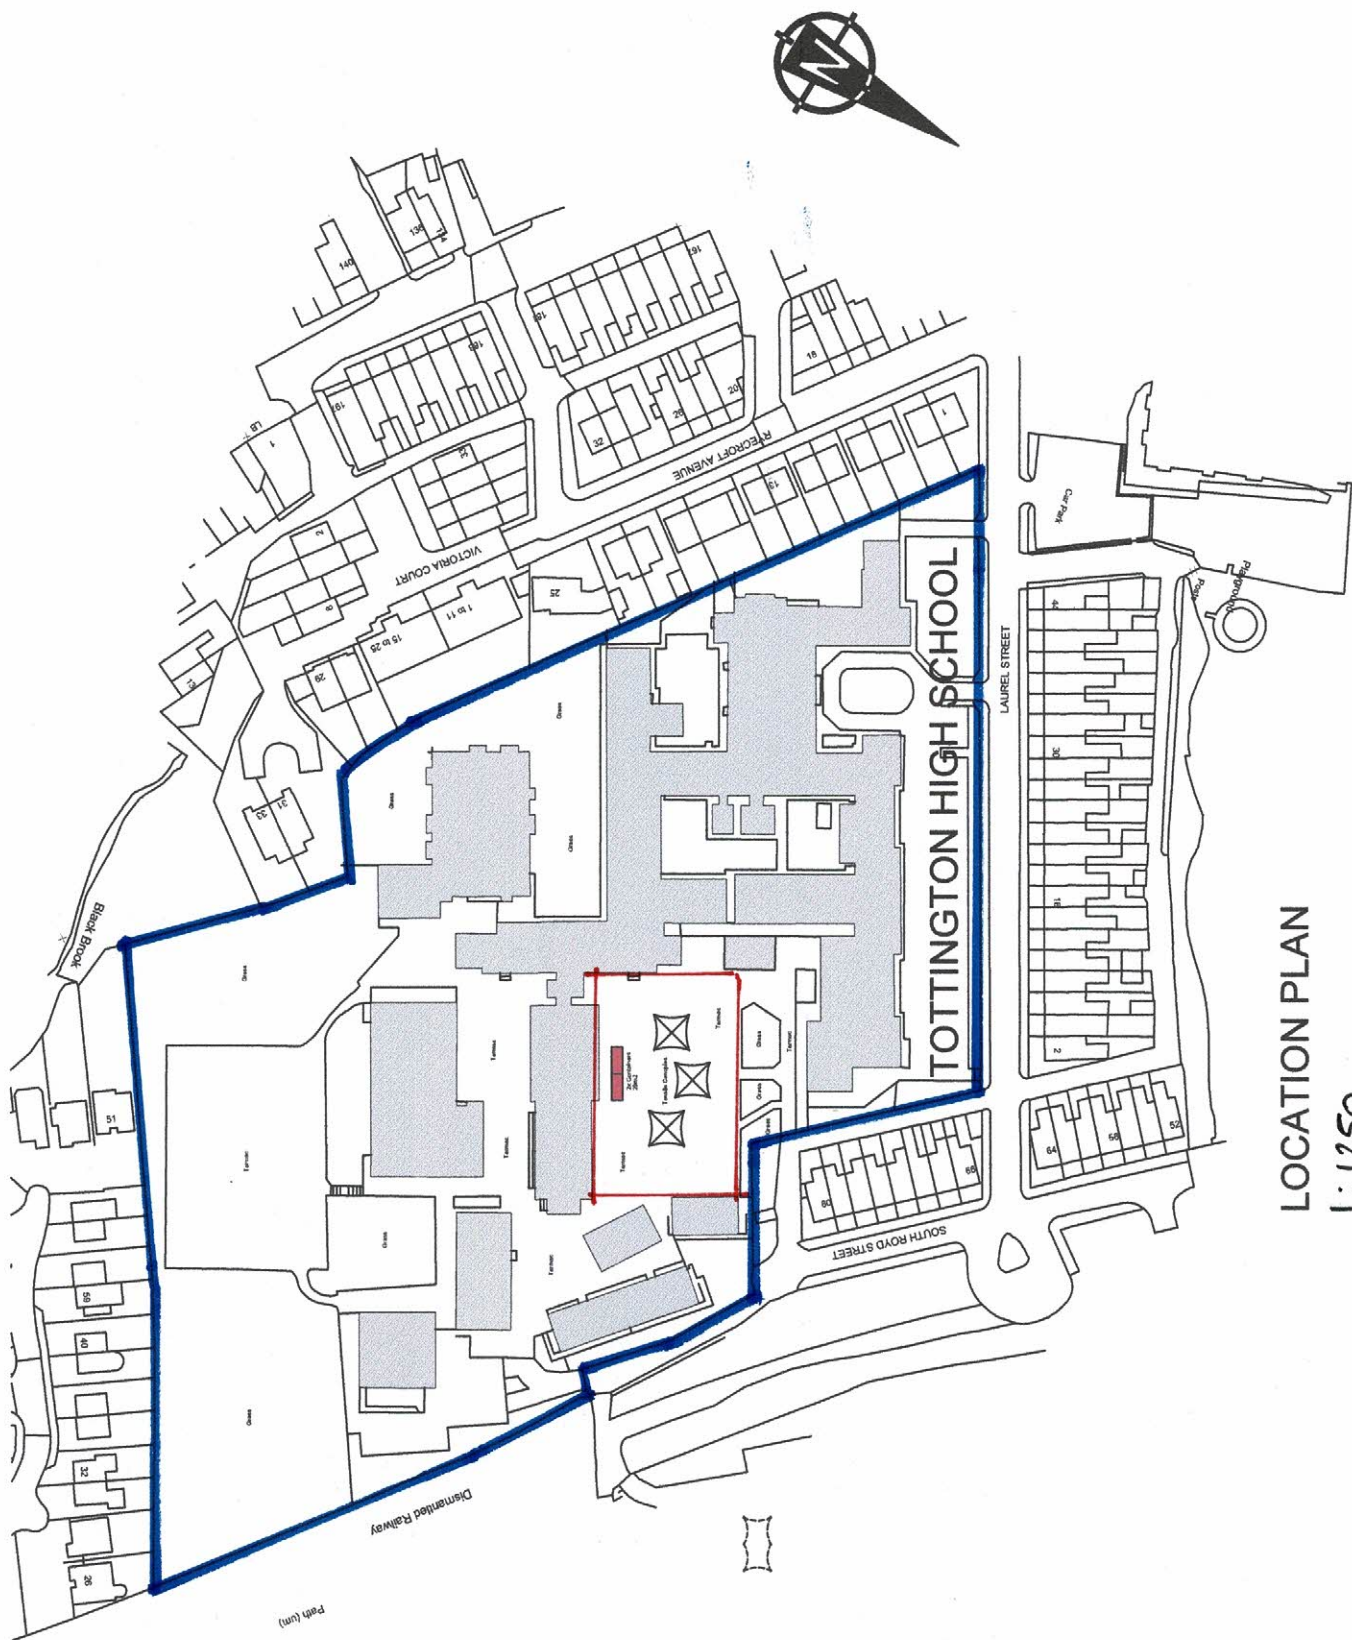

LOCATION PLAN

1:1250