


Key:

- Land Ownership Boundary
- Land Development Boundary

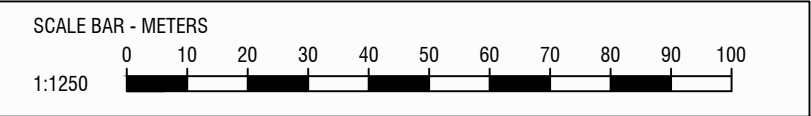

A	28.03.23	Scale corrected to 1:1250			DJW SLC
Rev	Date	Amendment			

Status

PLANNING

Project No	Dwg No	Rev
4160 4504	PL01	A
Dwg Title		
Location Plan		
Date	February 2023	Scale 1:1250 @ A3
Drawn	DJW	Designed SLC
		Checked SLC

Project

Asda Radcliffe Car Park (4157)
Riverside Retail Park, Radcliffe, Manchester M26 3DA

Client



Gleneagles Project Services Ltd
2 Pelton Place, Bradley Business Park,
Dyson Wood Way, Huddersfield, HD2 1GT
Tel: 01484 422219 Email:enquiries@gps-ltd.co.uk