

SP Architectural

This drawing (or any part thereof) is not to be copied, transmitted or disclosed to any third party or unauthorised person without the prior written consent of SP Architectural.


This Drawing is to be read in coincidence with all other relevant drawings prepared by consultants and sub-contractors.

Do not scale from this document. Work only in accordance to printed dimensions.

Report any discrepancies to the drawing author or representatives thereof.

© ALL RIGHTS RESERVED. no part of this drawing may be reproduced or transmitted in any form or by any means without the written consent of the copyright holder.

Once printed & distributed this document is assumed 'Uncontrolled'.

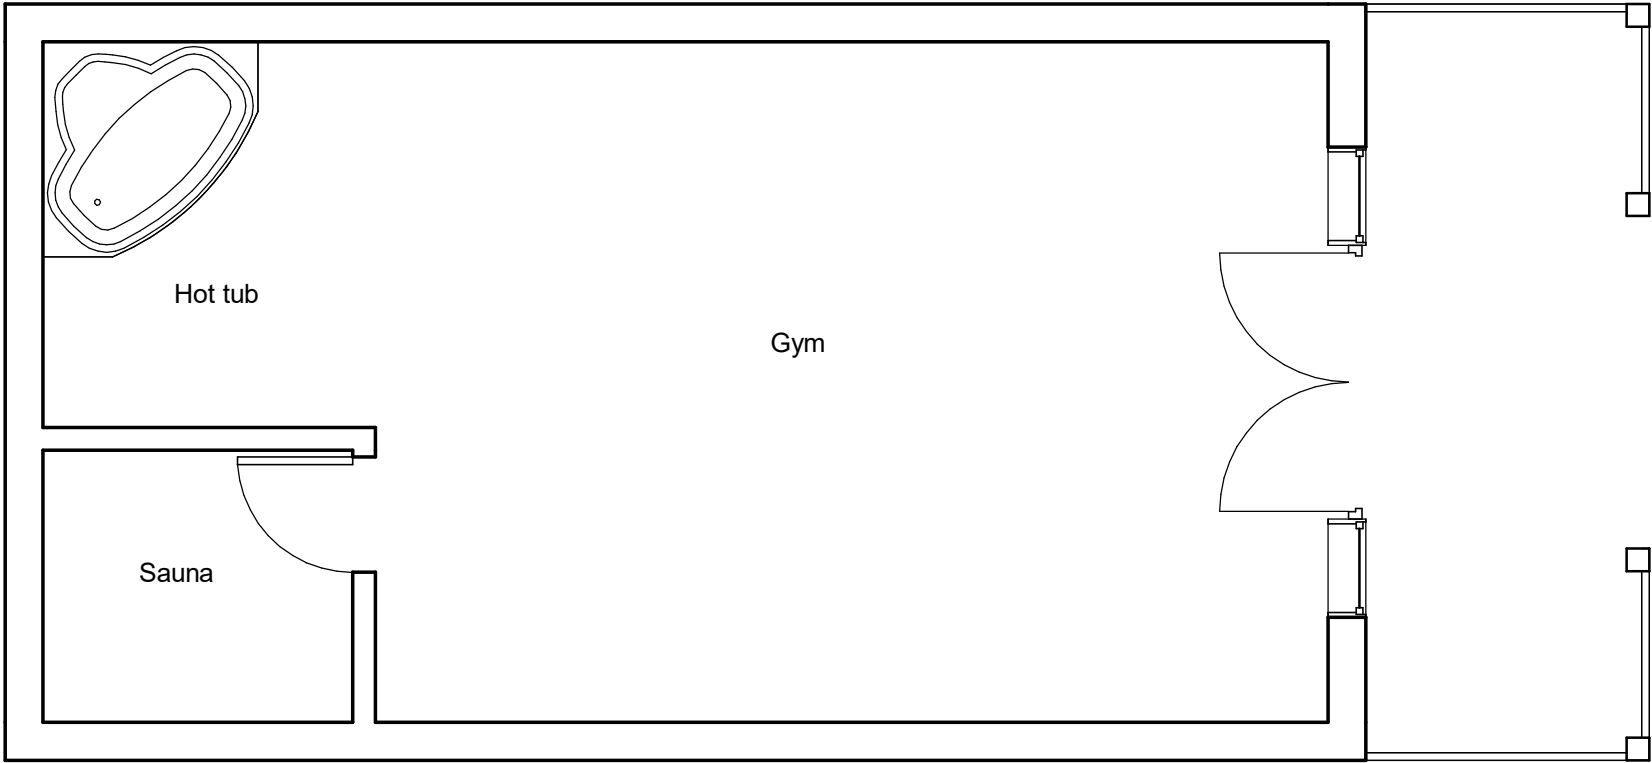

1

Level 1

1 : 50

P2	19/04/2023	Roof height updated	SP
P1	19/02/2023	First Issue	SP

Rev #:	Issue Date:	Description:	Issued By:
--------	-------------	--------------	------------

CLIENT:

Usman Choudhry

PROJECT:

Gym Out Building

271 Middleton Road,

Manchester M8 4LX

DRAWING TITLE:

Proposed GA plans

002

THIS DRAWING HAS BEEN PRODUCED UNSING AUTODESK™ REVIT

DRAWN:

SP

CHECKED:

SP

APPROVED:

SP

SCALE:

PER VIEW

DATE:

19/04/2023

SHEET SIZE:

A3

PROJECT NUMBER:

PR29

SUITABILITY CODE:

Planning

DRAWING CLASSIFICATION: