


Peter N Hewitt Associates Ltd Consulting Engineers 3 Wadebridge Avenue, Baguley Manchester M23 9LS Tel.: 0161-905 2555. Mob. 07946 642 414 E-mail: phewitt1@btconnect.com	Project LAND BETWEEN 13 AND 14 SCHOLLS WALK, PRESTWICH M25 0AZ		Job No. 15011
	Subject PROPOSED NEW BUNGALOW BLOCK PLAN		Drg No. SK. 1
	By PNH	Chkd	Date JULY 2015
			Scale 1:1250

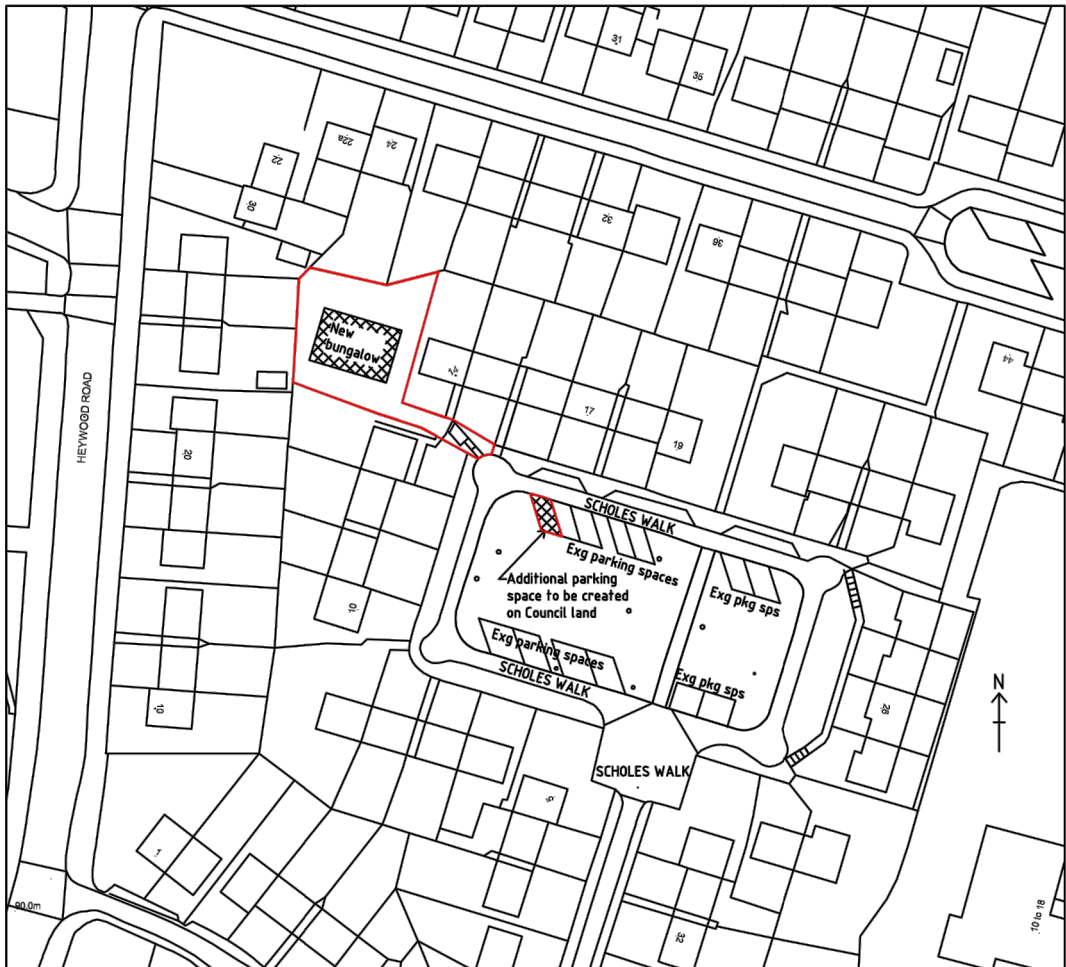

BLOCK PLAN 1:1250 SCALE