




| Do not scale off this drawing. All dimensions to be checked on site prior to manufacture and construction. This drawing is the property of Just-H Architects and should not be reproduced without permission. All discrepancies to be brought to the attention of the architect immediately. This drawing to be read in conjunction with the specification / bill of quantities and related drawings. |   |          |     |
|---|---|----------|-----|
| REVISION   |   |          |     |
| P01   | FIRST ISSUE                                                                                            | 02.08.22 | CT  |
| P02   | Column sizes and type, and purlin size amended as SE details. Existing market hall building line added | 21.09.22 | CT  |
| P03   | Amended to suit planning comment                                                                       | 09.11.22 | RCO |
| P04   | Amended to suit revised structure, naming convention altered                                           | 08.12.22 | RCO |
| P05   | Roofline amended to suit revised geometry                                                              | 10.02.23 | RCO |
| P06   | Green roof removed - PLANNING ISSUE                                                                    | 21.04.23 | CT  |
| P07   | Updates as per column coordination                                                                     | 21.03.24 | HK  |
| P08   | Elevations updated to client comment                                                                   | 11.04.24 | JG  |
| P09   | Depth added to elevations                                                                              | 17.04.24 | JG  |
| P10   | Reference to colour of steels removed                                                                  | 08.05.24 | OK  |

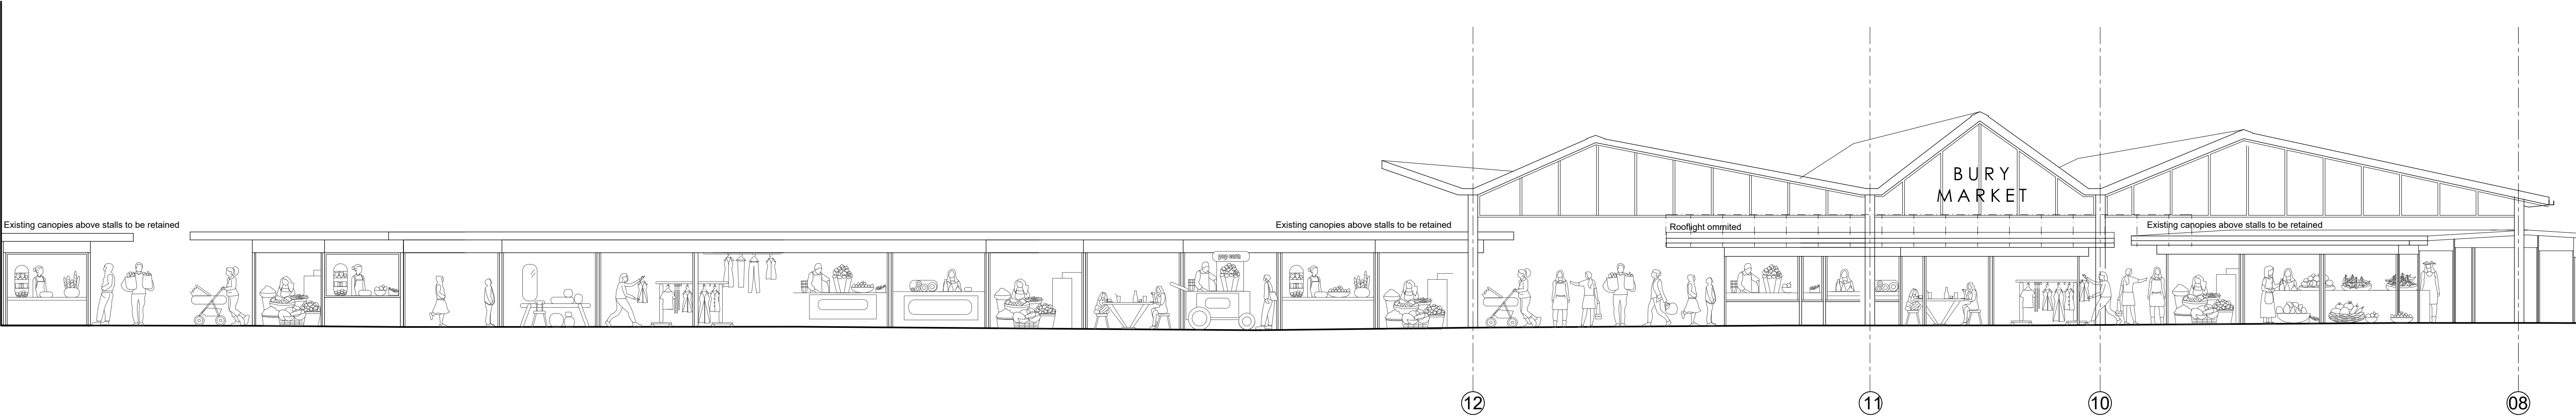


ELEVATION 6 - CANOPY ROOF 2

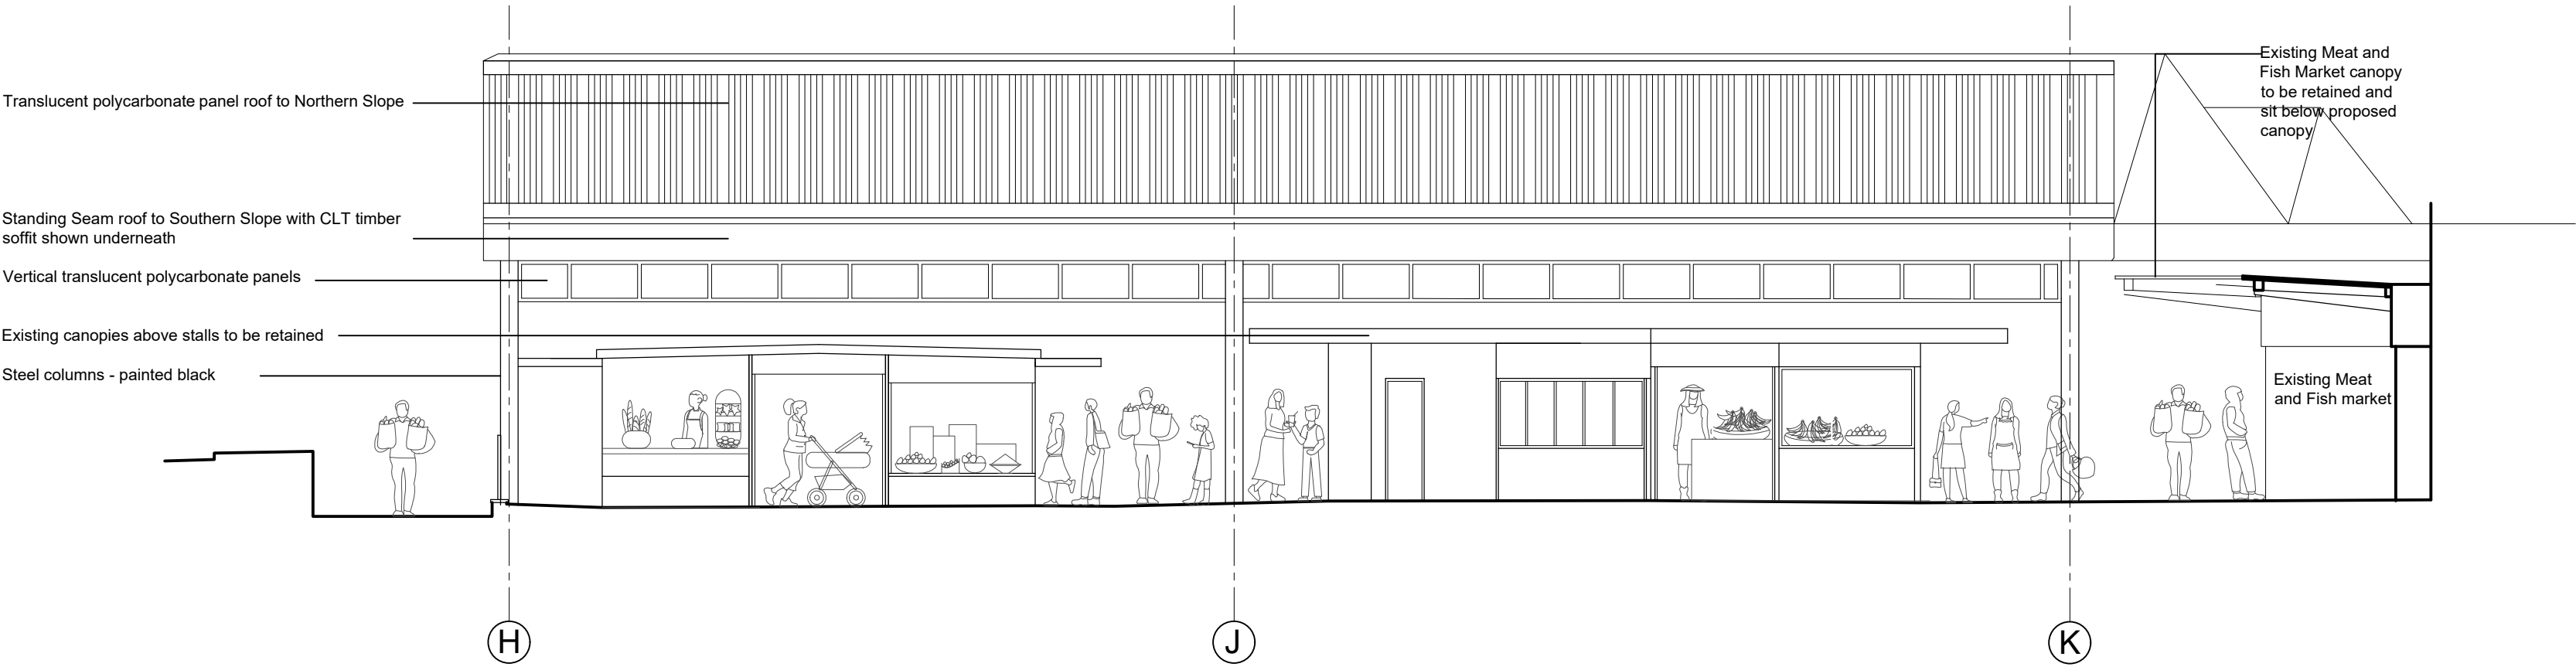

ELEVATION 7 - CANOPY ROOF 2

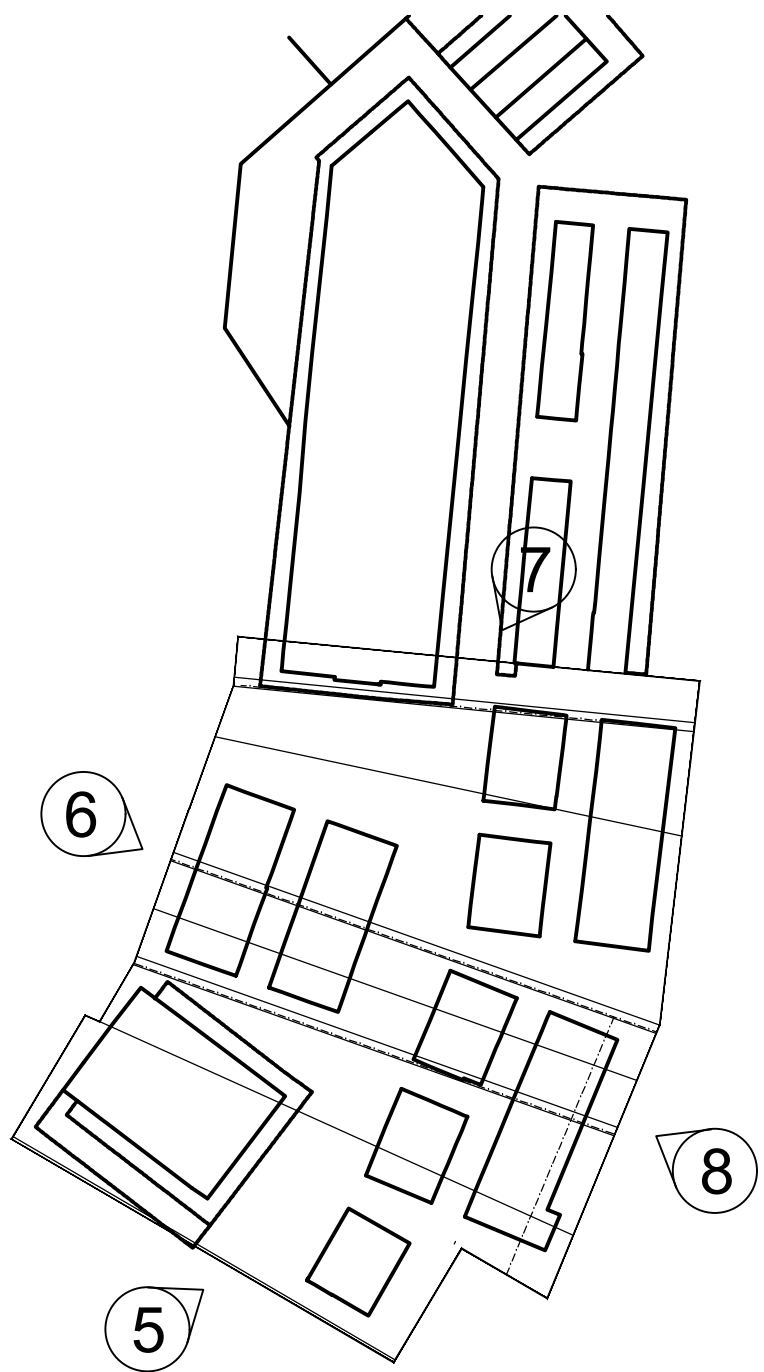
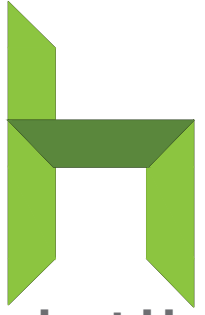
|                                                    |         |   |
|----------------------------------------------------|---------|---|
| BURY COUNCIL                                       | client  | <br><b>Just H Architects</b><br>107 Timber Wharf<br>32 Worsley Street<br>Castlefield, Manchester<br>M15 4NX<br>0161 237 5500<br>info@justharchitects.co.uk |
| BURY MARKET MASTERPLAN                             | project |   |
| PROPOSED MARKET CANOPY ROOF 2 ELEVATIONS - SHEET 2 | title   |   |
| BC01                                               | job No. |   |
| BURMAR-JHA-XX-DR-A-0064 Rev P10                    | dwg No. |   |
| 1:200 @ A1                                         | scale   |   |
| CT                                                 | drawn   |   |