


Do not scale off this drawing. All dimensions to be checked on site prior to manufacture and construction. This drawing is the property of Just-H Architects and should not be reproduced without permission. All discrepancies to be brought to the attention of the architect immediately. This drawing is to be read in conjunction with the specification / bill of quantities and related drawings.

REVISION			
P01	FIRST ISSUE	12.01.23	CT
P02	GL B position amended to suit existing canopy overhangs. Roof 1 number of proposed canopy columns reduced	22.06.23	CT
P03	Gutter location amended to canopy 1, column updated	17.04.24	OK

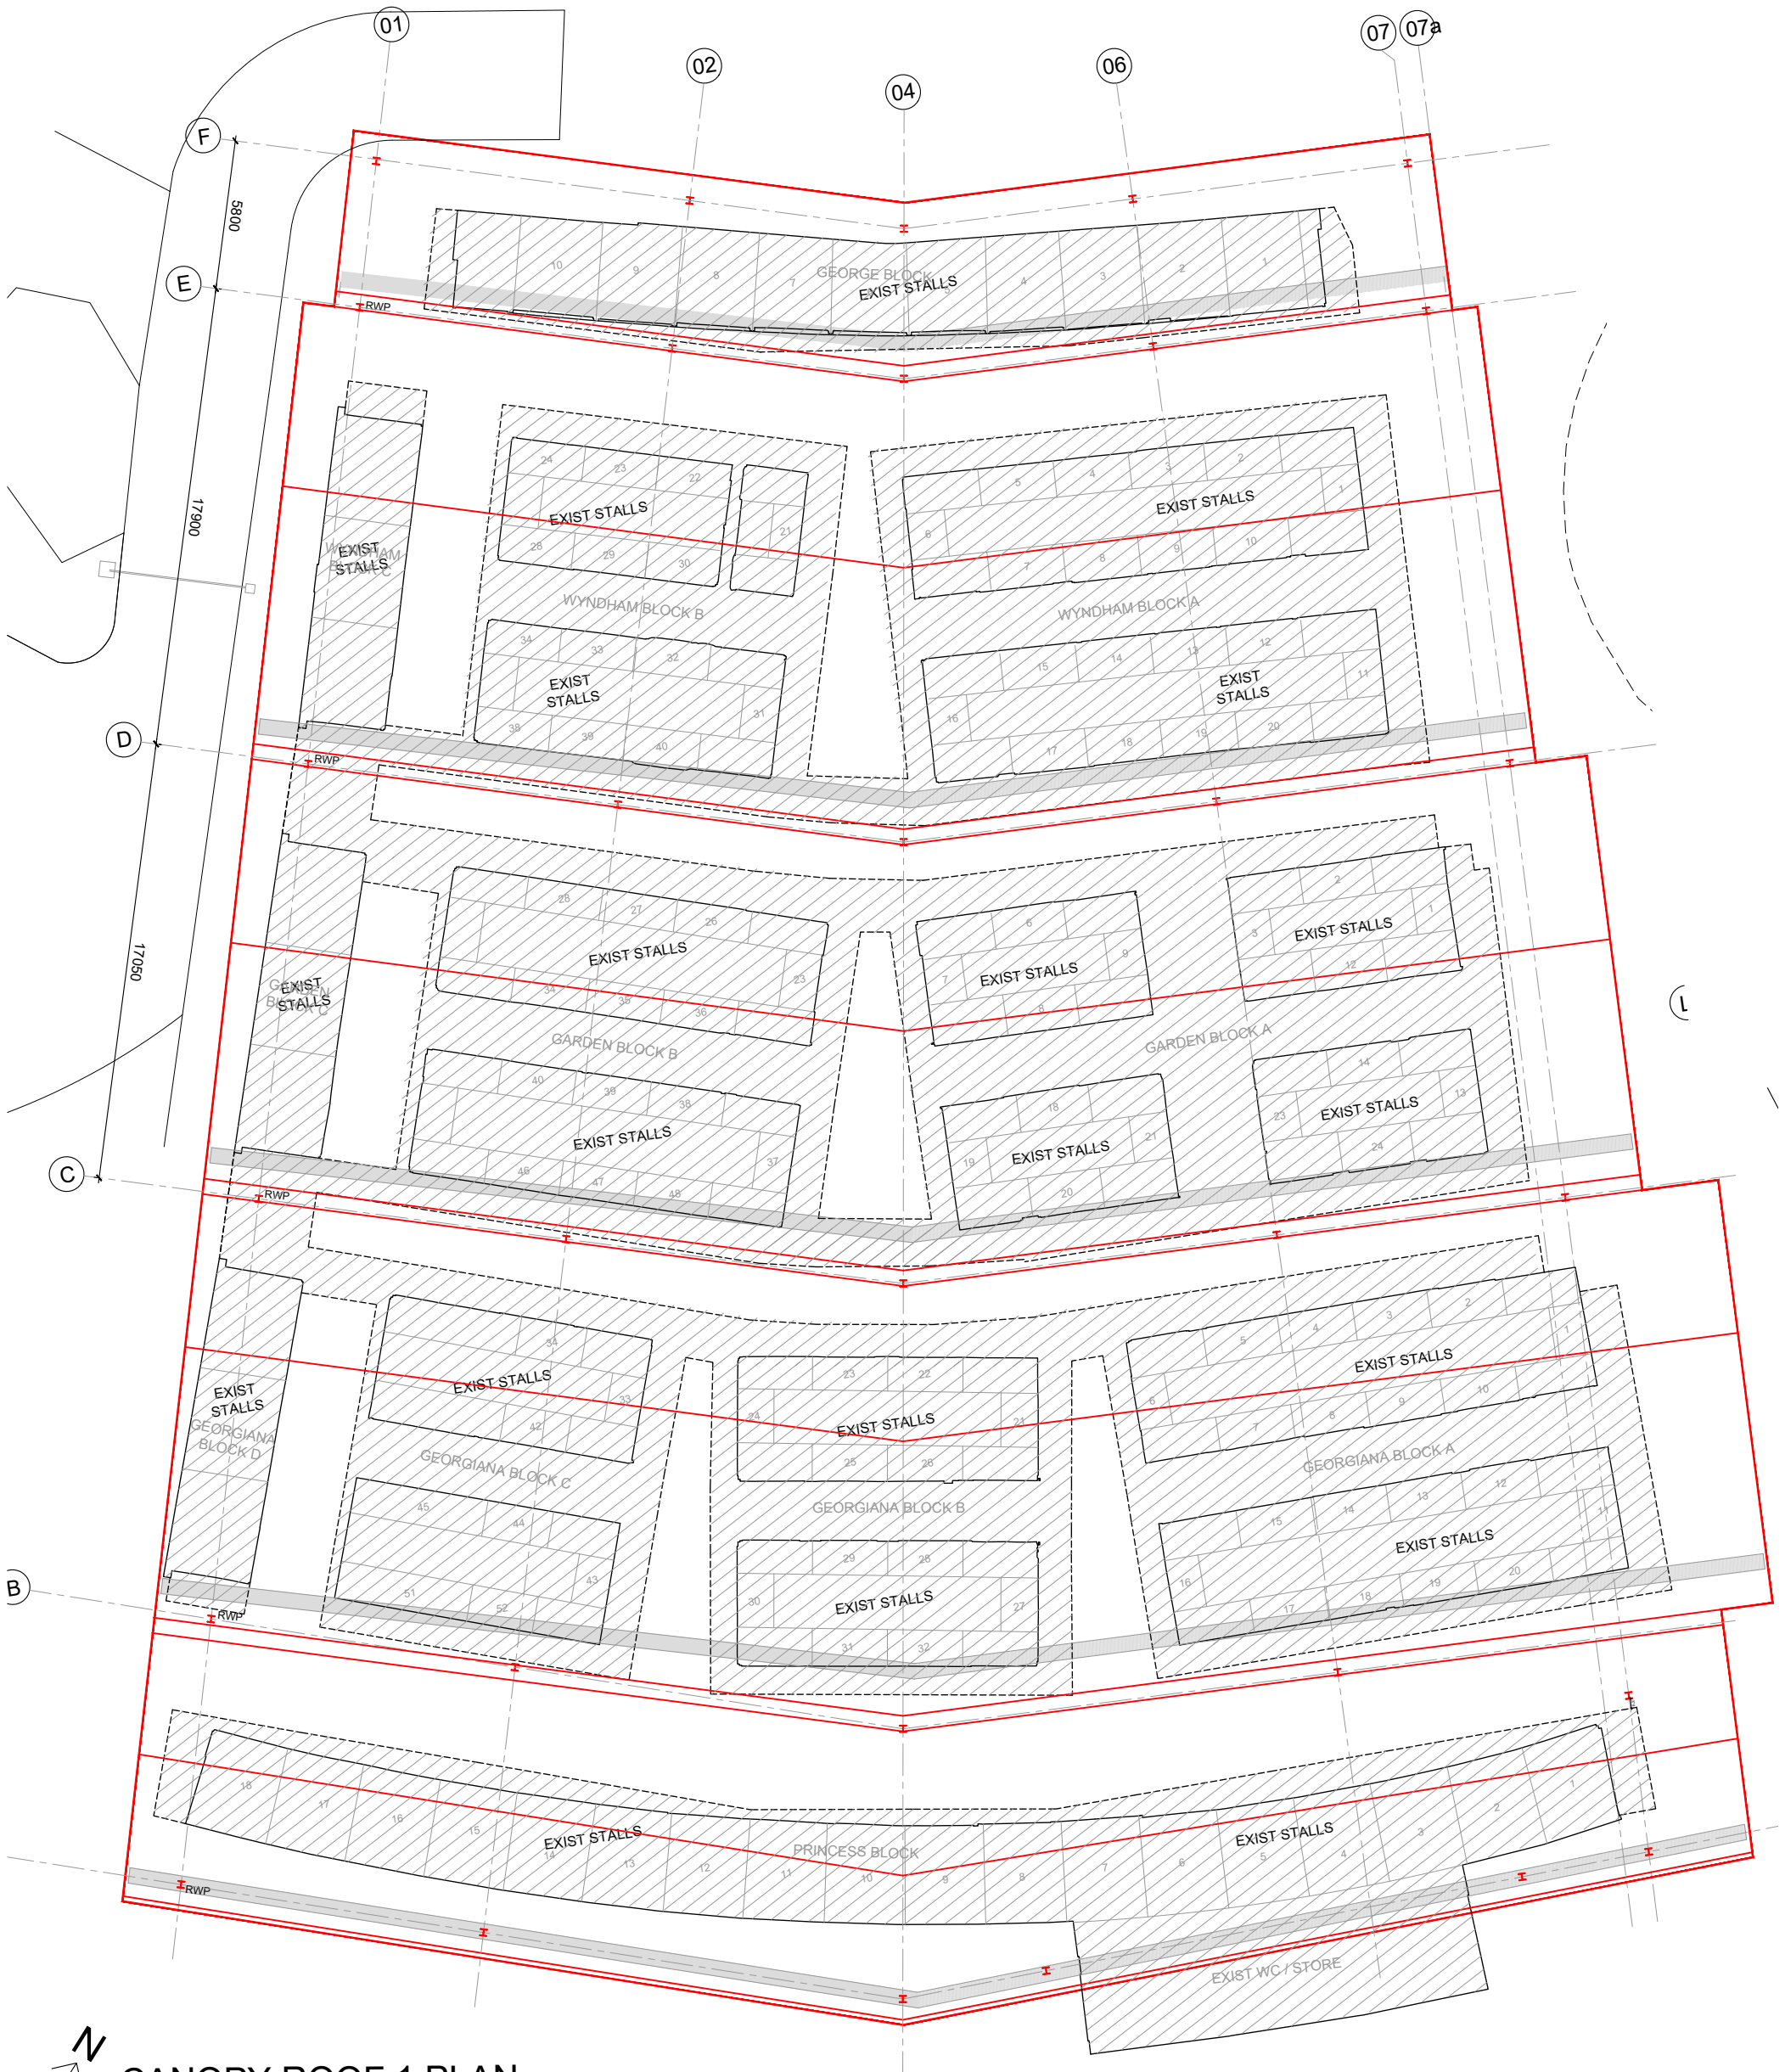

CANOPY ROOF 1 PLAN



BURY COUNCIL	client
BURY MARKET MASTERPLAN	project
MARKET CANOPY RETAINED CANOPY PLAN - ROOF 1	title
BCO1	job No.
BURMAR-JHA-V5-XX-DR-A-0137 - Rev P03	dwg No.
1:500 @ A3	scale
CT	drawn

