


Do not scale off this drawing. All dimensions to be checked on site prior to manufacture and construction. This drawing is the property of Just-H Architects and should not be reproduced without permission. All discrepancies to be brought to the attention of the architect immediately. This drawing is to be read in conjunction with the specification / bill of quantities and related drawings.

REVISION			
P01	FIRST ISSUE	12.01.23	CT
P02	Margaret block retained and columns amended to suit roof alterations	03.02.23	CT
P03	Section of existing roof canopy between Grid lines 13-14 retained	13.03.23	CT
P04	Gutter location amended to canopy 1, column updated	17.04.24	OK
P05	Drawing title update	18.04.24	JG

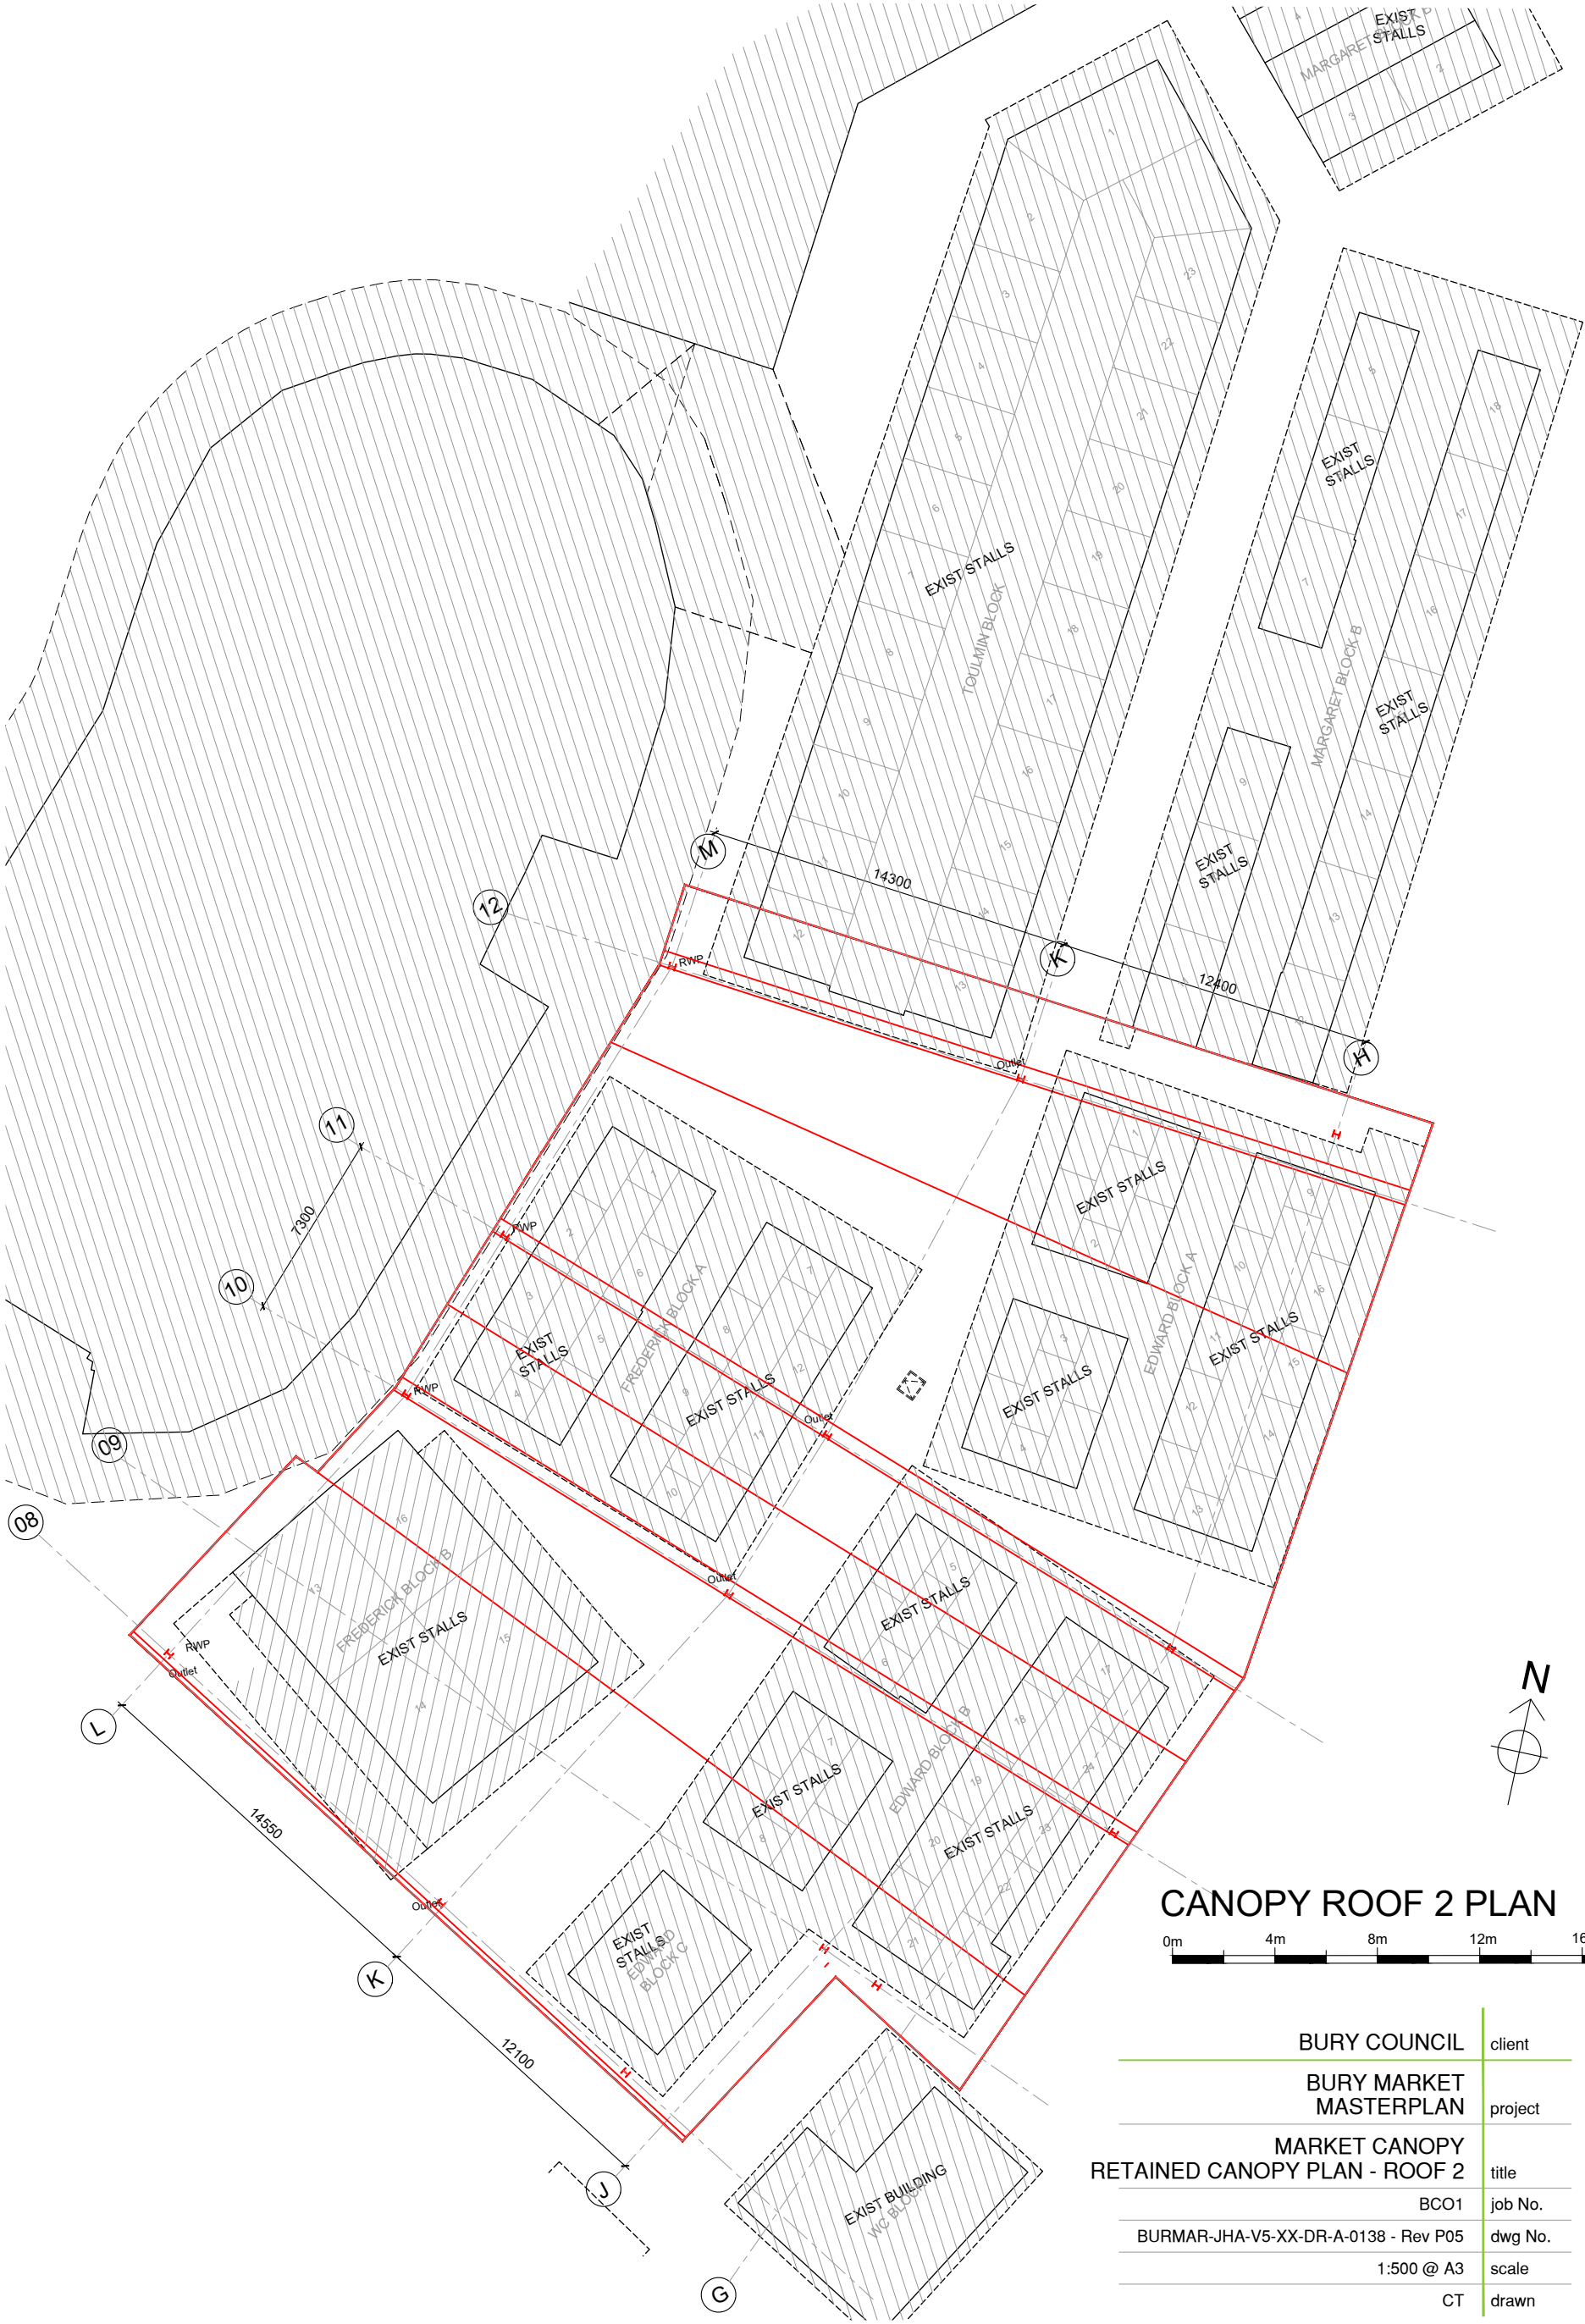

CANOPY ROOF 2 PLAN



BURY COUNCIL	client
BURY MARKET MASTERPLAN	project
MARKET CANOPY RETAINED CANOPY PLAN - ROOF 2	title
BC01	job No.
BURMAR-JHA-V5-XX-DR-A-0138 - Rev P05	dwg No.
1:500 @ A3	scale
CT	drawn

Just H Architects
46 Manchester Road
Chorlton
Manchester
M21 9PH
0161 237 5500
info@justharchitects.co.uk