



Do not scale off this drawing. All dimensions to be checked on site prior to manufacture and construction. This drawing is the property of Just-H Architects and should not be reproduced without permission. All discrepancies to be brought to the attention of the architect immediately. This drawing to be read in conjunction with the specification / bill of quantities and related drawings.


REVISION			
P01	FIRST ISSUE	01.06.22	RCO
P02	Updated to suit change in canopy design	17.06.22	CT
P03	Existing market stall and people added for scale	20.06.22	CT
P04	Existing canopies to be removed shown in red for clarity as requested by the fire consultant	29.07.22	CT
P05	Column sizes and cladding amended	20.09.22	CT
P06	Column sizes and type, and purlin size amended as SE details	21.09.22	CT
P07	Column location amended, sheet reformatted to inc. both roof canopies	22.03.24	PC
P08	Notations remove, roof key plan added	18.04.24	JG

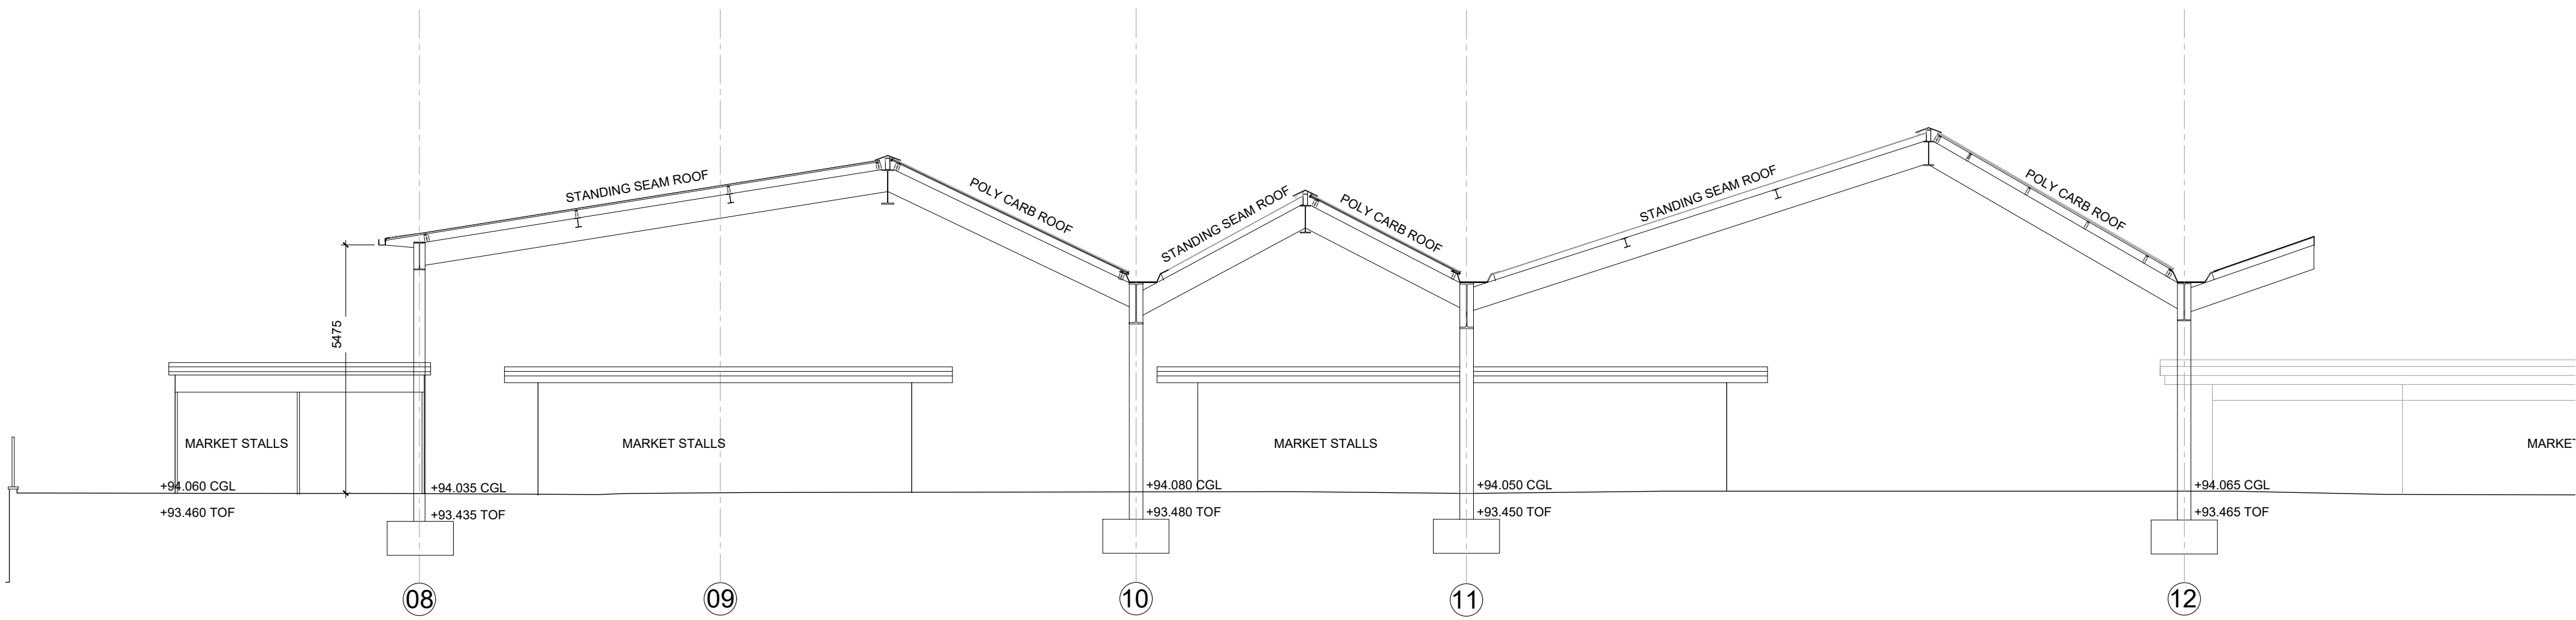


ROOF CANOPY 2
SECTION BB

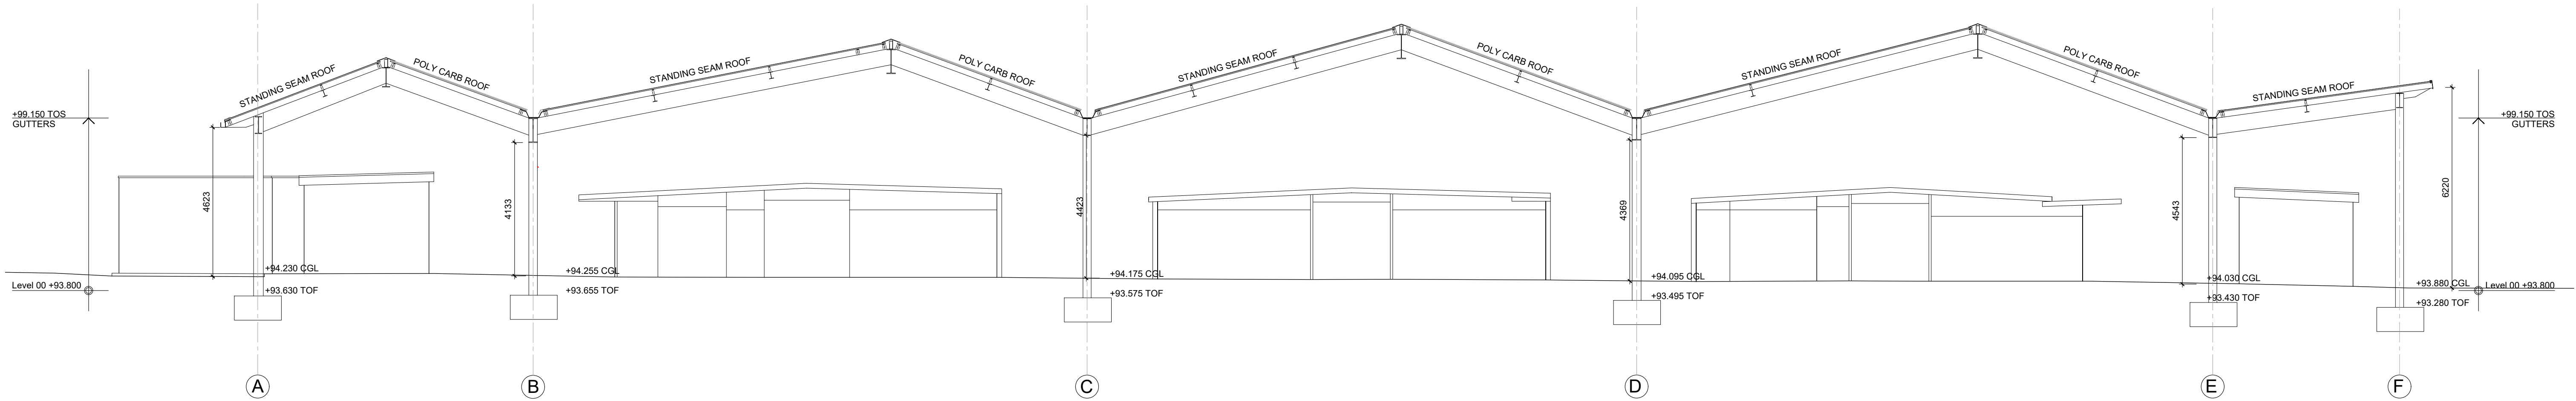

ROOF CANOPY 1
SECTION AA

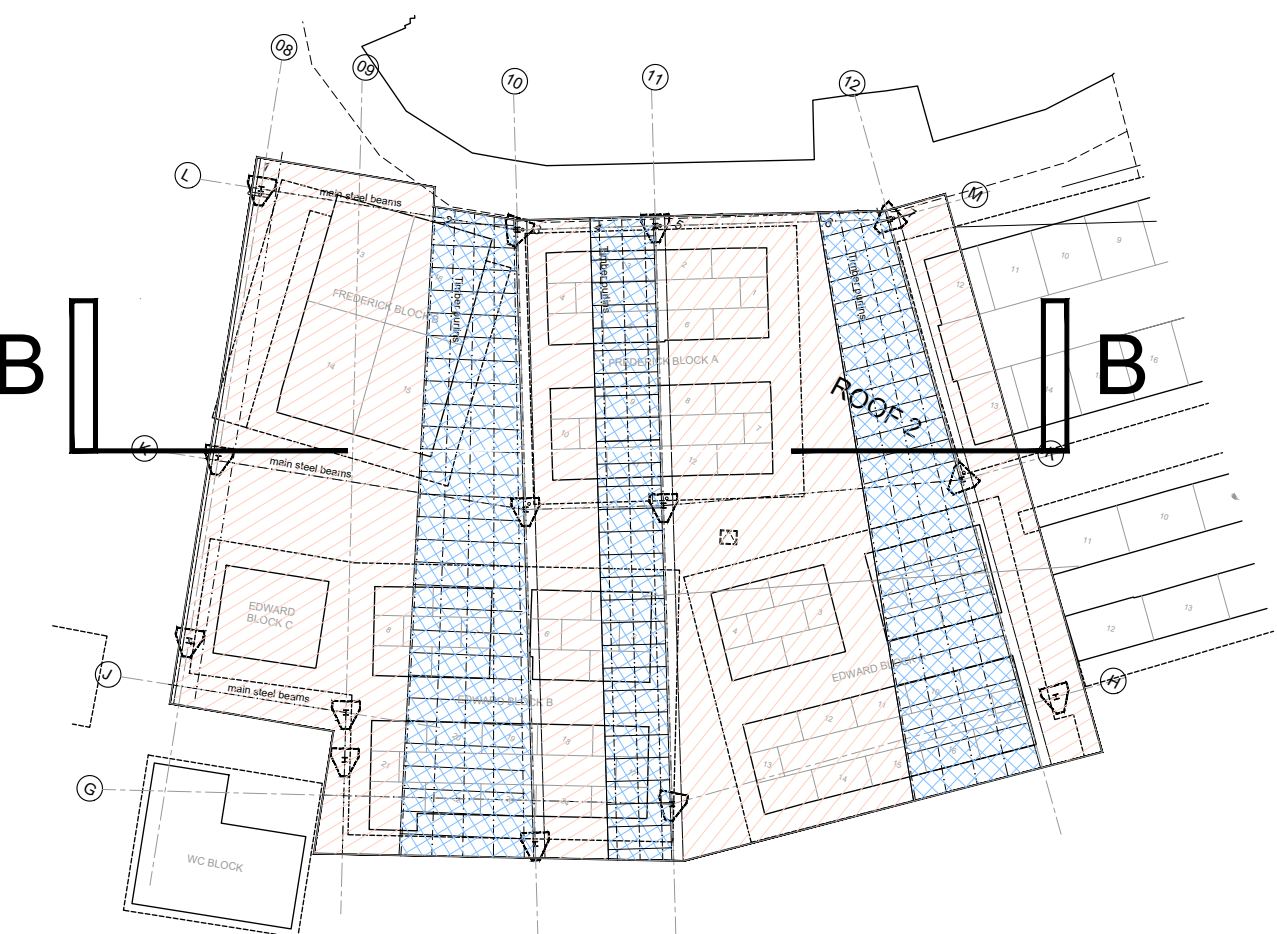


ROOF 2

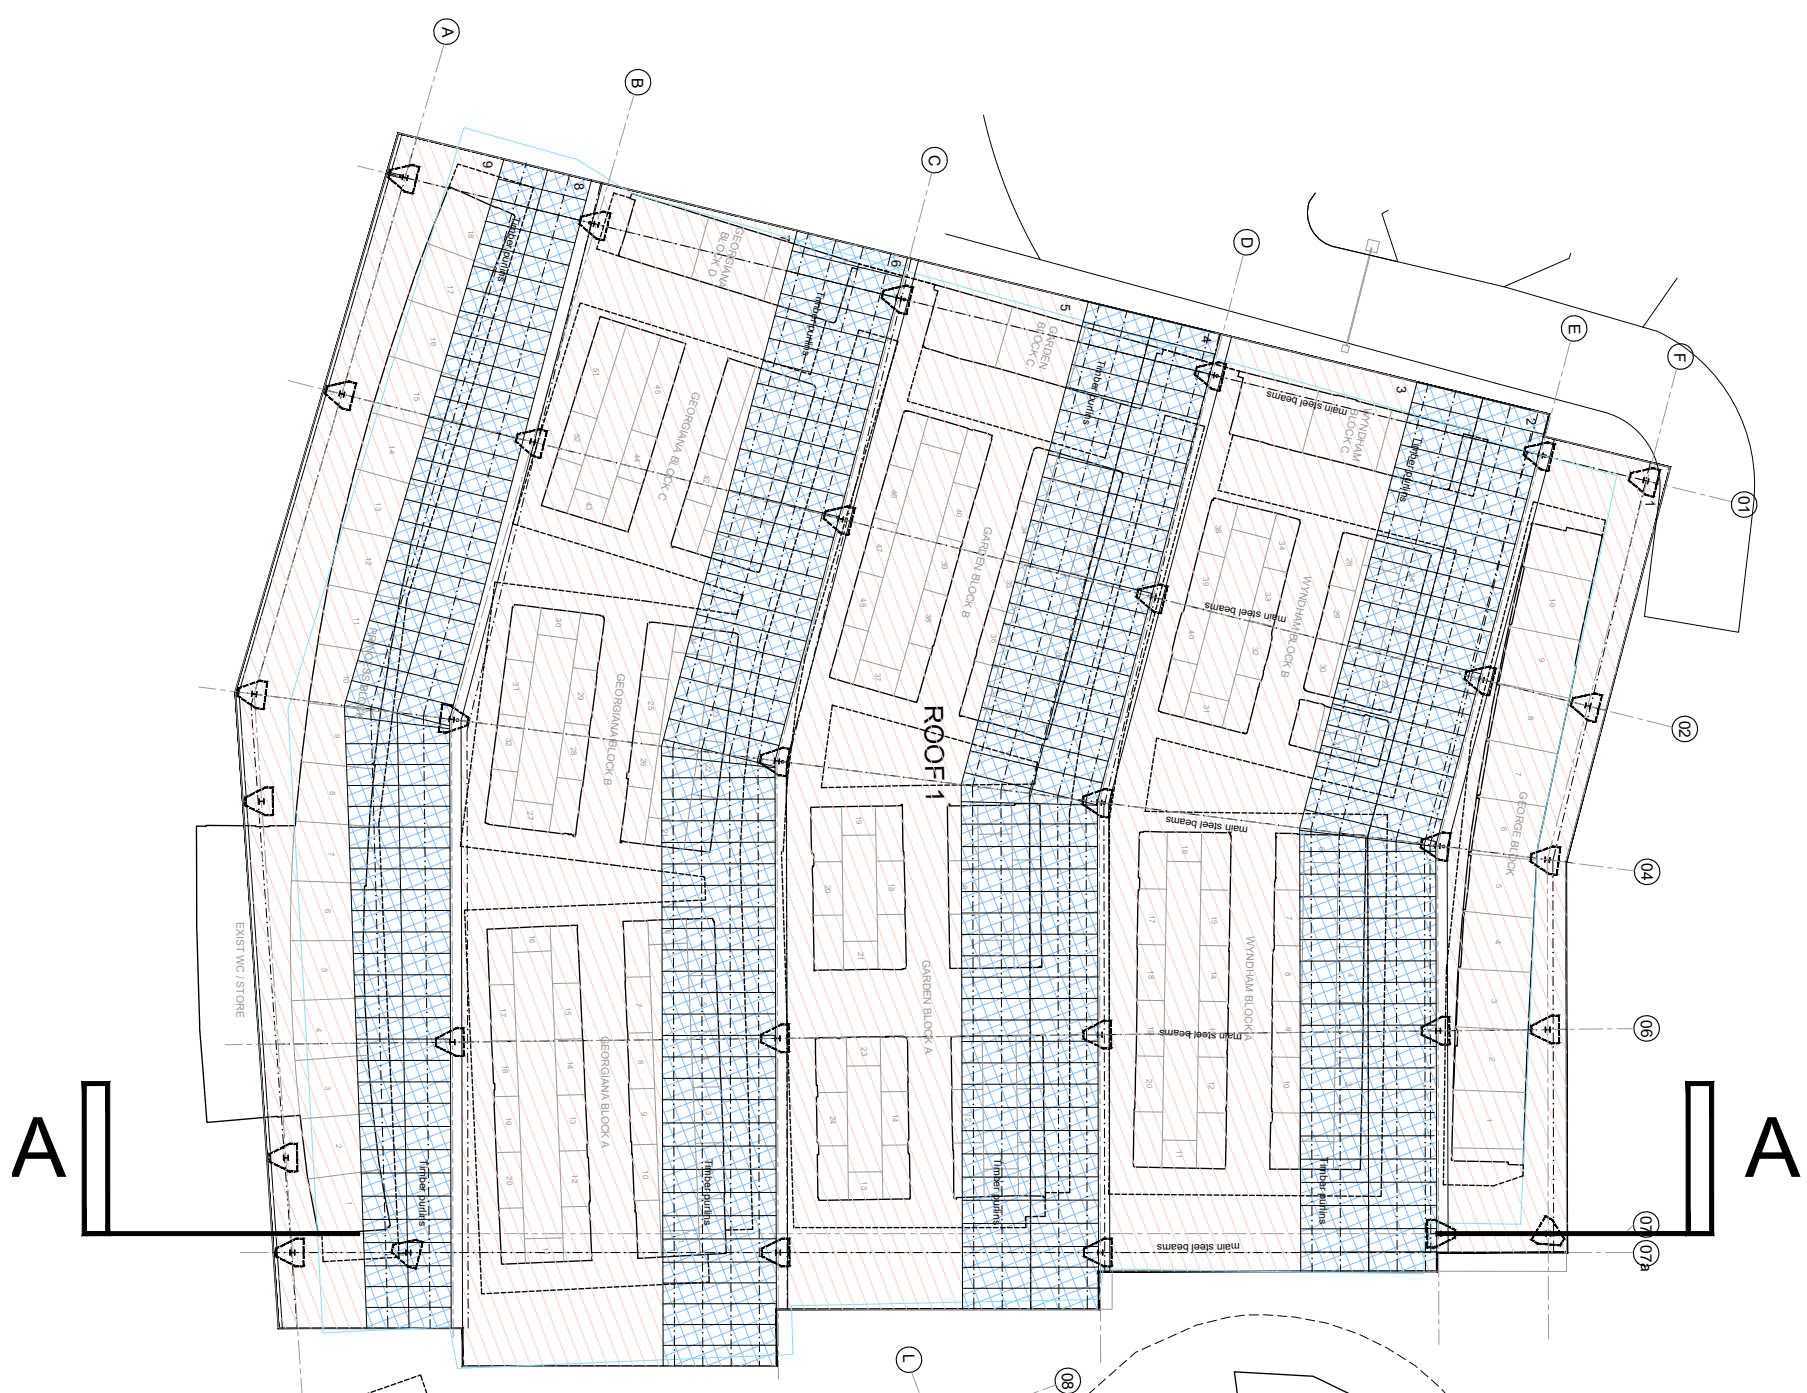

ROOF 1

NOTE: SECTIONS INDICATIVE OF CANOPY HEIGHTS AND STEEL COLUMN POSITIONS, PENDING INTER-DISCIPLINARY COORDINATION

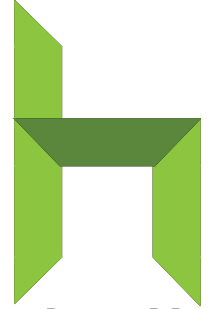BURY COUNCIL	client	 Just H Architects
BURY MARKET MASTERPLAN	project	
PROPOSED MARKET CANOPY CANOPY ROOF SECTIONS	title	
BC01	job No.	
BURMAR-JHA-V5-XX-02-DR-A-0043 Rev P08	dwg No.	
1:200 @ A1	scale	107 Timber Wharf 32 Worsley Street Castlefield, Manchester M15 4NX 0161 237 5500 info@justharchitects.co.uk
RCO	drawn	