




Do not scale off this drawing. All dimensions to be checked on site prior to manufacture and construction. This drawing is the property of Just-H Architects and should not be reproduced without permission. All discrepancies to be brought to the attention of the architect immediately. This drawing to be read in conjunction with the specification / bill of quantities and related drawings.			
REVISION			
P01	FIRST ISSUE	15.12.21	RCO
P02	Amended to suit change in canopy design	02.08.22	CT
P03	Column sizes and type, and purlin size amended as SE details. Existing meat & fish market roof line added	21.09.22	CT
P04	Canopy amended to suit planing comments	08.11.22	RCO
P05	Amended to suit revised structure, naming convention altered	08.12.22	RCO
P06	Roofline amended to suit revised geometry	10.02.23	RCO
P07	Green roof removed - PLANNING ISSUE	21.04.23	CT
P08	Updates as per column coordination	21.03.24	HK
P09	Elevations updated to client comment	11.04.24	JG
P10	Depth added to elevations	17.04.24	JG
P11	Reference to colour of steels removed	08.05.24	OK

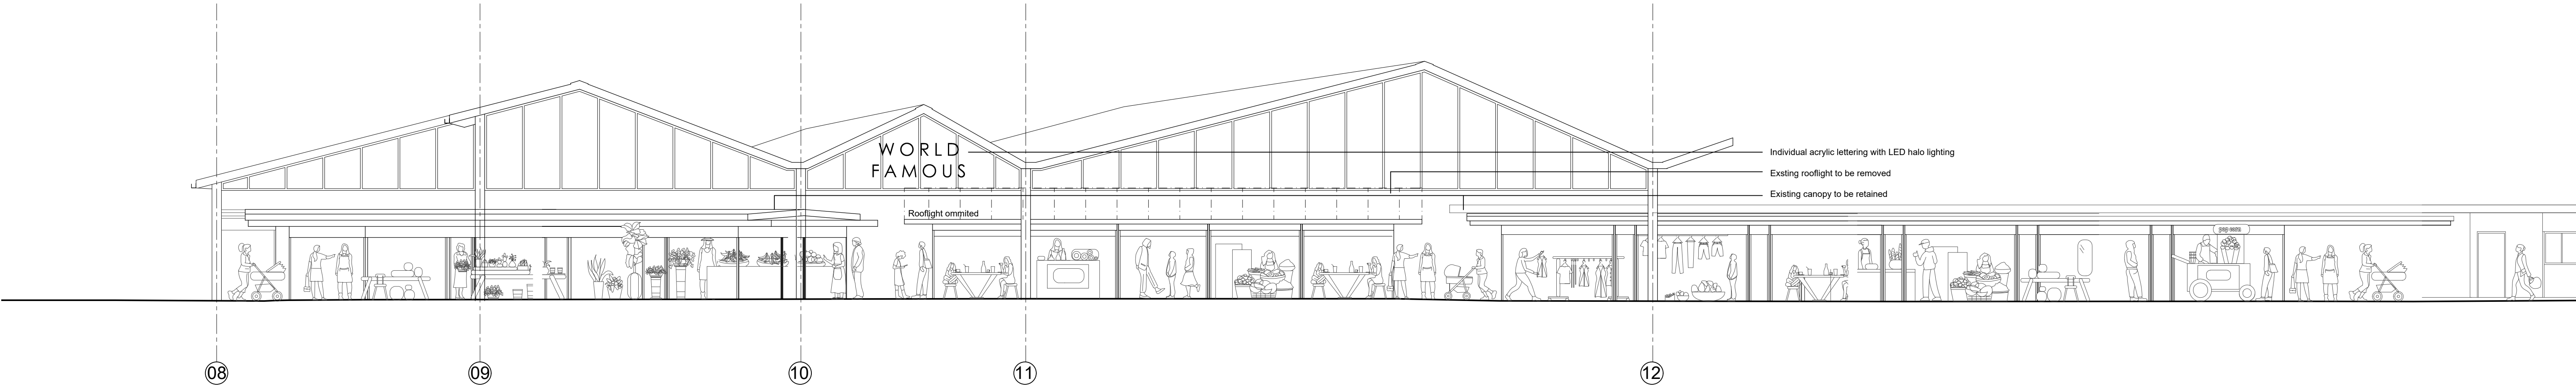

ELEVATION 8 - CANOPY ROOF 2

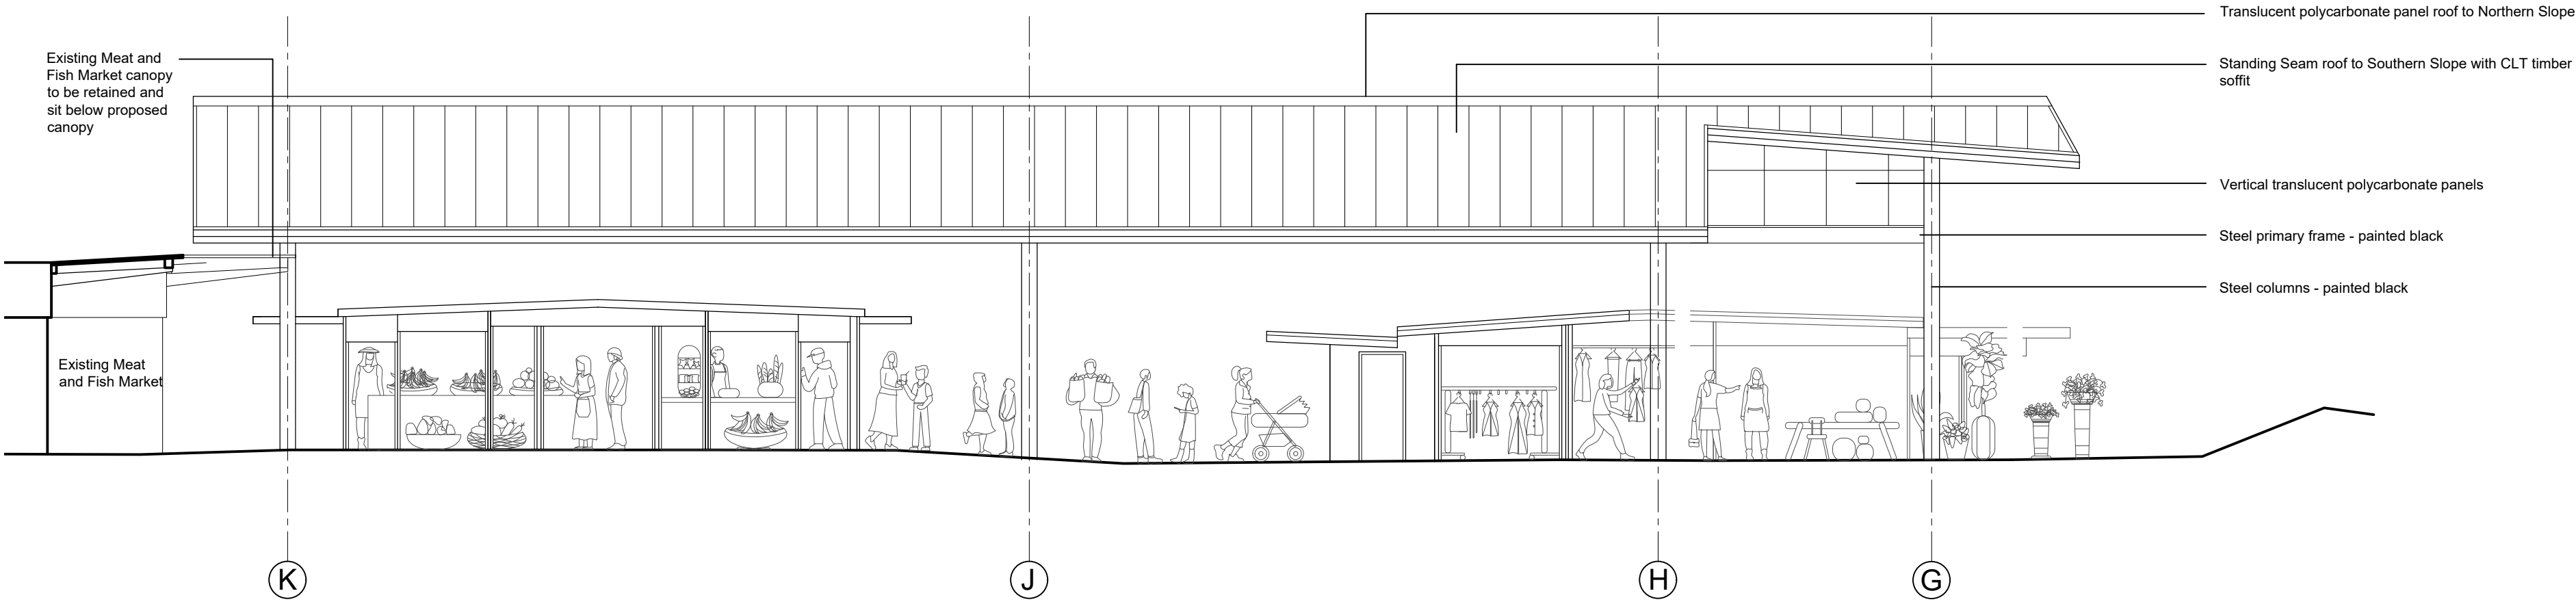

ELEVATION 5 - CANOPY ROOF 2

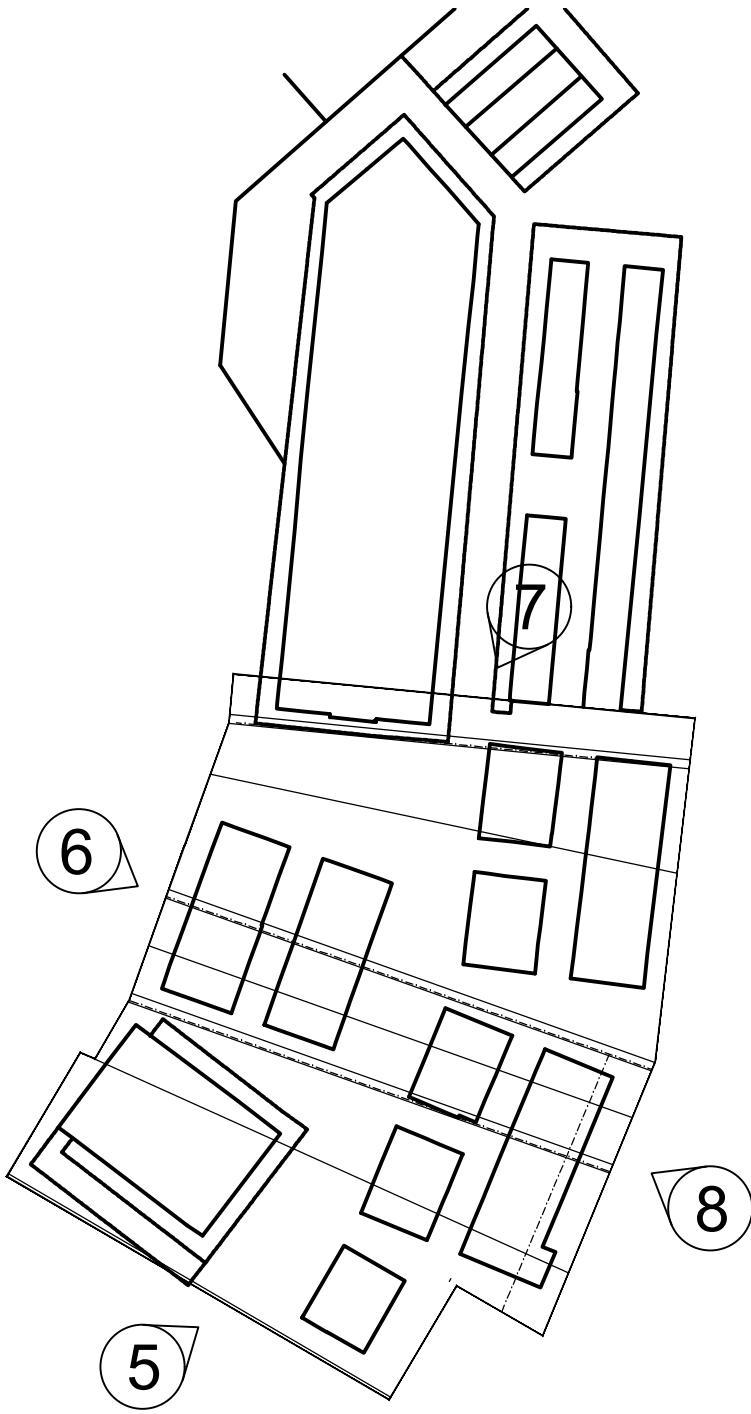

BURY COUNCIL	client	 Just H Architects 107 Timber Wharf 32 Worsley Street Castlefield, Manchester M15 4NX 0161 237 5500 info@justharchitects.co.uk
BURY MARKET MASTERPLAN	project	
PROPOSED MARKET CANOPY ROOF 2 ELEVATIONS - SHEET 1	title	
BC01	job No.	
BURMAR-JHA-XX-DR-A-0035 Rev P11	dwg No.	
1:200 @ A1	scale	
SK	drawn	